NOTE:

1. UNLESS NOTED OTHERWISE, ALL STATIONS AND OFFSETS USED ARE TAKEN FROM EXISTING NB AND SB I-90/94 BASELINES.
2. FOR LEGEND SEE SHEET NO. 65

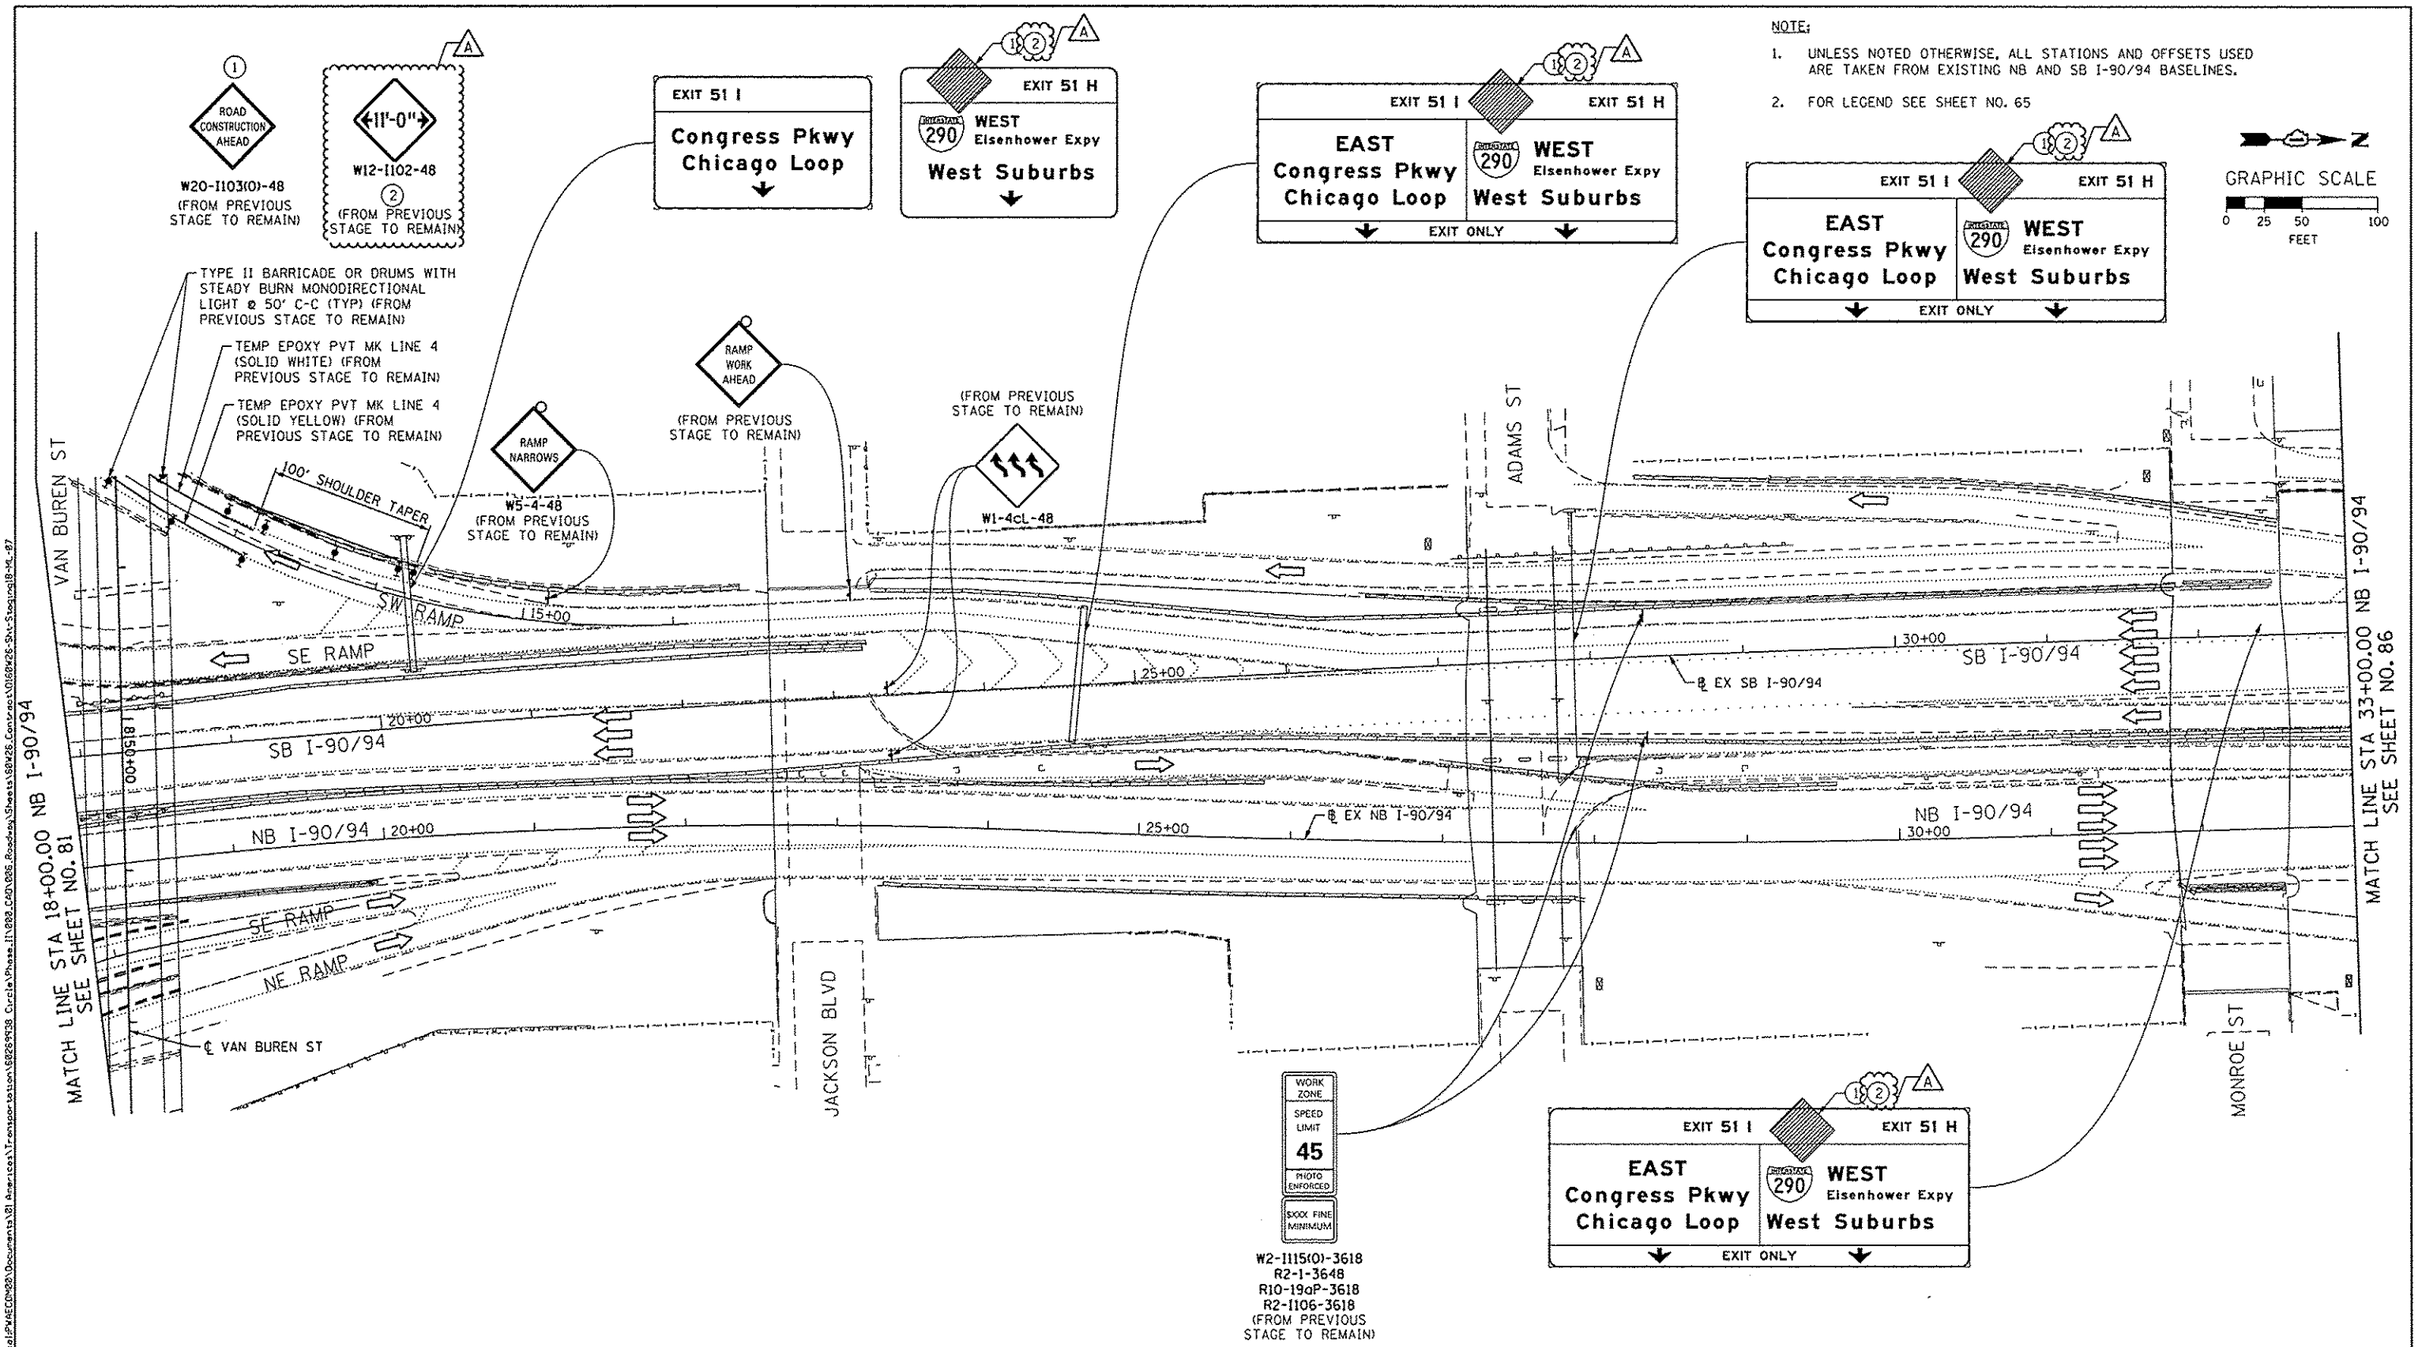

AECOM Transystems	D160W26-Sht-Staging1B-ML-07	DESIGNED - OPS	REVISED - 10/15/2013	STATE OF ILLINOIS DEPARTMENT OF TRANSPORTATION	SUGGESTED STAGES OF CONSTRUCTION AND TRAFFIC CONTROL PLAN MAINLINE STAGING 1B
	USER NAME = PJMSARNO	DRAWN - PHP	REVISED -		
	PLOT SCALE = 50.0000 ' / in.	CHECKED - DBM	REVISED -		
	PLOT DATE = 10/15/2013	DATE - 9/15/13	REVISED -		

SCALE: 1" = 50' | SHEET 7 OF 8 SHEETS | STA. TO STA.

F.A.I. RTE.	SECTION	COUNTY	TOTAL SHEETS	SHEET NO.
90/94/290	2013-008R	COOK	559	85
		CONTRACT NO. 60W26		
		ILLINOIS FED. AID PROJECT		

FILE PATH = pw:\\388209-pwint.aecomonline.local:PWAECOM02\Documents\01 Americas\Transportation\60269528 Circle\Phase II\003_CAD\035_Roadway\Sheets\60W26_Contract\D160W26-Sht-Staging18-ML-07