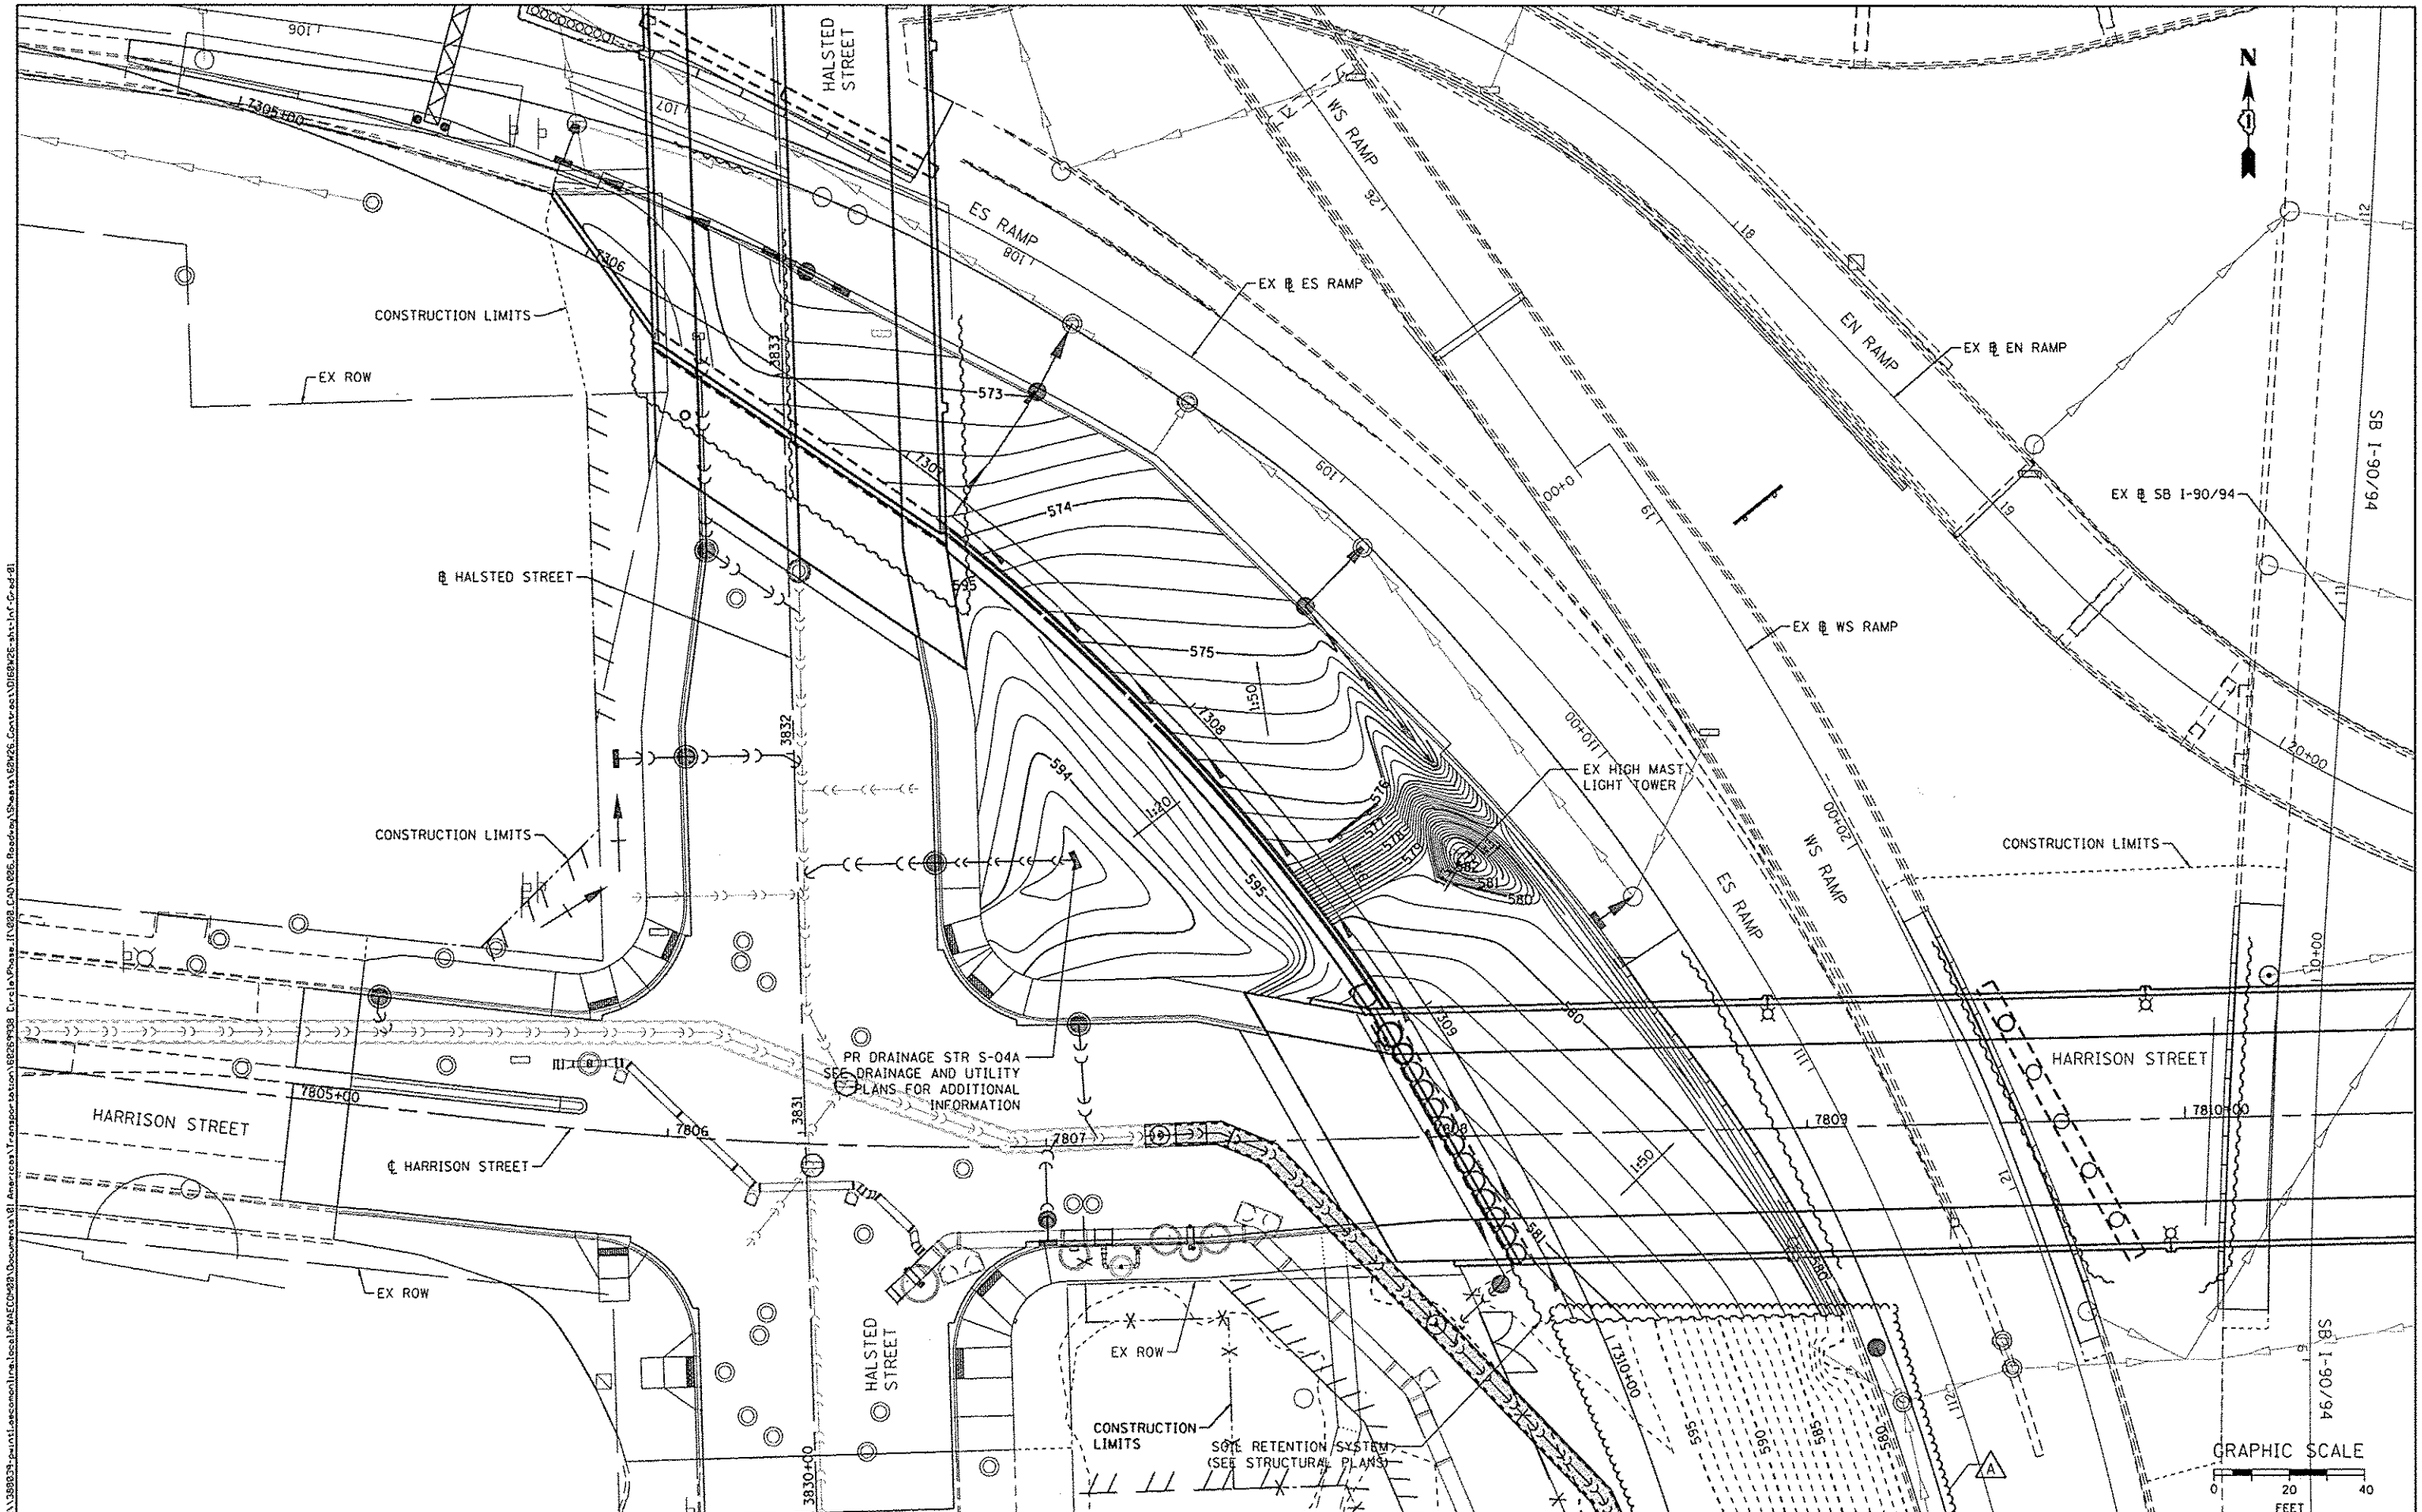

AECOM 303 EAST WACKER DRIVE, SUITE 1400 CHICAGO, IL 60601-5276 PHONE: (312) 373-7700 FAX: (312) 373-6800	D160W26-sht-Inf-Grad-01	DESIGNED - KAM	REVISED - 10/15/2013	STATE OF ILLINOIS DEPARTMENT OF TRANSPORTATION	INFIELD GRADING PLAN	F.A.I. RTE.	SECTION	COUNTY	TOTAL SHEETS / SHEET NO.
	USER NAME = pimsorno	DRAWN - KAM	REVISED -			90/94/290	2013-008R	COOK	559 / 139A
	PLOT SCALE = 20.0000 ' / in.	CHECKED - OPS	REVISED -					CONTRACT NO. 60W26	
	PLOT DATE = 10/10/2013	DATE - 10/15/13	REVISED -		SCALE: 1"=20' SHEET 1 OF 1 SHEETS STA. TO STA.			ILLINOIS FED. AID PROJECT	