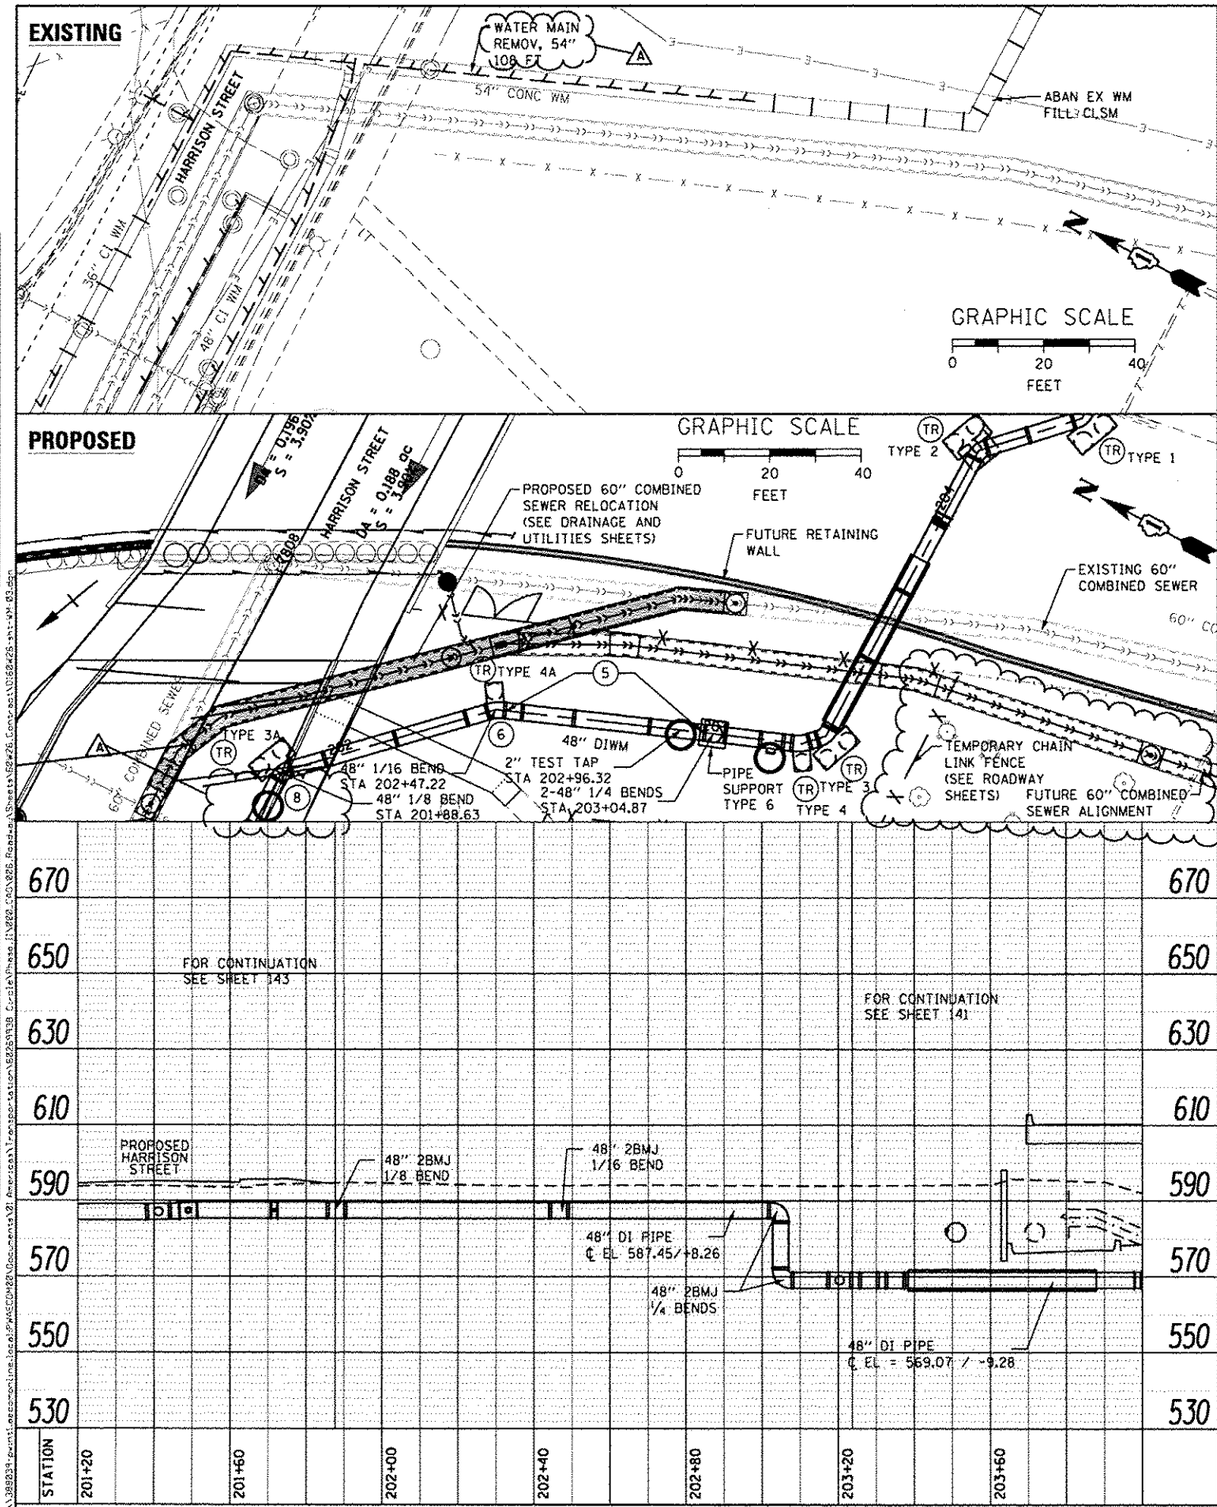

CONSTRUCTION/SEQUENCING NOTES:

THE LIMITS FOR REMOVAL AND ABANDONMENT OF EXISTING WATER MAIN PIPES MUST BE DETERMINED AS PART OF STAGING REQUIREMENTS AND CONSTRUCTION LIMITS FOR SEWER AND WATER MAIN CONSTRUCTION.

EXISTING THRUST RESTRAINTS NOT SHOWN FOR CLARITY. SEE RECORD INFORMATION FOR ANTICIPATED THRUST RESTRAINT LOCATIONS AND DIMENSIONS.

SEE SHEETS 141 & 143 FOR ADDITIONAL NOTES

5. INSTALL 2" TEST TAP IN BASIN AND 48" PIPE AS SHOWN

6. INSTALL 1-48" X 1/16 BEND TO ADJUST ALIGNMENT OF PIPE.

SEE SHEETS 141 & 143 FOR ADDITIONAL NOTES

A 8. INSTALL 1-48" X 1/8 BEND TO ADJUST ALIGNMENT OF PIPE.

SEE SHEETS 141 & 143 FOR ADDITIONAL NOTES

(TR) = THRUST RESTRAINT PER THRUST RESTRAINT DETAIL SHEETS FOR THRUST RESTRAINT TYPES AND DETAILS. SEE SHEETS 147 THROUGH 149.

PLAN: SURVEYED / PLOTTED / ALIGNMENT CHECKED / RT. OF WAY CHECKED / FIELD BK. / NOTE BOOK NO. / BY / DATE

PROFILE: SURVEYED / PLOTTED / GRADES CHECKED / B.M. NOTED / STRUCTURE NOTATIONS CHKD / NOTE BOOK NO. / BY / DATE

FILE PATH = pw:\\389834-pwmi.aecomonline.local:PWMECOM02\Documents\21 Americas\Transportation\60260926 Chicago\Phase II\060-CAD\026 Roadway\0162w26-sht-WM-03.dgn

AECOM
303 EAST WACKER DRIVE, SUITE 1400
CHICAGO, IL 60601-5276
PHONE: (312) 373-7700 FAX: (312) 373-6600

0162w26-sht-WM-03.dgn	DESIGNED - HHC	REVISED - A 10/15/2013	
USER NAME = CooperM2	DRAWN - HHC	REVISED -	
PLOT SCALE = 20.0000 ' / in.	CHECKED - RBB	REVISED -	
PLOT DATE = 10/15/2013	DATE - 8/20/13	REVISED -	

STATE OF ILLINOIS
DEPARTMENT OF TRANSPORTATION

WATER MAIN
PLAN AND PROFILE

SCALE: | SHEET OF SHEETS | STA. TO STA.

F.A.I. RTE.	SECTION	COUNTY	TOTAL SHEETS	SHEET NO.
90/94/290	2013-007R	COOK	559	142

CONTRACT NO. 60W26

ILLINOIS FED. AID PROJECT