NOTES

1. ATTACH CONDUIT TO THE CTA SIDE OF THE MEDIAN BARRIER, THE PIERS, OR RETAINING WALLS, AS NECESSARY. UTILIZE SCREWS OR ANOTHER APPROPRIATE ATTACHMENT METHOD THAT WILL ALLOW FOR THE CONDUIT TO BE UNATTACHED AND REATTACHED TO THE STRUCTURE AS NEEDED TO FACILITATE PIER REMOVAL AND CONSTRUCTION.
2. CONNECT NEW CONDUIT TO EXISTING HANDHOLE. PULL 25 PR. #19 AND 100 PR. #19 CABLES THROUGH EXISTING HANDHOLE AND CONDUIT TO THE MCD CROSS CONNECT CABINET. PULL 96 SMF THROUGH EXISTING HAND HOLE AND CONDUITS TO THE EXISTING COMMUNICATION HUT.
3. CONNECT 25 PR. #19 AND 100 PR. #19 TO EXISTING EQUIPMENT IN THE MCD CROSS CONNECT CABINET.
4. CONNECT 96 SMF TO EXISTING EQUIPMENT IN THE COMMUNICATION HUT.
5. ALL WORK REQUIRED TO MAINTAIN AND RELOCATE ITS INFRASTRUCTURE AS DEPICTED IN THESE PLANS OR OTHERWISE NECESSARY SHALL BE PAID FOR UNDER THE MAINTAINING AND RELOCATION OF ITS INFRASTRUCTURE DURING CONSTRUCTION PAY ITEM. SEE THE ASSOCIATED SPECIAL PROVISION FOR ADDITIONAL INFORMATION.
6. WORK SHALL NOT OBSTRUCT OR ALTER ANY CTA SIGNAGE OR EQUIPMENT WITHIN CTA RIGHT OF WAY.

N

GRAPHIC SCALE
0 50 100
FEET

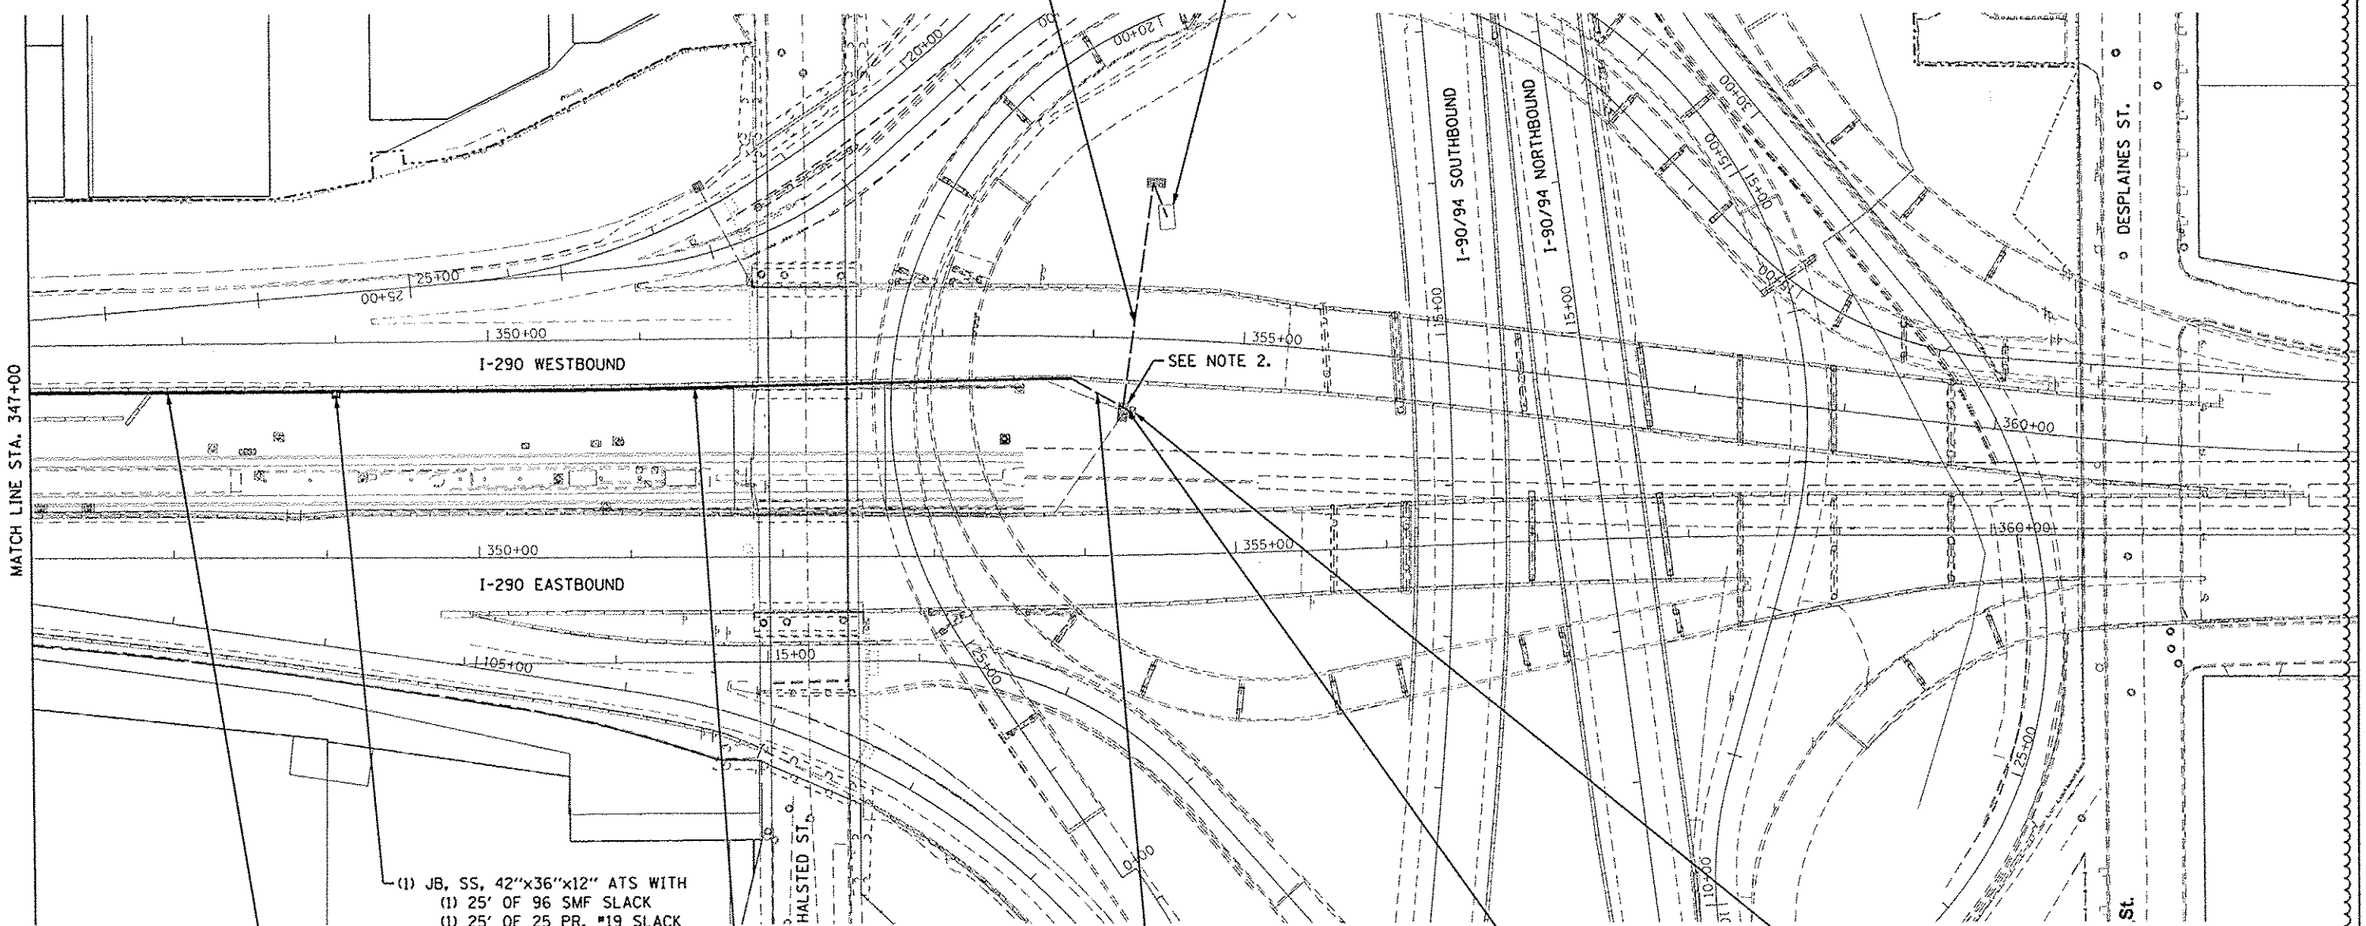

A

FILE PATH = pw:\\38828339.pwint.aecomonline.local:PWAECOM28\Documents\01 Americas\Transportation\60269938 Civils\Phase II\D160W26 EAD\D160W26.Roadway\Sheets\160W26.Contract\D160W26-sht-ITS-02C

AECOM 303 EAST WACKER DRIVE, SUITE 1400 CHICAGO, IL 60601-5276 PHONE: (312) 373-7700 FAX: (312) 373-6800	D160W26-sht-ITS-02C	DESIGNED - JML	REVISED - A 10/15/2013
	USER NAME = Zachary	DRAWN - JML	REVISED -
	PLOT SCALE = 50.0000 ' / in.	CHECKED - WDS	REVISED -
	PLOT DATE = 10/15/2013	DATE - 9/15/13	REVISED -

STATE OF ILLINOIS
DEPARTMENT OF TRANSPORTATION

ITS PLANS – HALSTED STREET AND HARRISON STREET
ITS REROUTING

SCALE: 1" = 50' | SHEET 2B OF 5 SHEETS | STA. 347+00 TO STA. 362+41

F.A.I. RTE.	SECTION	COUNTY	TOTAL SHEETS	SHEET NO.
90/94/290	2013-008R	COOK	559	247B
		CONTRACT NO. 60W26		
		ILLINOIS FED. AID PROJECT		