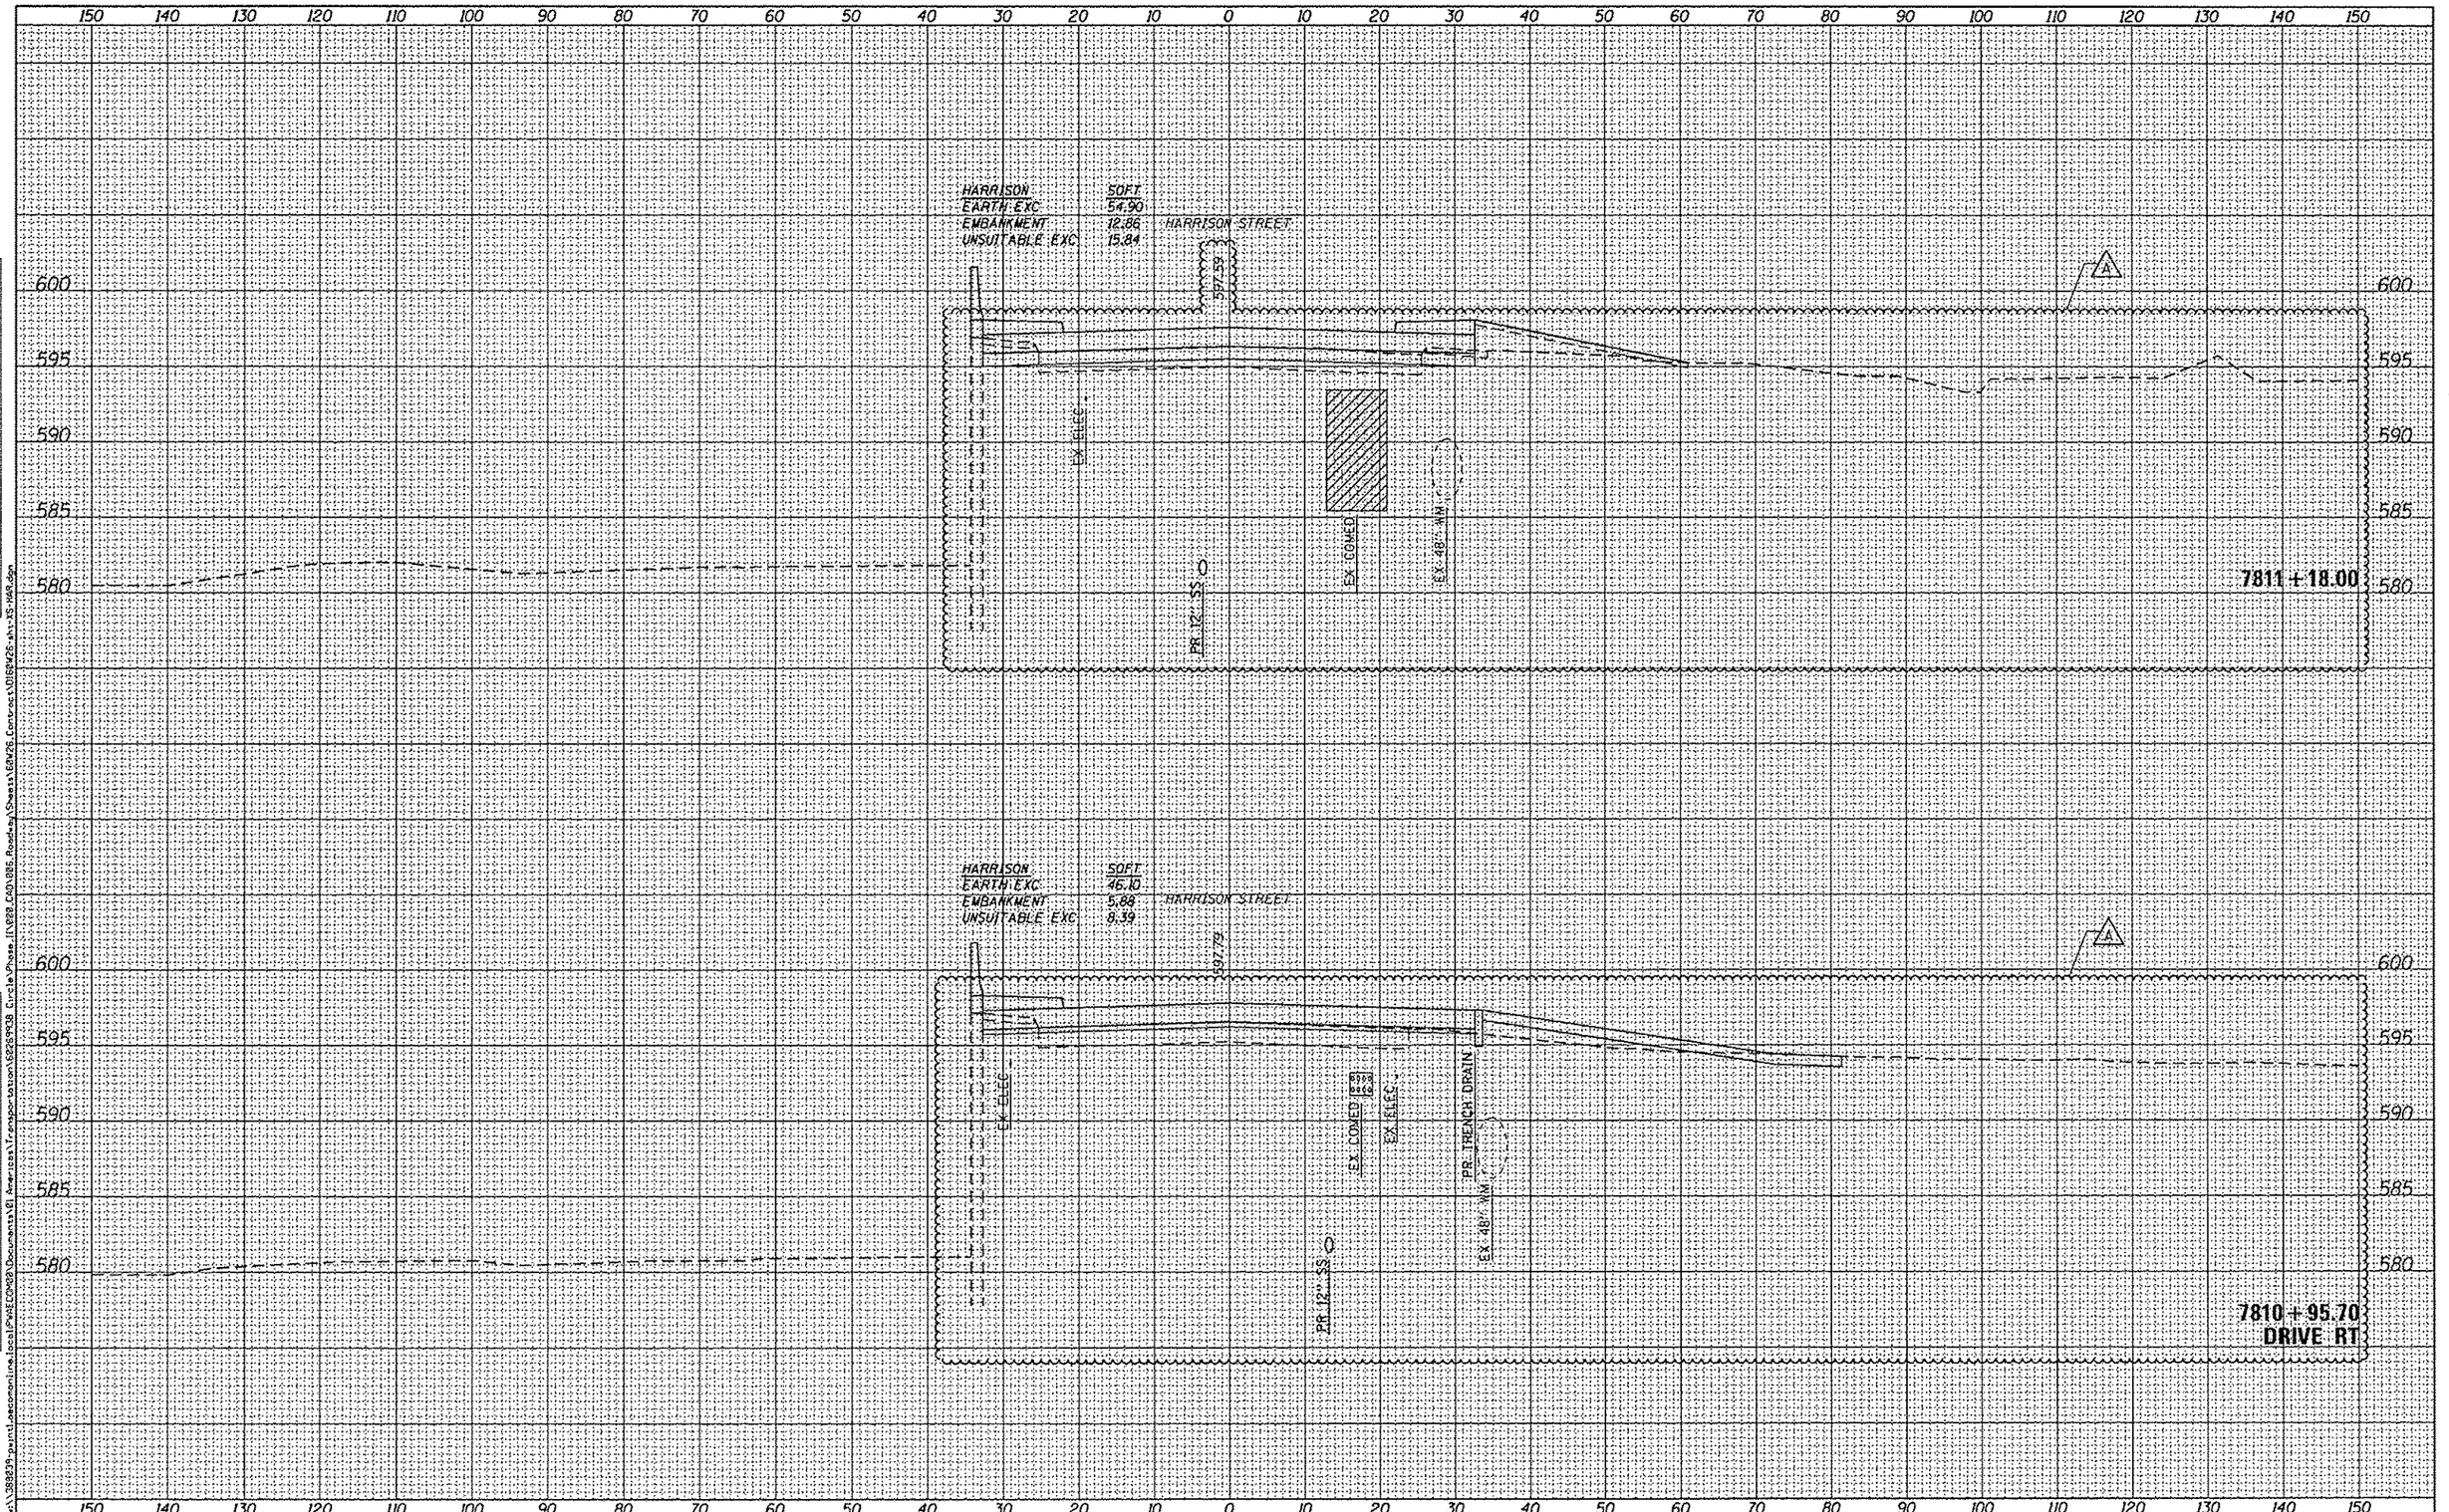

FINAL SURVEY	NOTE BOOK	NO.
SURVEYED		
PLOTTED		
TEMPLATE		
AREAS		
AREAS CHECKED		

ORIGINAL SURVEY	NOTE BOOK	NO.
SURVEYED		
PLOTTED		
TEMPLATE		
AREAS		
AREAS CHECKED		

FILE PATH = c:\\388939-project.enconnline.local\PWECOM01\Documents\01 Americas\Transportation\60259938 Circle\Phase III\W26 C&D\085 Roadway\Sheets\60W26

AECOM
303 EAST WACKER DRIVE, SUITE 1400
CHICAGO, IL 60601-5276
PHONE: (312) 373-7700 FAX: (312) 373-6800

0160W26-sht-XS-HAR.dgn	DESIGNED - OPS	REVISED - ⚠ 10/15/2013	
USER NAME = pmsorno	DRAWN - OPS	REVISED -	
PLOT SCALE = 10.0000 ' / in.	CHECKED - DBM	REVISED -	
PLOT DATE = 10/11/2013	DATE - 09/15/13	REVISED -	

STATE OF ILLINOIS
DEPARTMENT OF TRANSPORTATION

HARRISON STREET CROSS SECTION

SCALE: 1:5V, 1:10H | SHEET 31 OF 41 SHEETS | STA. 7810+95.70 TO STA. 7811+18.00

F.A.I. RTE.	SECTION	COUNTY	TOTAL SHEETS	SHEET NO.
90/94/290	2013-007R	COOK	559	549
		CONTRACT NO. 60W25		
		ILLINOIS FED. AID PROJECT		