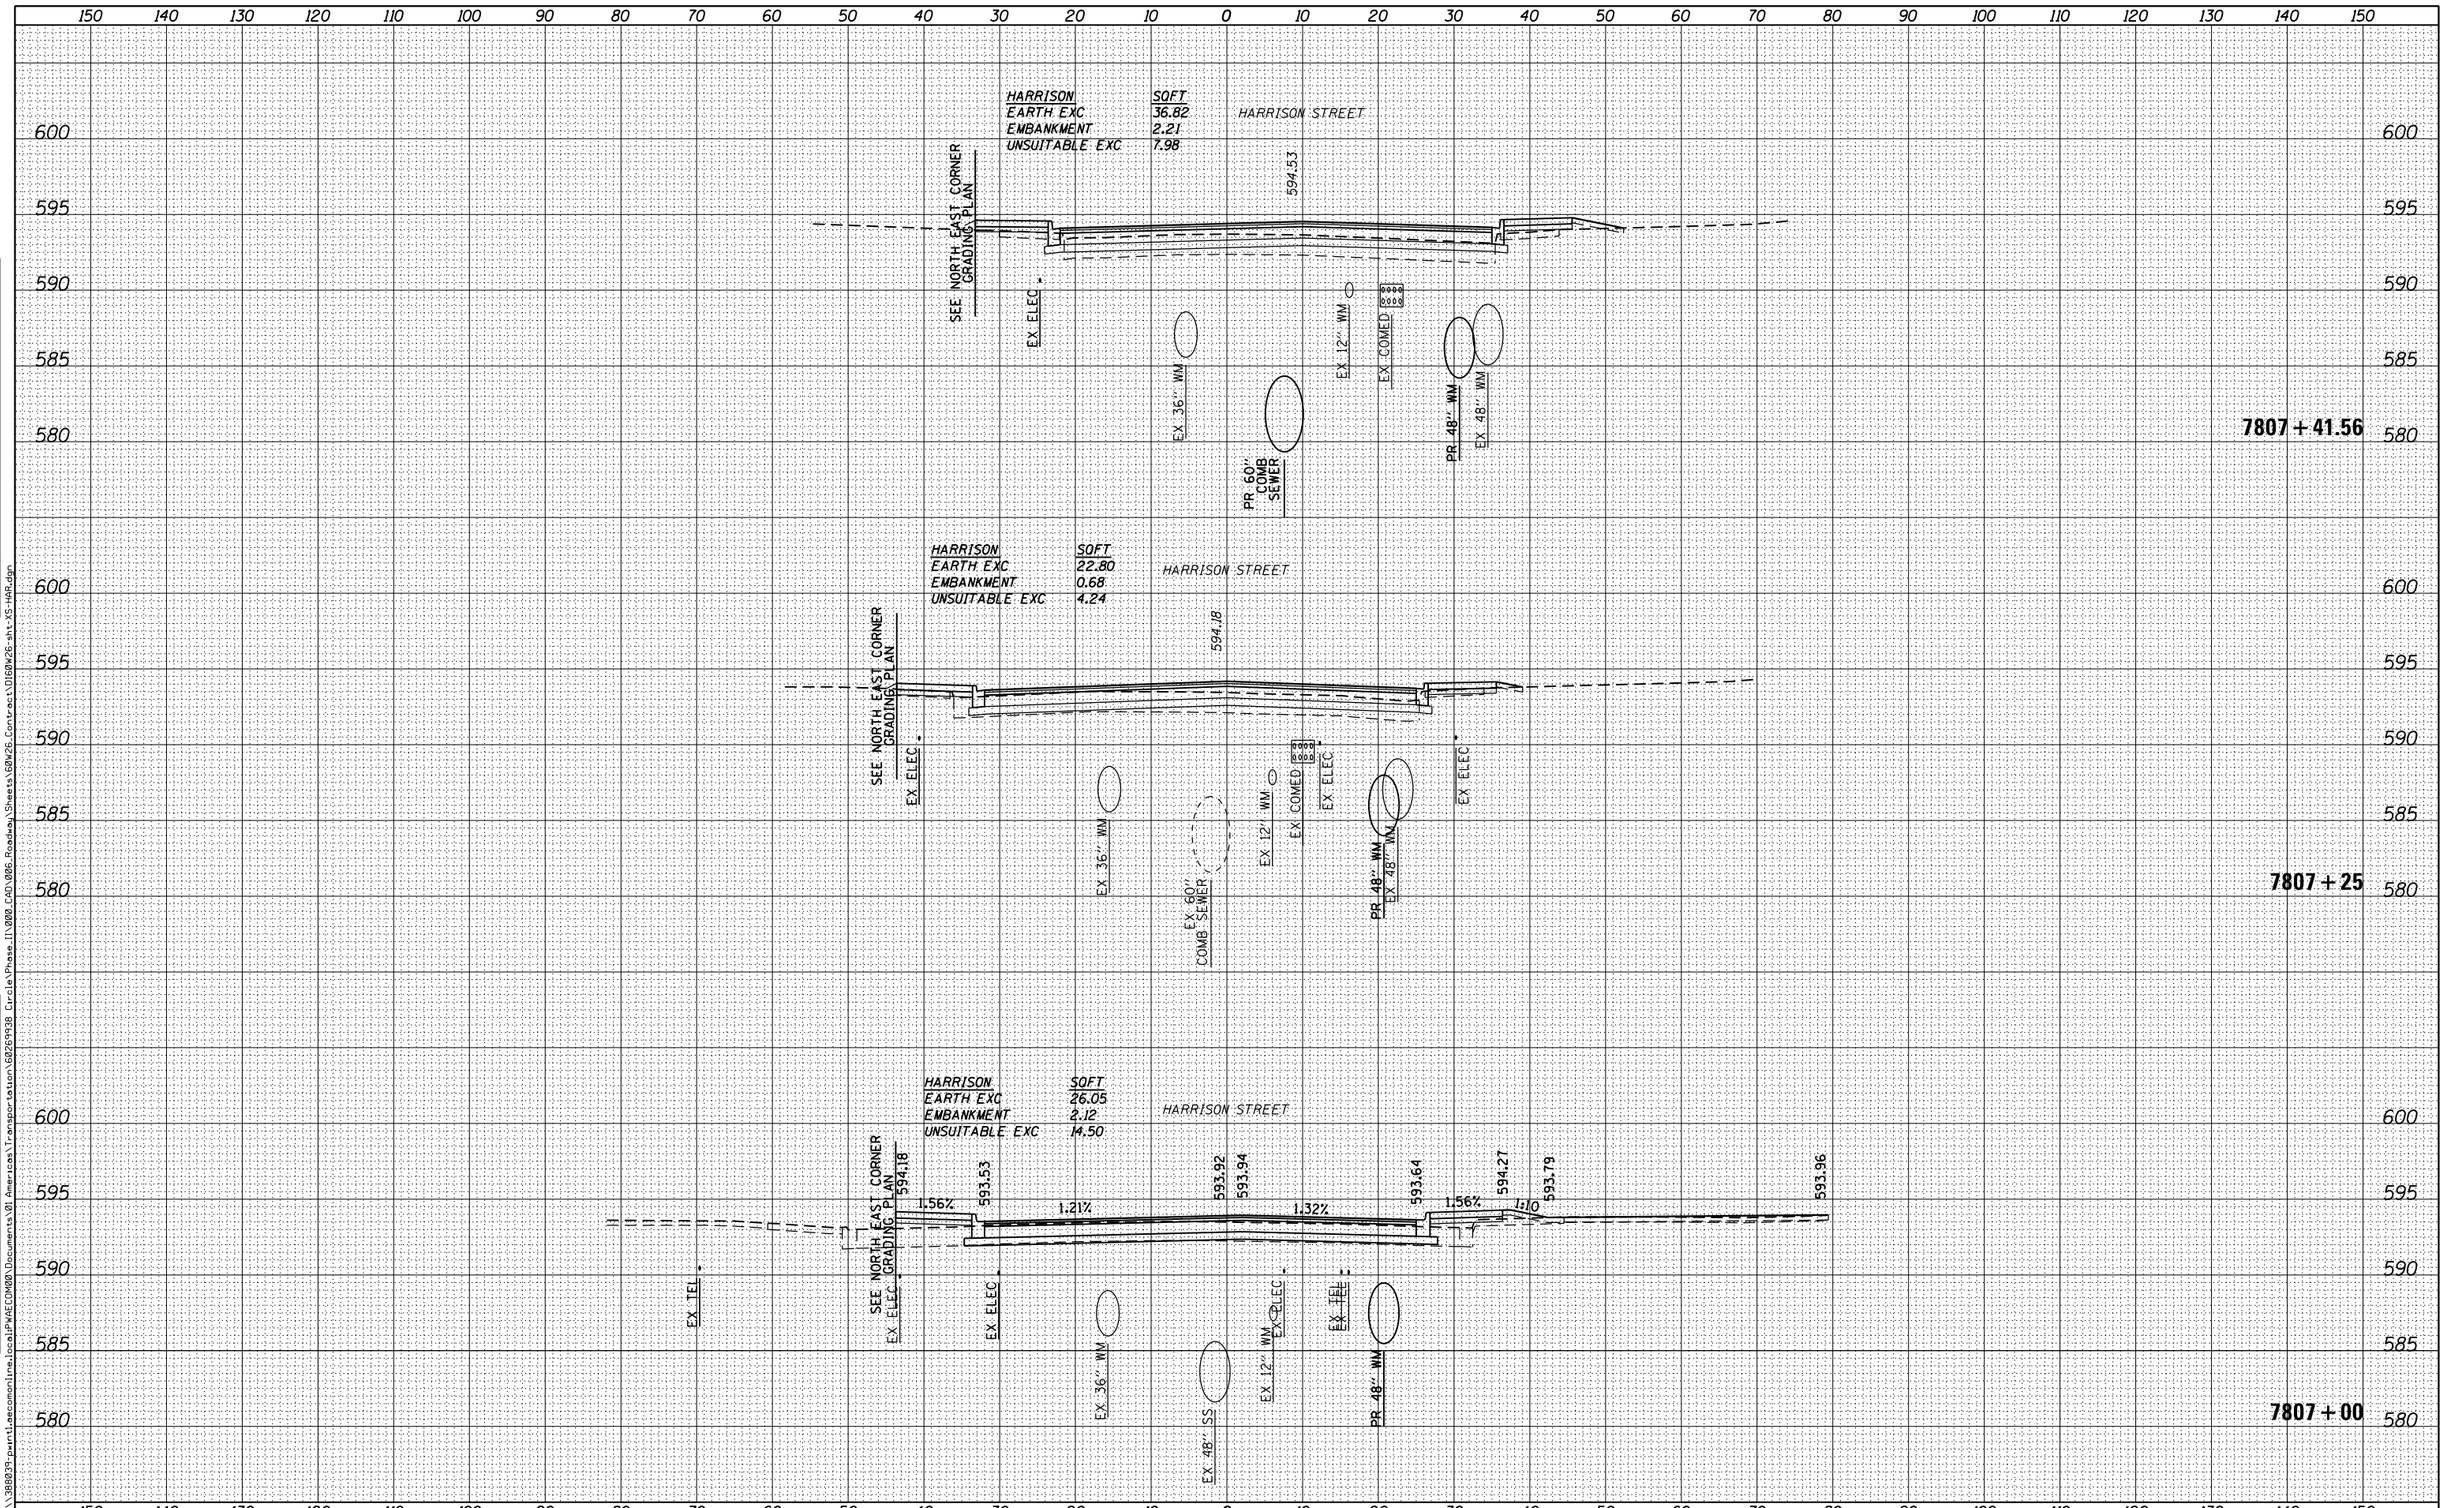

AECOM 303 EAST WACKER DRIVE, SUITE 1400 CHICAGO, IL 60601-5276 PHONE: (312) 373-7700 FAX: (312) 373-6800	D160W26-sht-XS-HAR.dgn	DESIGNED - OPS	REVISED -
	USER NAME = PATELP2	DRAWN - OPS	REVISED -
	PLOT SCALE = 10.0000 ' / in.	CHECKED - DBM	REVISED -
	PLOT DATE = 8/19/2013	DATE - 08/20/13	REVISED -

STATE OF ILLINOIS
DEPARTMENT OF TRANSPORTATION

HARRISON STREET CROSS SECTION

SCALE: 1:5V,1:1OH | SHEET 29 OF 41 SHEETS | STA. 7807+00.00 TO STA.7807+41.56

F.A.I. RTE.	SECTION	COUNTY	TOTAL SHEETS	SHEET NO.
90/94/290	2013-007R	COOK	559	547
		CONTRACT NO. 60W25		
		ILLINOIS FED. AID PROJECT		

ORIGINAL SURVEY — NOTE BOOK — NO. — SURVEYED — PLOTTED — TEMPLATE — AREAS — AREAS CHECKED — BY — DATE

FINAL SURVEY — NOTE BOOK — NO. — SURVEYED — PLOTTED — TEMPLATE — AREAS — AREAS CHECKED — BY — DATE

FILE PATH = pw:\388039-pwnt1.aecomonline.local:PWAECOM001\Documents\01 Americas\Transportation\60269938 Circle\Phase II\000_CAD\006 Roadway\Sheets\60W26_Contract\D160W26-sht-XS-HAR.dgn