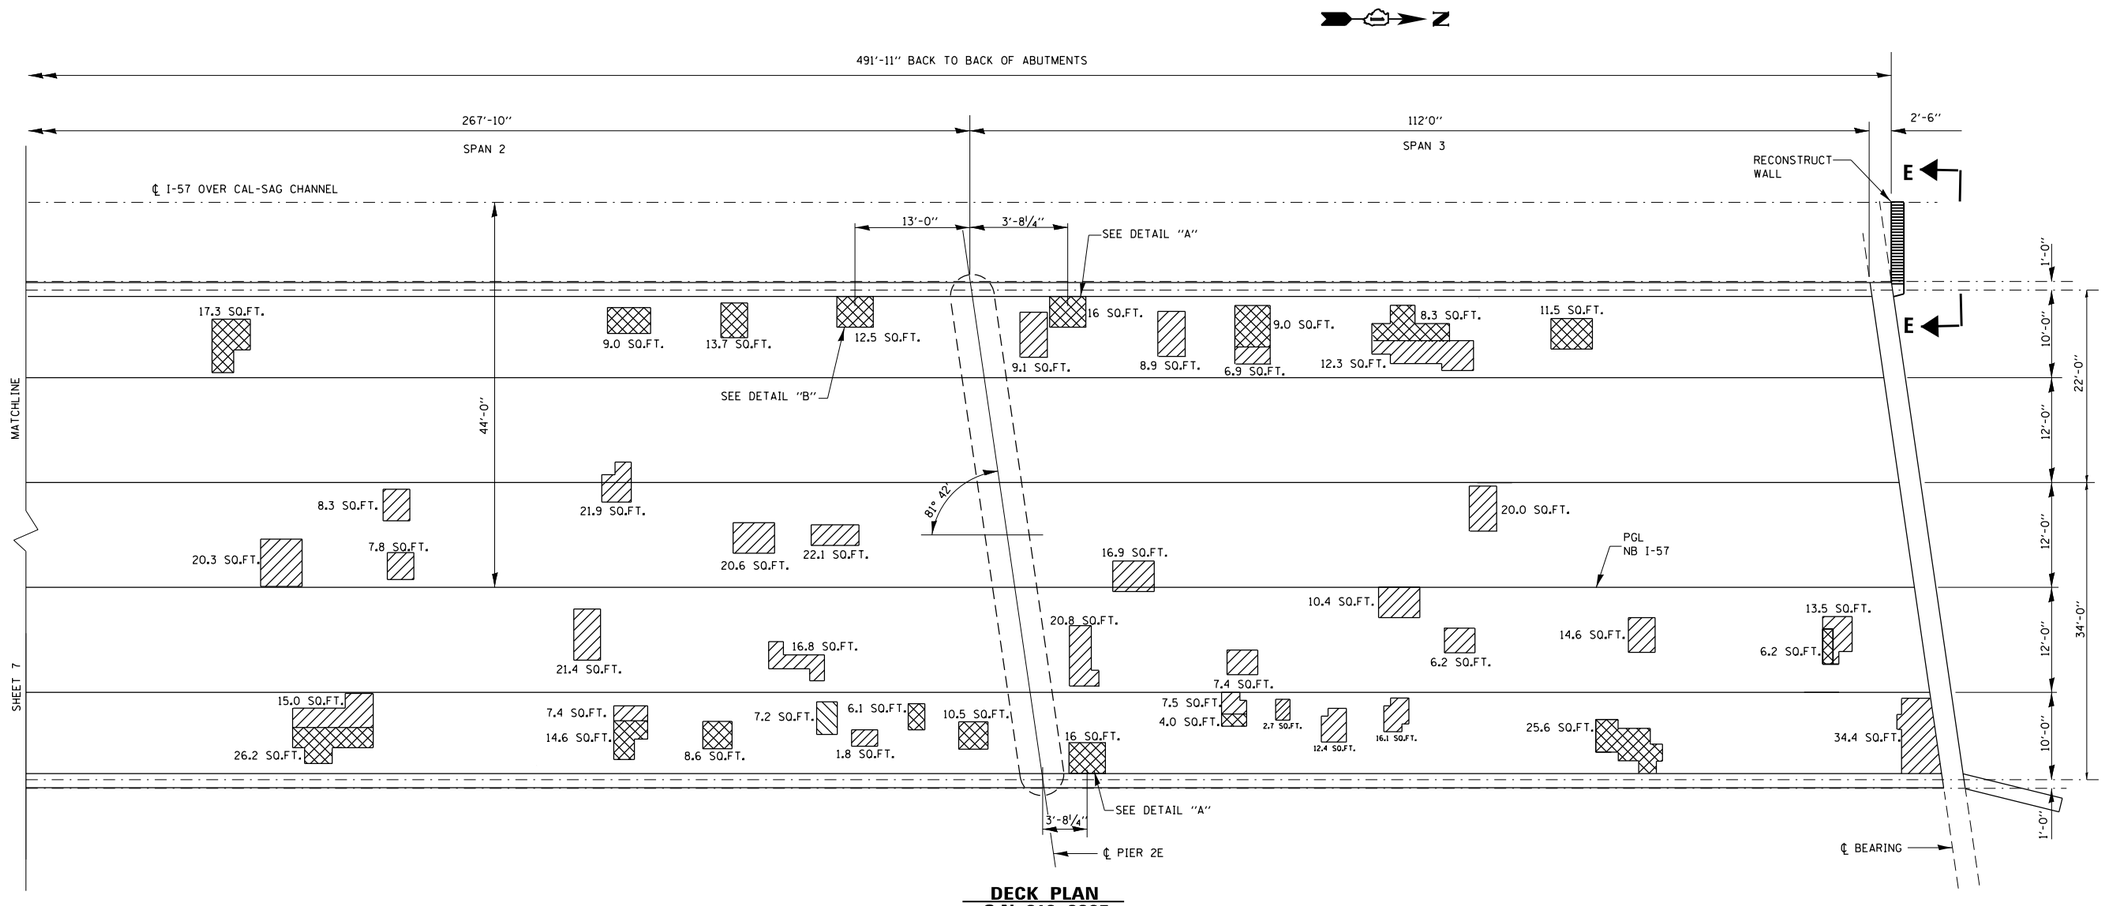

DECK PLAN
S.N. 016–0065

LEGEND:

PARTIAL DEPTH REPAIR

FULL DEPTH REPAIR

FOR DETAILS A & B SEE SHEET 5
FOR VIEW E-E SEE SHEET 4

BILL OF MATERIALS (S.N. 016–0065)

BAR	NO.	SIZE	LENGTH	SHAPE
a2(E)	56	#6	3'-9"	———
a3(E)	32	#5	3'-9"	———
a4(E)	24	#5	2'-0"	———

ITEM	UNIT	QUANTITY
DECK SLAB REPAIR (PARTIAL)	SQ.YD.	95
DECK SLAB REPAIR (FULL DEPTH)	SQ.YD.	35
REINFORCEMENT BARS (EPOXY COATED)	POUND	500

SHEET 2 OF 2

FILE NAME = c:\pw_work\pwidot\dahhanr\d0101671\016-0065.dgn	USER NAME = dahhanr	DESIGNED - MVT	REVISED -
	PLOT SCALE = 100.0000 ' / in.	DRAWN - MVT	REVISED -
Default	PLOT DATE = 9/9/2013	CHECKED RAD	REVISED -
		DATE 8-30-13	REVISED -

STATE OF ILLINOIS
DEPARTMENT OF TRANSPORTATION

I–57 OVER CAL–SAG CHANNEL
BRIDGE DECK PATCHING
S.N. 016–0065

SCALE: SHEET 8 OF 12 SHEETS STA. TO STA.

F.A.I. RTE.	SECTION	COUNTY	TOTAL SHEETS	SHEET NO.
57	2013-025-I	COOK	23	11

CONTRACT NO. 60W60

ILLINOIS FED. AID PROJECT