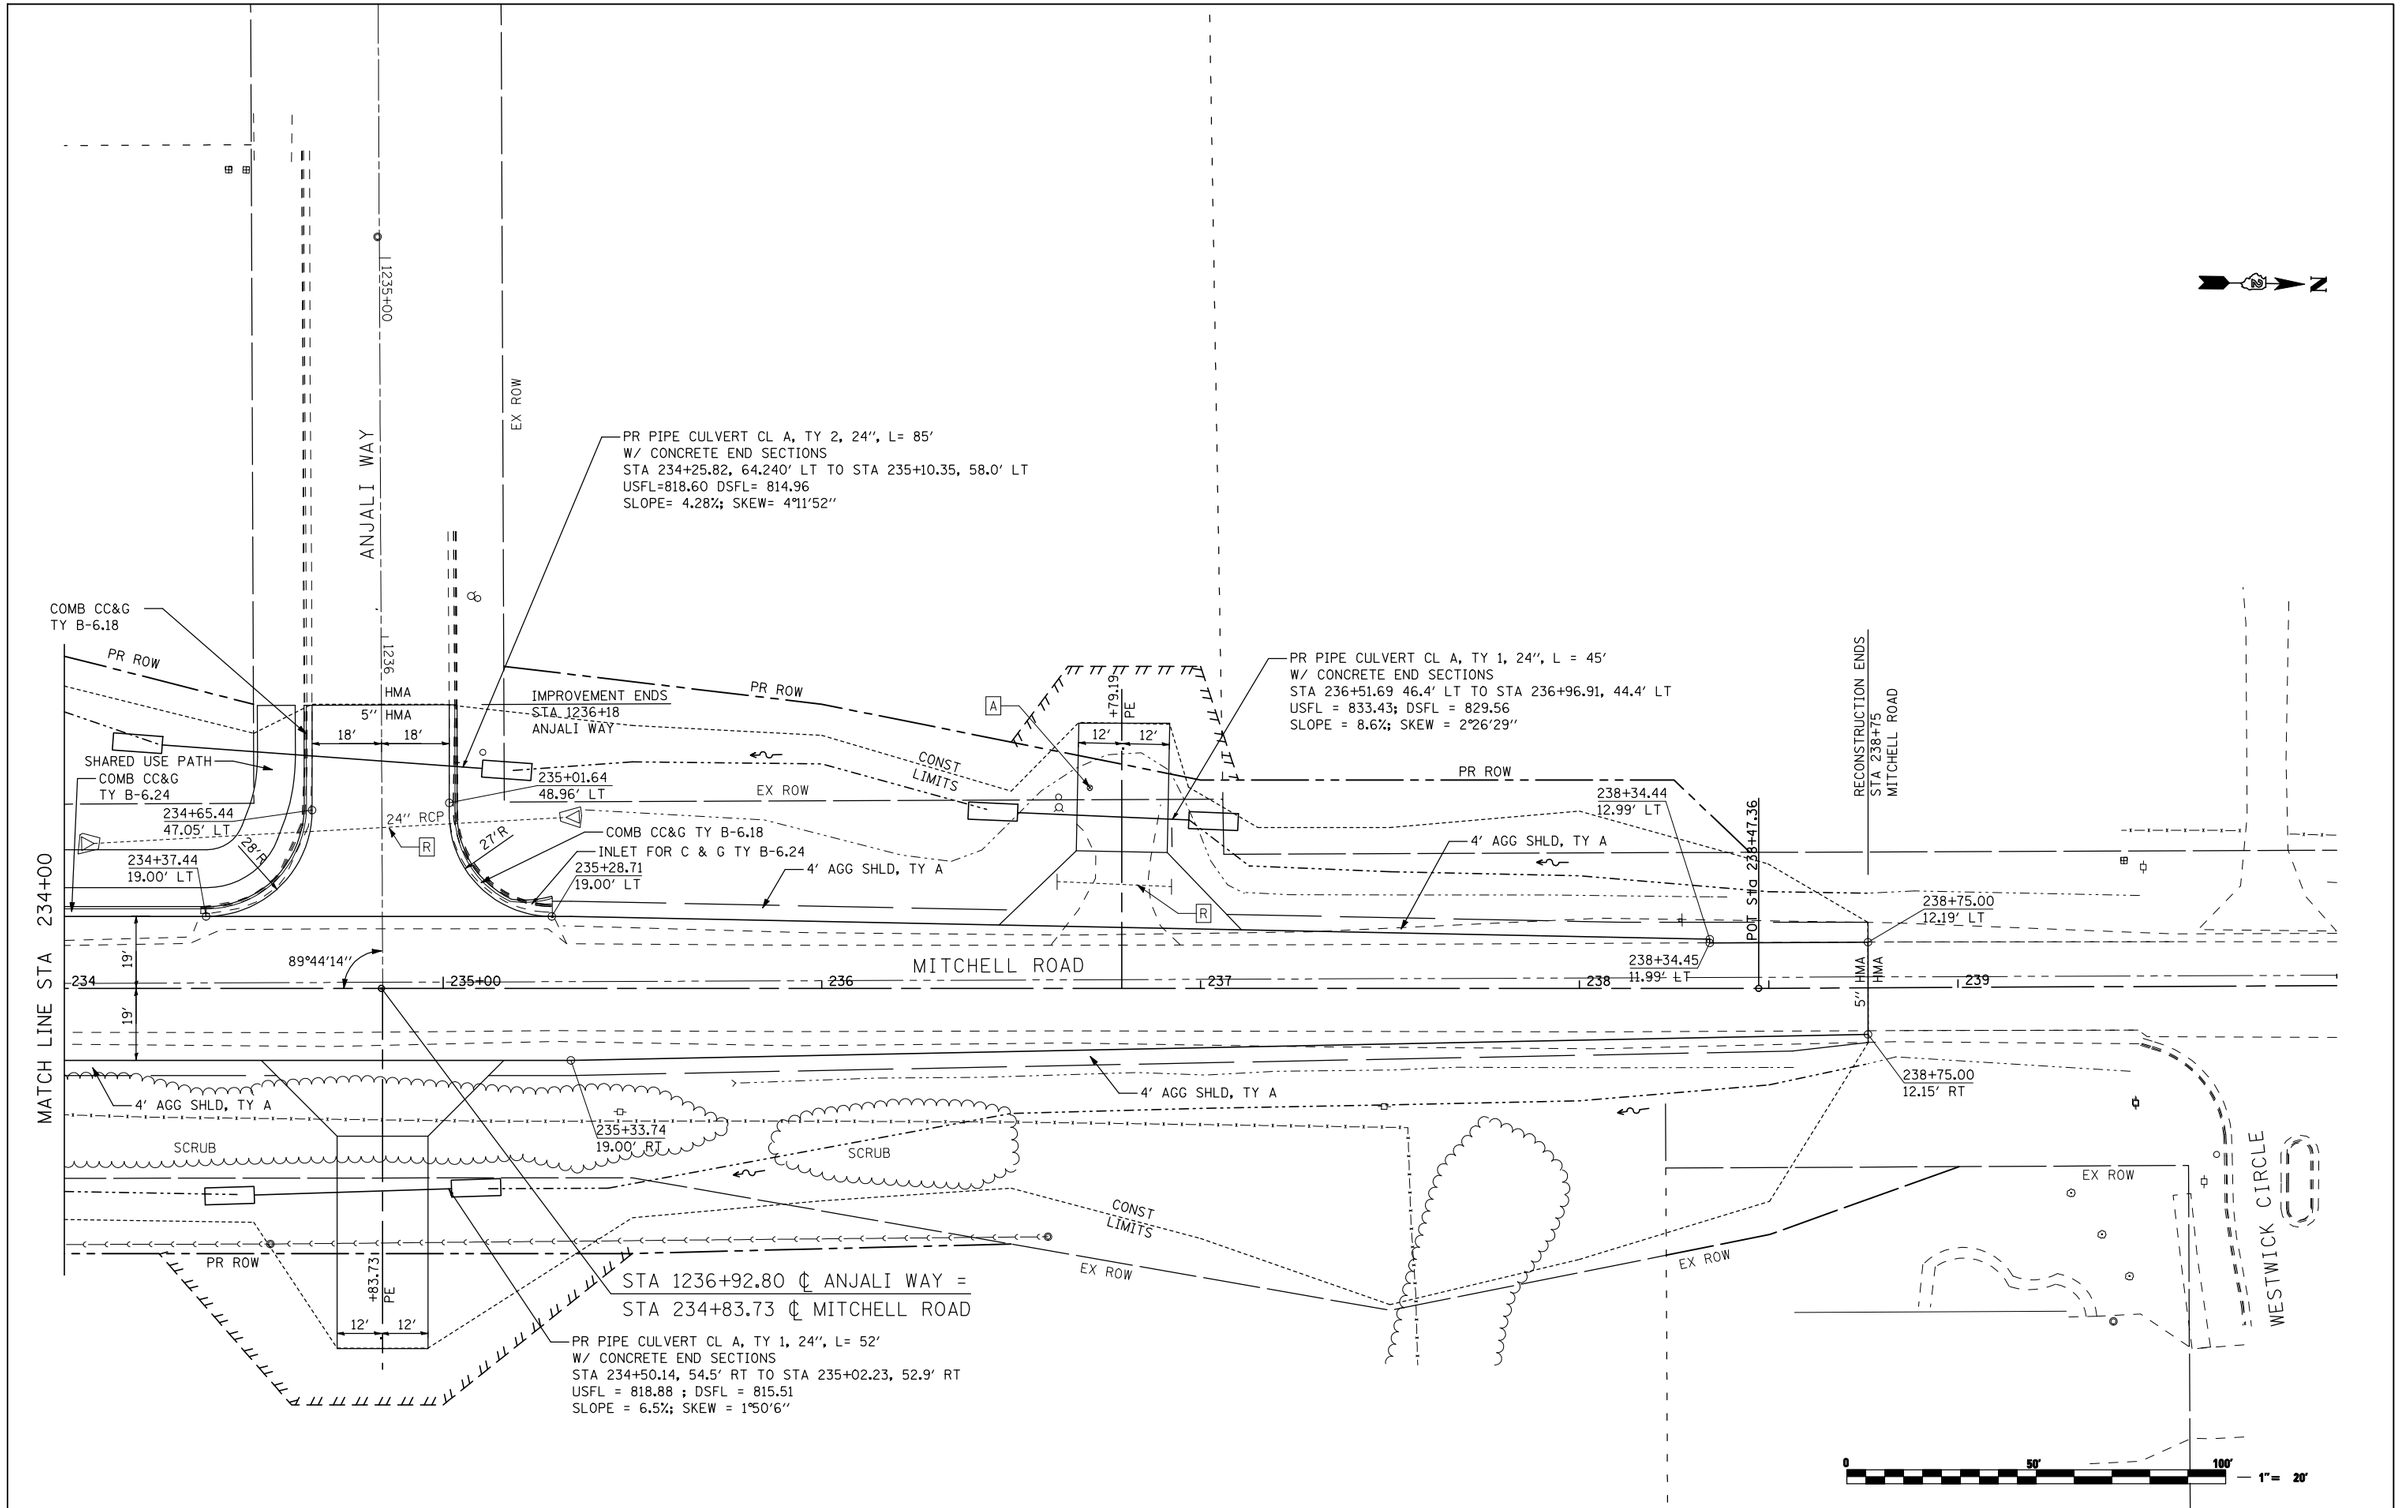

FILE NAME = ...\cadd sheets\Z00793PLN42.dgn	USER NAME = Elgin 110	DESIGNED - MJS	REVISED -	STATE OF ILLINOIS DEPARTMENT OF TRANSPORTATION	ROADWAY PLANS MITCHELL ROAD	F.A.P. RTE.	SECTION	COUNTY	TOTAL SHEETS	SHEET NO.
		DRAWN - RMH	REVISED -			303	129R	WINNEBAGO	968	187
THE UPCHURCH GROUP, INC.	PLOT SCALE = 40.0000 ' / IN.	CHECKED - RLH	REVISED -			CONTRACT NO. 64988				
	PLOT DATE = 5/3/2013 8:58:14 AM	DATE - APRIL 30, 2013	REVISED -		SCALE: 1"=20' SHEET NO. OF SHEETS STA. 234+00 TO STA. 238+75	ILLINOIS FED. AID PROJECT				