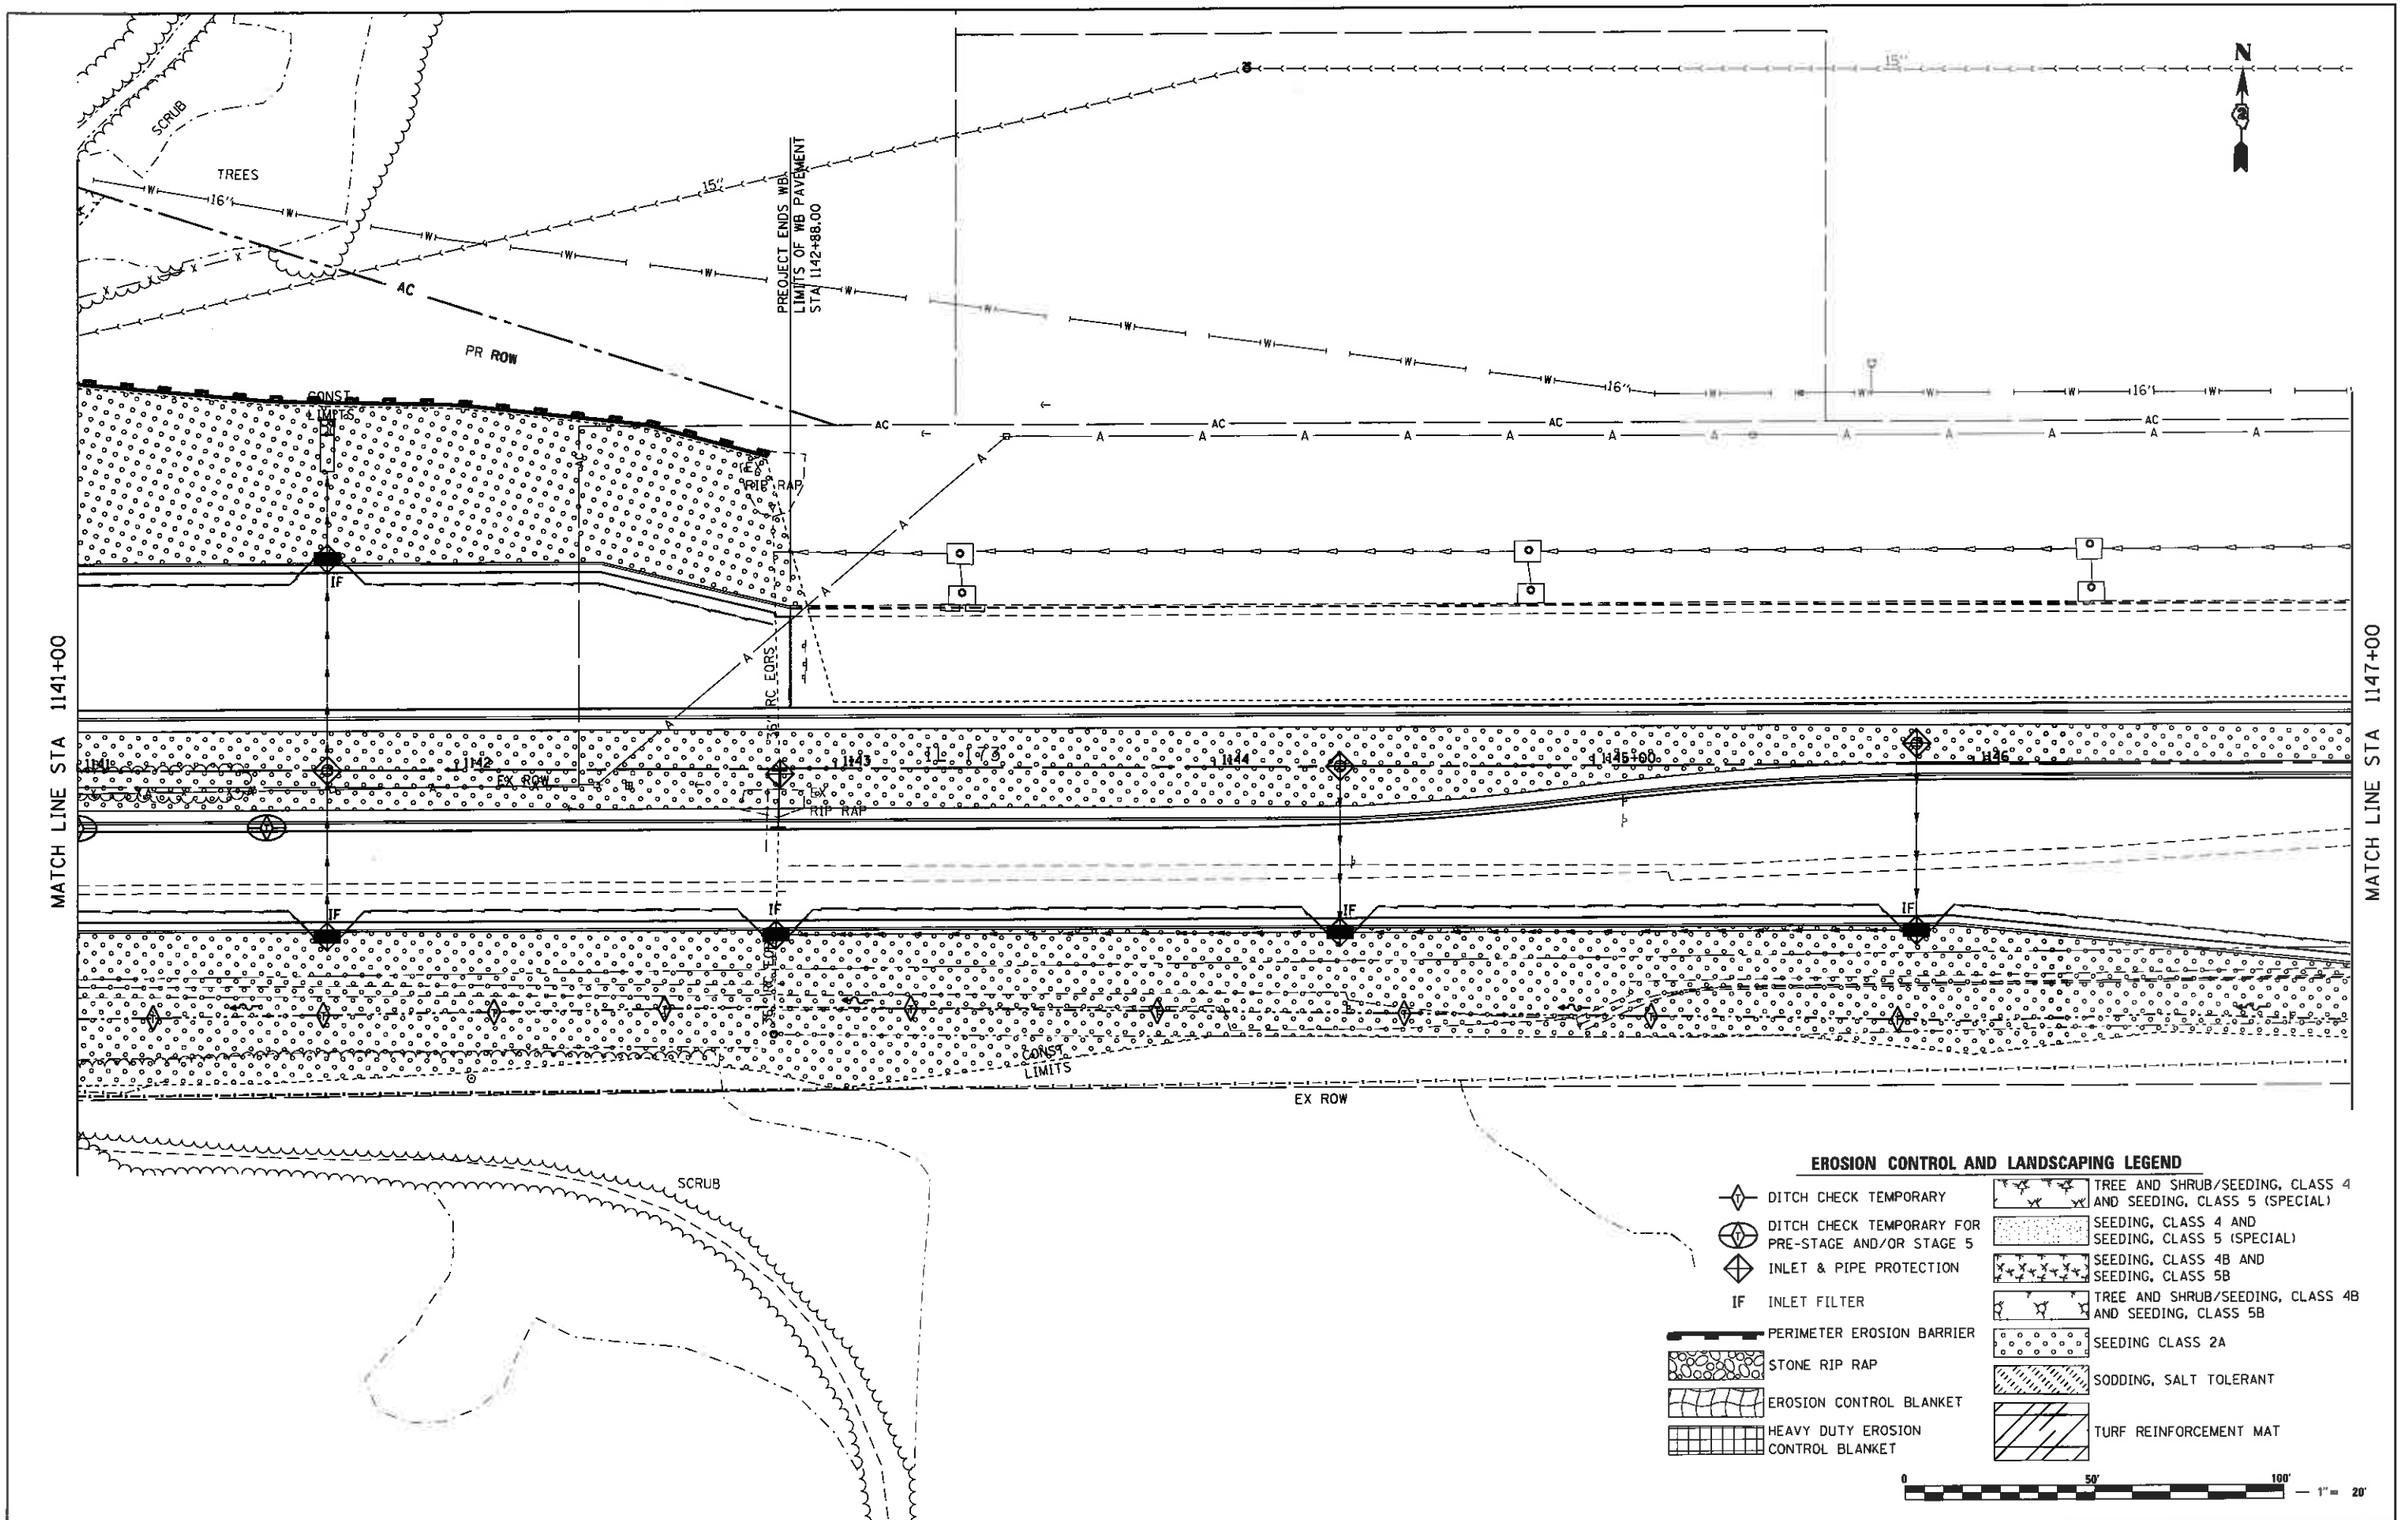

EROSION CONTROL AND LANDSCAPING LEGEND

- DITCH CHECK TEMPORARY
- DITCH CHECK TEMPORARY FOR PRE-STAGE AND/OR STAGE 5
- INLET & PIPE PROTECTION
- IF INLET FILTER
- PERIMETER EROSION BARRIER
- STONE RIP RAP
- EROSION CONTROL BLANKET
- HEAVY DUTY EROSION CONTROL BLANKET
- TREE AND SHRUB/SEEDING, CLASS 4 AND SEEDING, CLASS 5 (SPECIAL)
- SEEDING, CLASS 4 AND SEEDING, CLASS 5 (SPECIAL)
- SEEDING, CLASS 4B AND SEEDING, CLASS 5B
- TREE AND SHRUB/SEEDING, CLASS 4B AND SEEDING, CLASS 5B
- SEEDING CLASS 2A
- SODDING, SALT TOLERANT
- TURF REINFORCEMENT MAT

0 50' 100' — 1"= 20'

FILE NAME = #FILEABBREV#	USER NAME = Stel0	DESIGNED - RMH	REVISED -
THE UPCHURCH GROUP, INC.		DRAWN - SAE	REVISED -
	PLOT SCALE = 40.0000 ' / in.	CHECKED - RLH	REVISED -
	PLOT DATE = 4/23/2013 9:13:32 AM	DATE - APRIL 30, 2013	REVISED -

STATE OF ILLINOIS
DEPARTMENT OF TRANSPORTATION

EROSION CONTROL AND LANDSCAPING PLANS
IL 173 FROM ALPINE ROAD TO I-90

SCALE: 1"=20' | SHEET NO. OF SHEETS | STA. 1141+00 TO STA. 1147+00

F.A.P. RTE.	SECTION	COUNTY	TOTAL SHEETS	SHEET NO.
303	129R	WINNEBAGO	968	384
		CONTRACT NO. 64988		
	ILLINOIS FED. AID PROJECT			