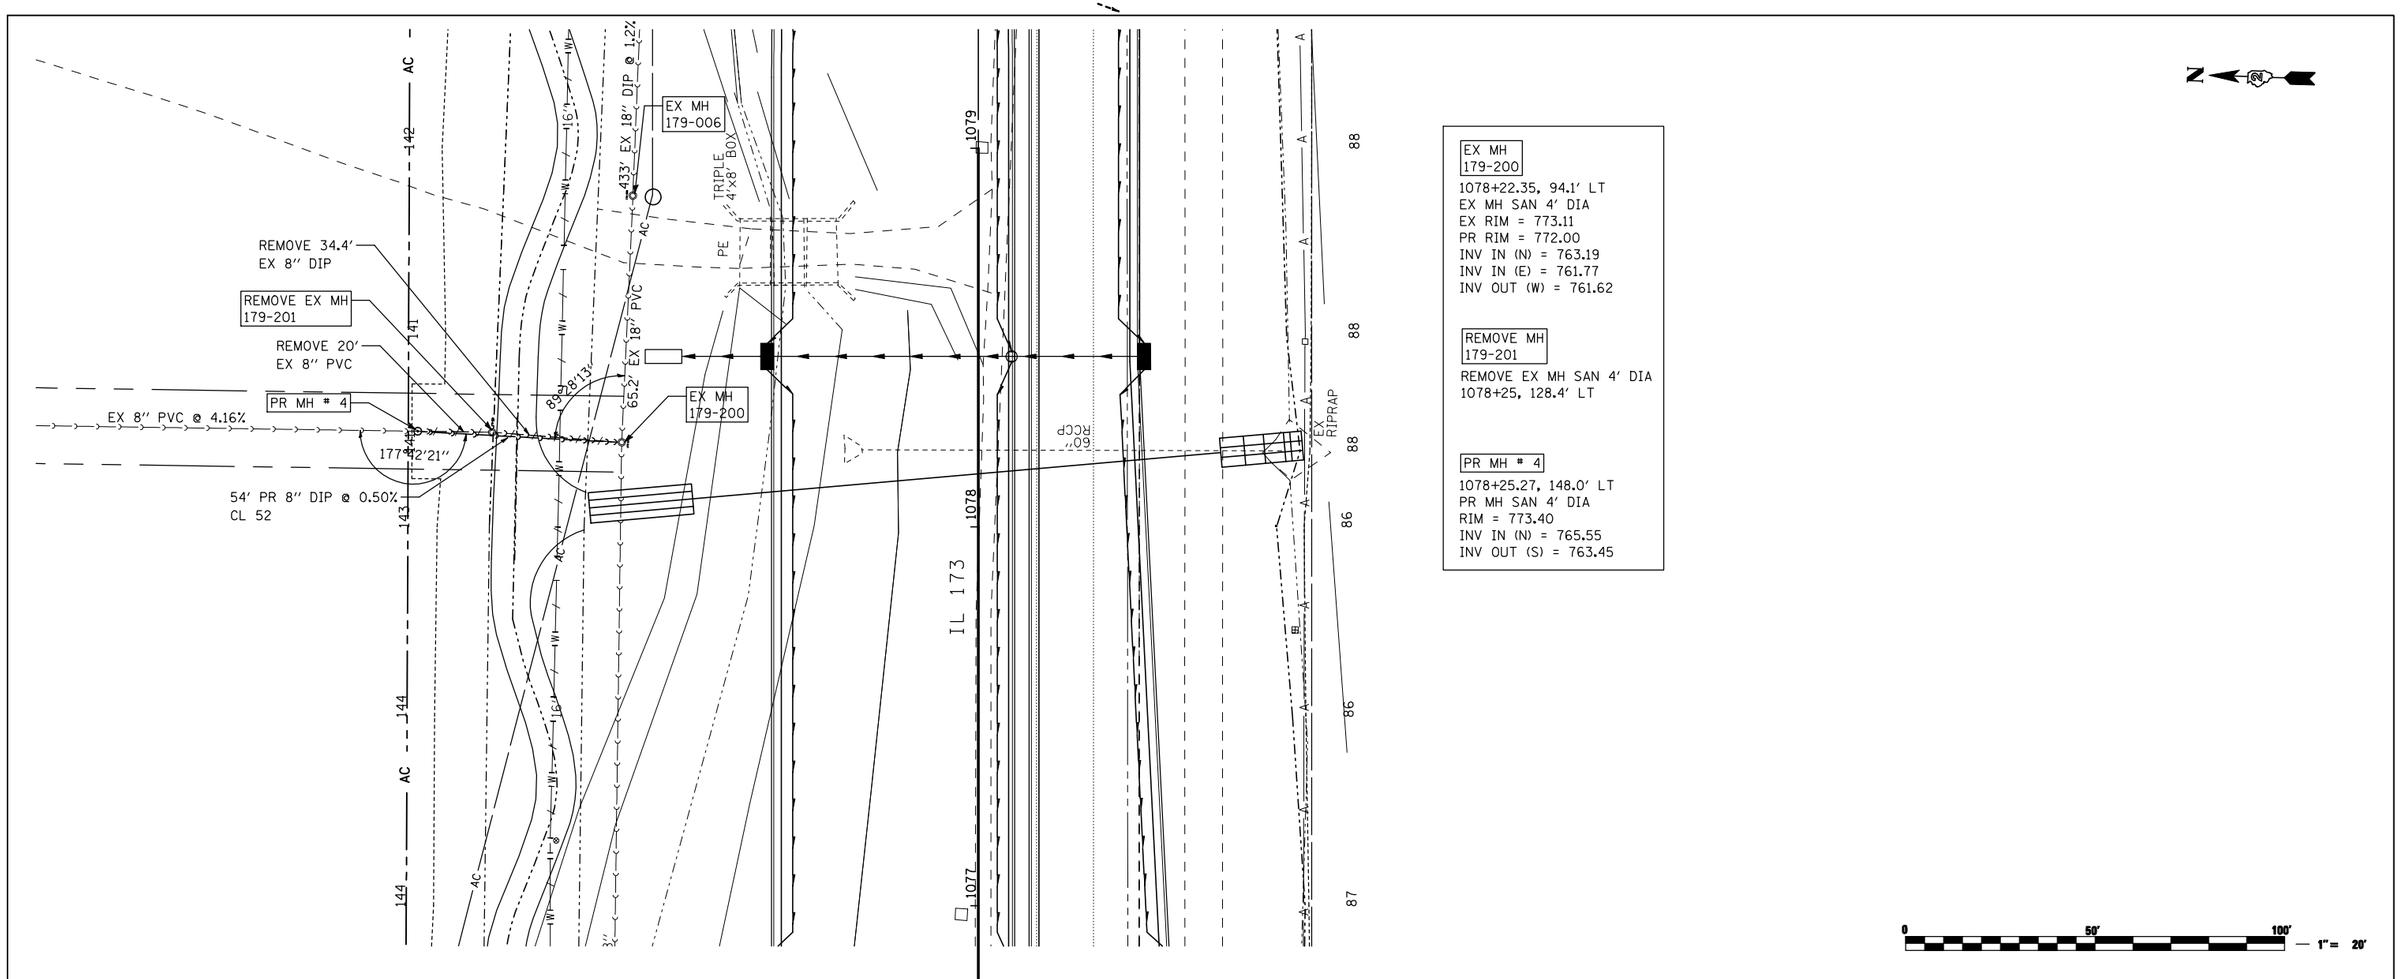

EX MH
179-200
1078+22.35, 94.1' LT
EX MH SAN 4' DIA
EX RIM = 773.11
PR RIM = 772.00
INV IN (N) = 763.19
INV IN (E) = 761.77
INV OUT (W) = 761.62

REMOVE MH
179-201
REMOVE EX MH SAN 4' DIA
1078+25, 128.4' LT

PR MH # 4
1078+25.27, 148.0' LT
PR MH SAN 4' DIA
RIM = 773.40
INV IN (N) = 765.55
INV OUT (S) = 763.45

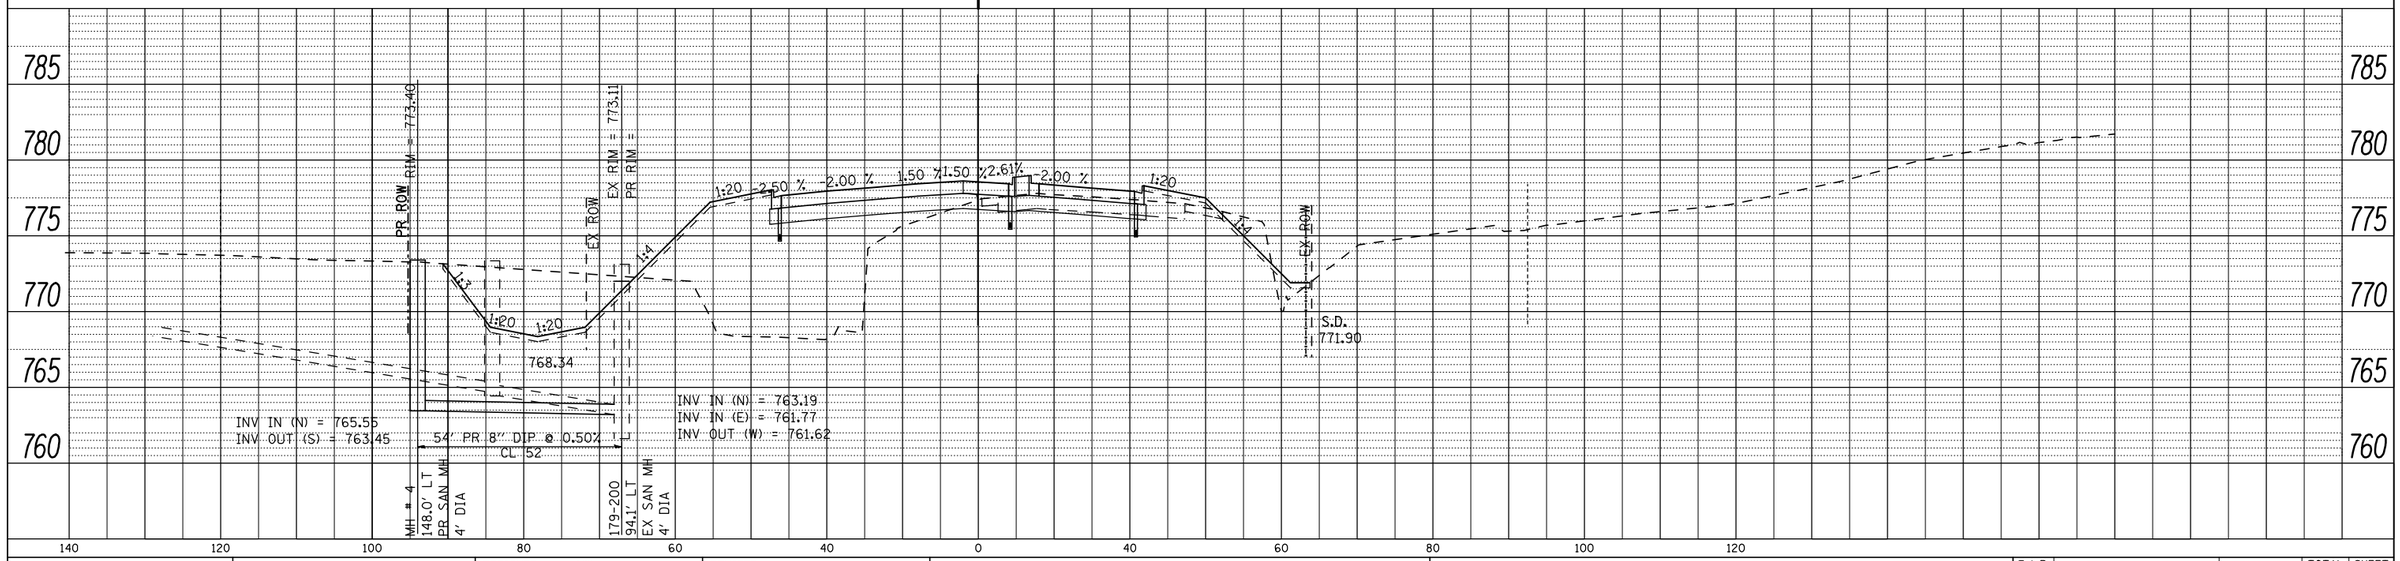

PLAN
NOTE BOOK NO. ____
SURVEYED ____
PLOTTED ____
ALIGNMENT CHECKED ____
RT. OF WAY CHECKED ____
CADD FILE NAME ____
BY | DATE

PROFILE
NOTE BOOK NO. ____
SURVEYED ____
PLOTTED ____
GRADES CHECKED ____
B.M. NOTED ____
STRUCTURE NOTAT'NS CK'KD ____
BY | DATE

FILE NAME = ...\CADD SHEETS\Z00793SANPLN03.dgn	USER NAME = Elgin 110	DESIGNED - MW	REVISED -
		DRAWN - RMH	REVISED -
	PLOT SCALE = 40.0000 ' / IN.	CHECKED - MJS	REVISED -
THE UPCHURCH GROUP, INC.	PLOT DATE = 5/2/2013 11:22:44 AM	DATE - APRIL 30, 2013	REVISED -

STATE OF ILLINOIS
DEPARTMENT OF TRANSPORTATION

SANITARY SEWER RELOCATION PLANS
IL 173 FROM ALPINE ROAD TO I-90

SCALE: 1"=20' | SHEET NO. OF SHEETS | STA. 1077+00 TO STA. 1079+00

F.A.P. RTE.	SECTION	COUNTY	TOTAL SHEETS	SHEET NO.
303	129R	WINNEBAGO	968	483
		CONTRACT NO. 64988		
		ILLINOIS FED. AID PROJECT		