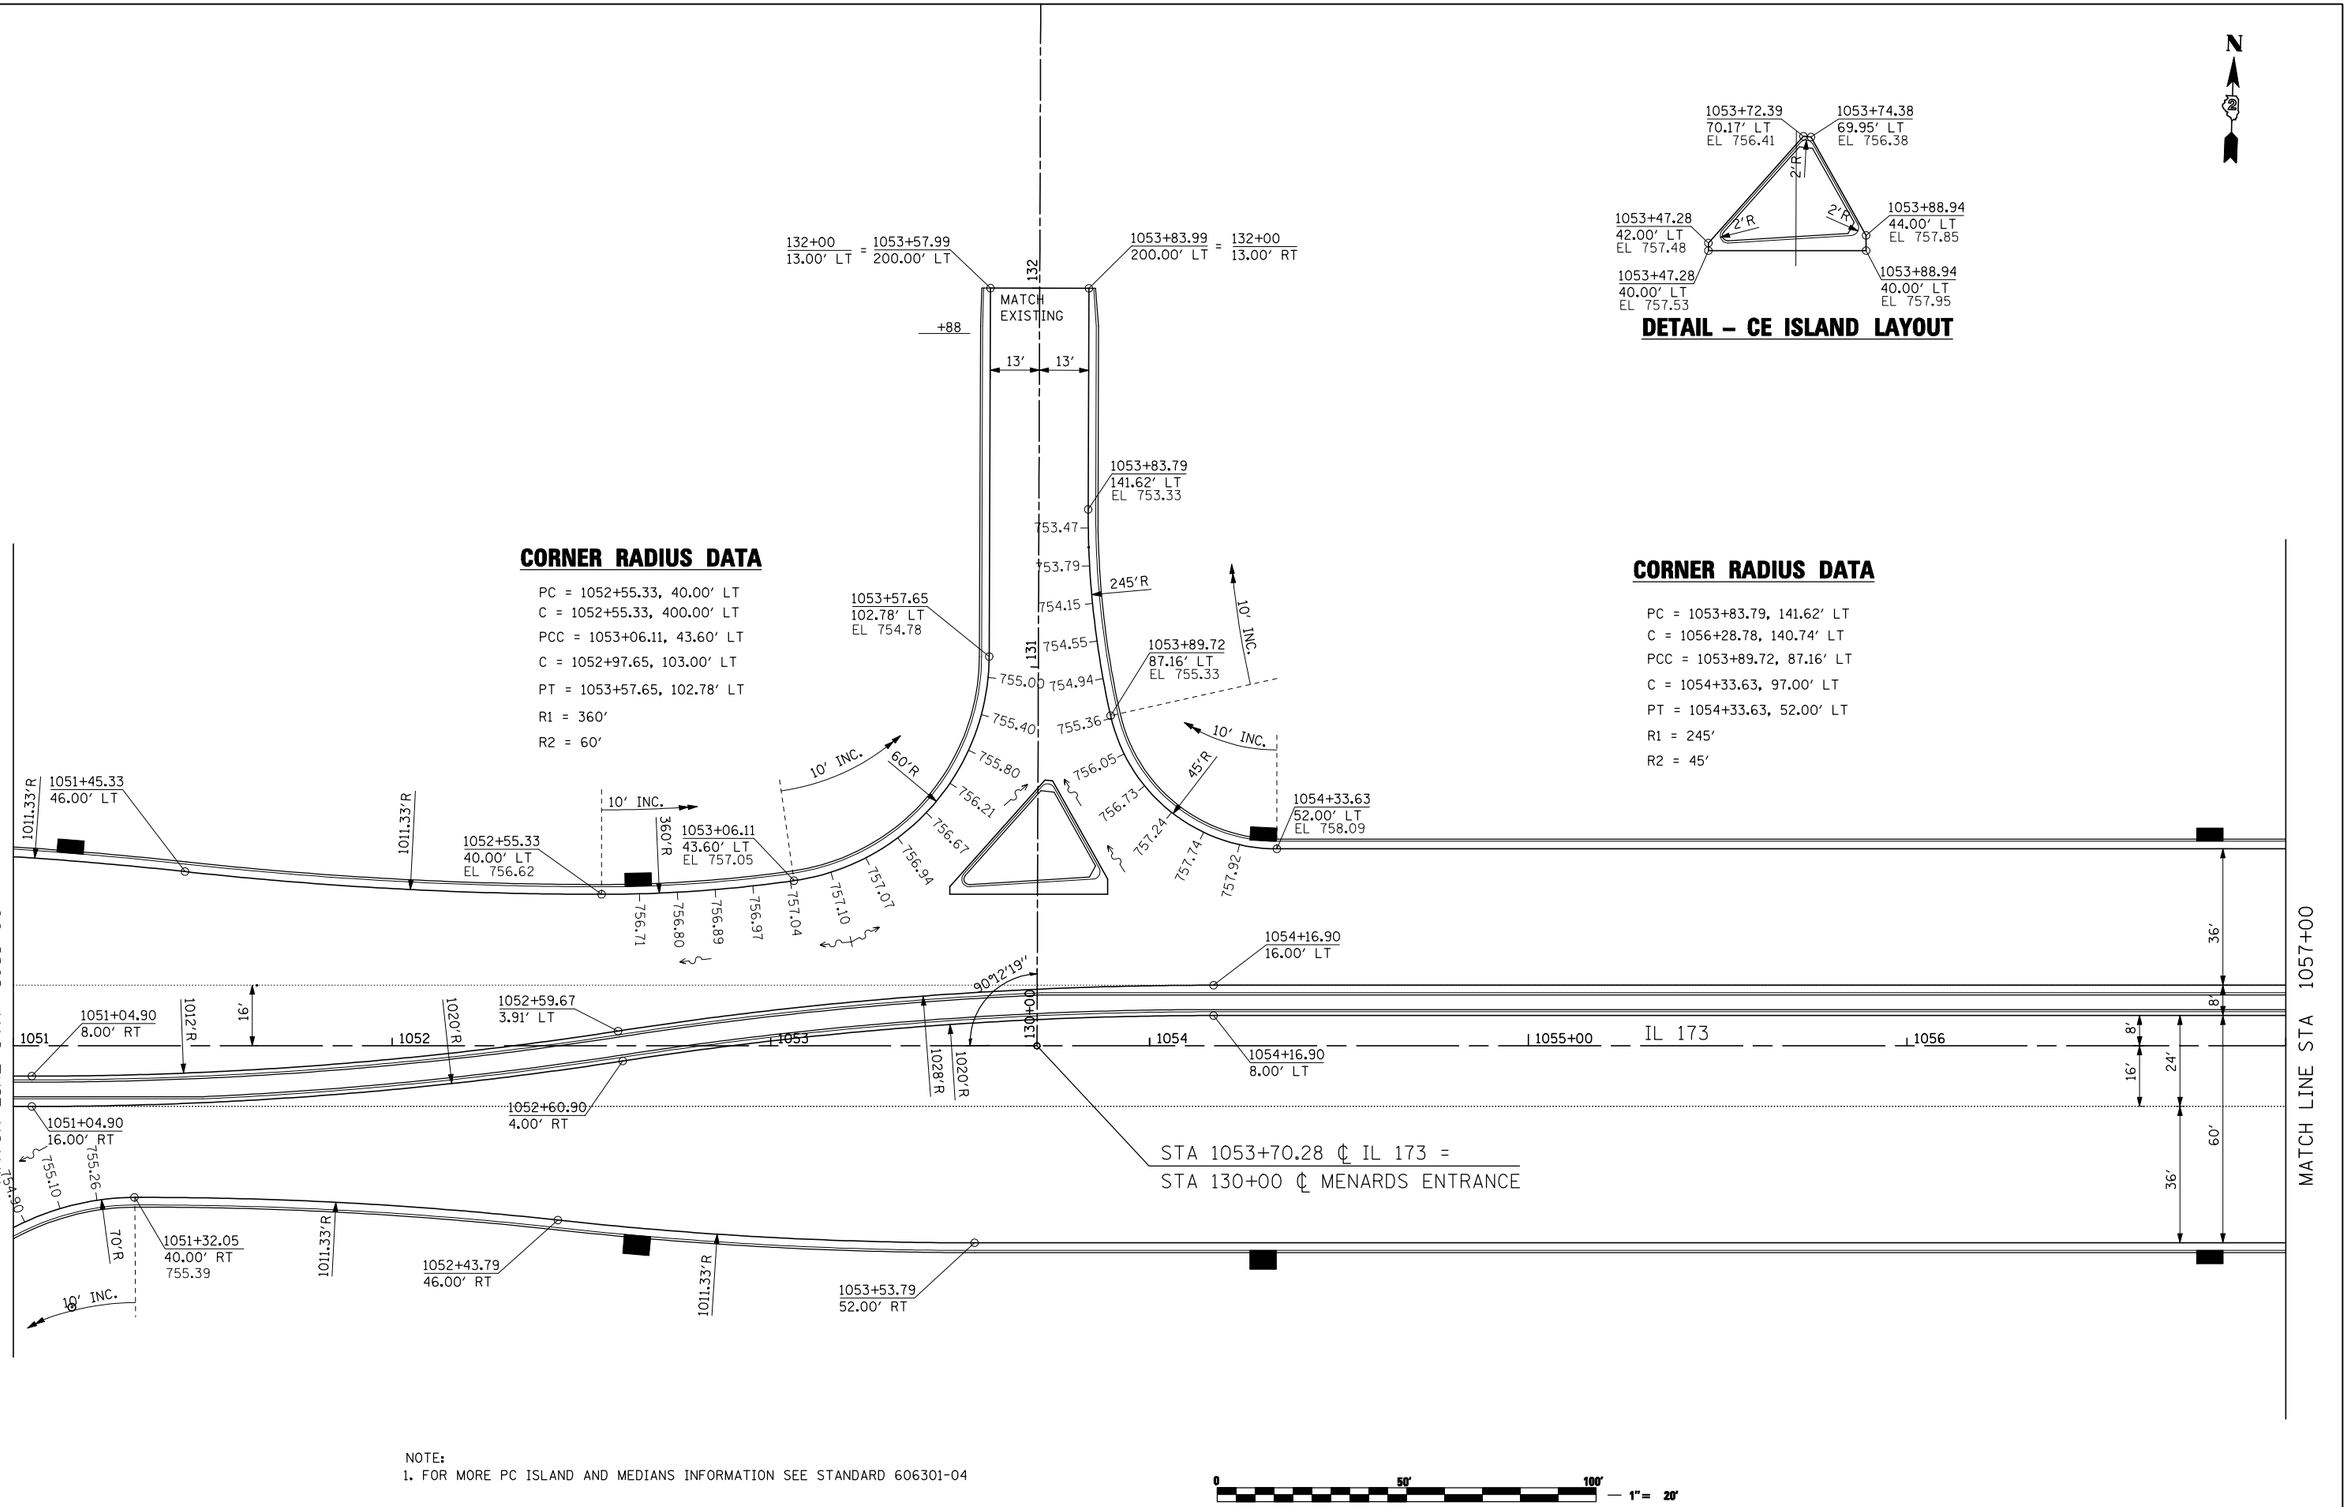

NOTE:
1. FOR MORE PC ISLAND AND MEDIANS INFORMATION SEE STANDARD 606301-04

0 50′ 100′ — 1″= 20′

FILE NAME = ...\cadd sheets\Z007931VPPLN08.dgn	USER NAME = Elgin 110	DESIGNED - MJS	REVISED -	**STATE OF ILLINOIS DEPARTMENT OF TRANSPORTATION**	**INTERSECTION AND VARIABLE WIDTH PAVEMENT PLANS IL 173 FROM ALPINE ROAD TO I-90**	F.A.P. RTE.	SECTION	COUNTY	TOTAL SHEETS	SHEET NO.
		DRAWN - LMP	REVISED -			303	129R	WINNEBAGO	968	537
THE UPCHURCH GROUP, INC.	PLOT SCALE = 40.0000 ′ / IN.	CHECKED - RMH	REVISED -						CONTRACT NO. 64988	
	PLOT DATE = 5/1/2013 1:58:26 PM	DATE - APRIL 30, 2013	REVISED -		SCALE: 1″=20′ SHEET NO. OF SHEETS STA. 1051+00 TO STA. 1057+00			ILLINOIS	FED. AID PROJECT	