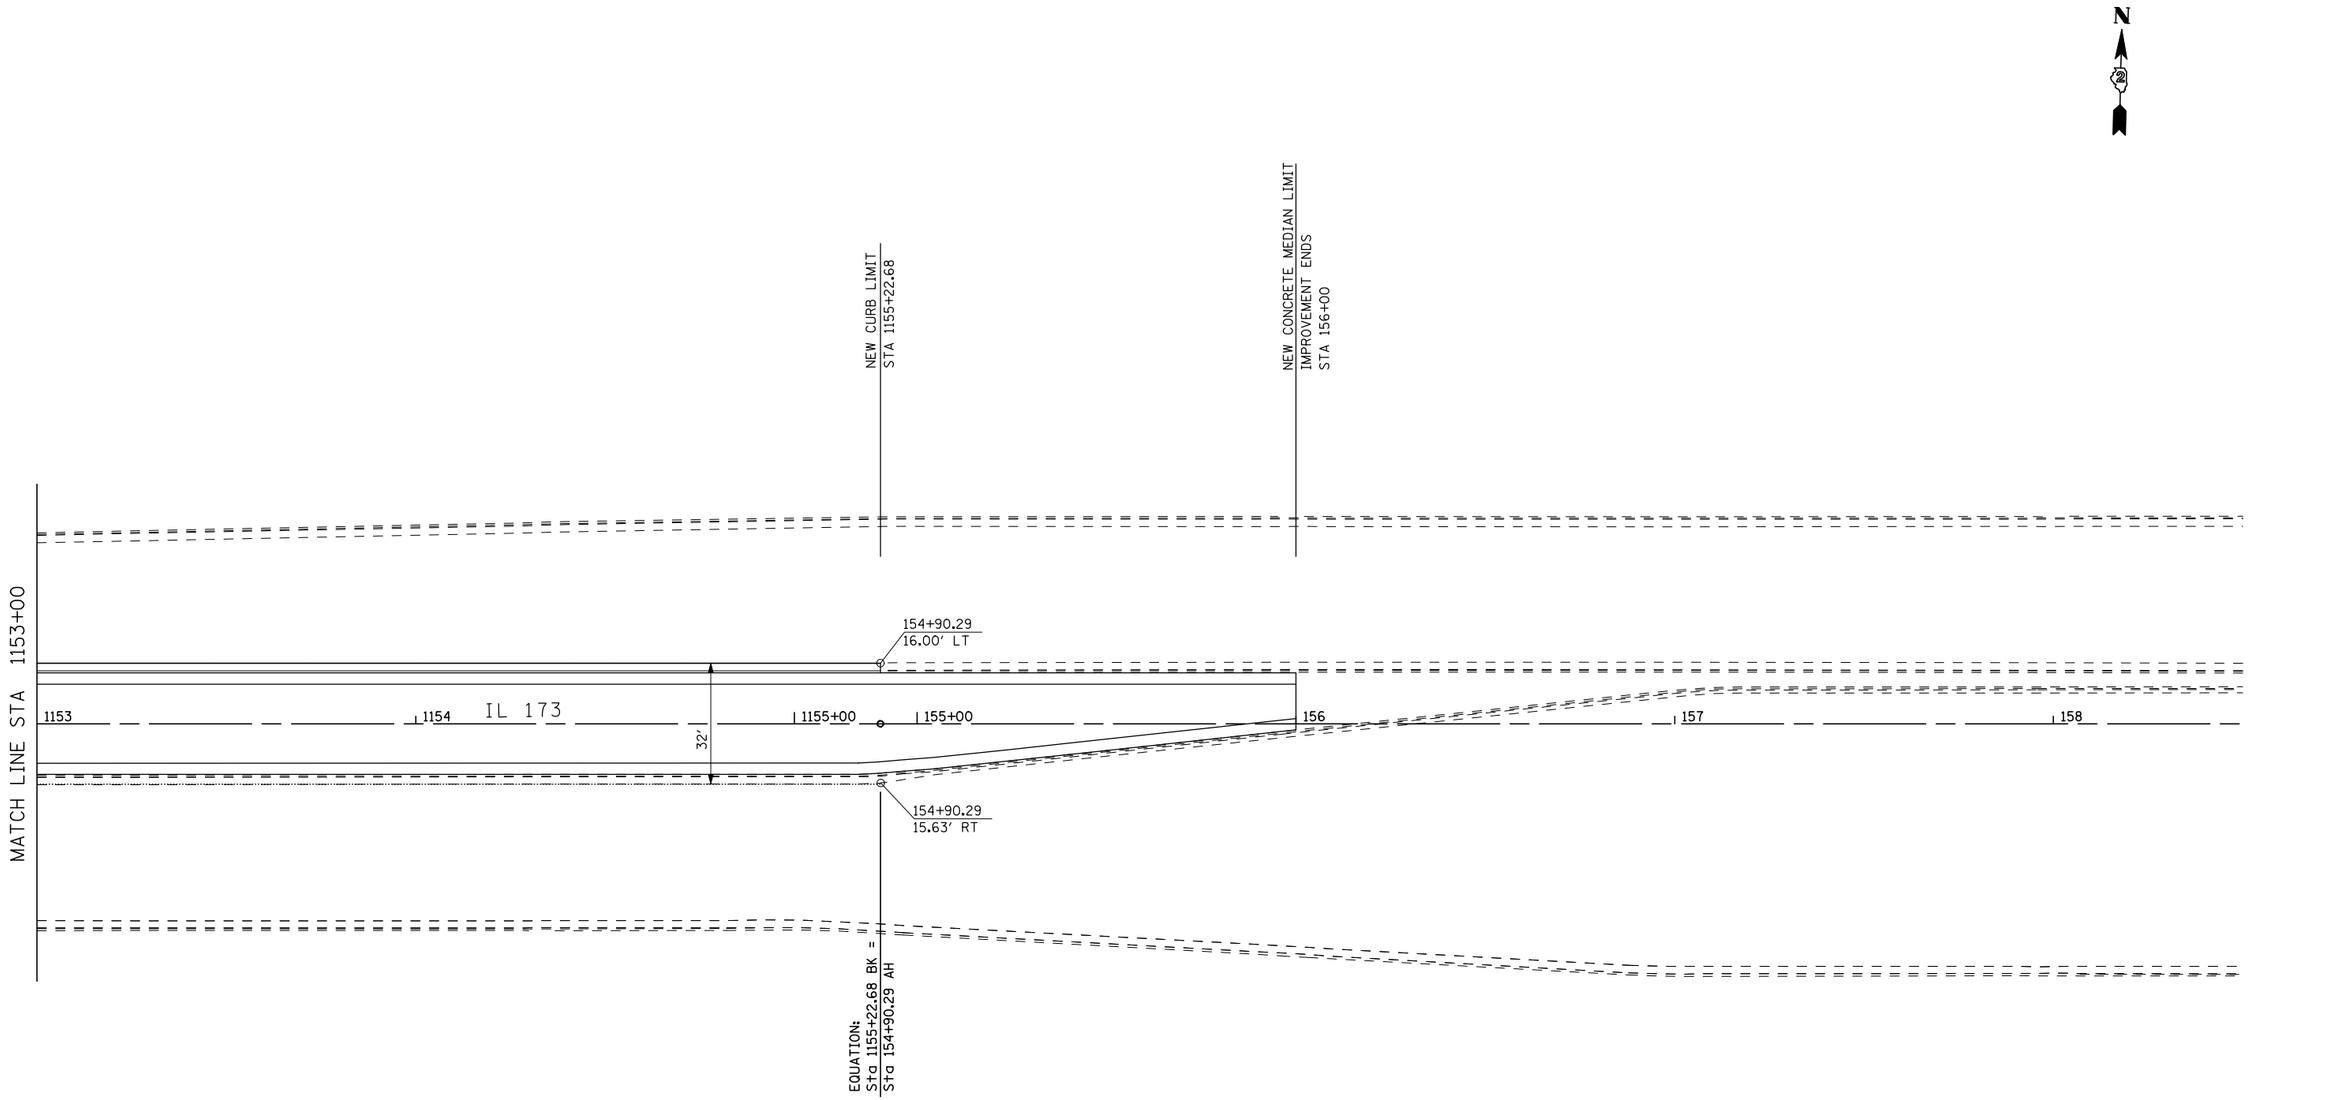

NOTE:
1. FOR MORE PC ISLAND AND MEDIANS INFORMATION SEE STANDARD 606301-04

0 50' 100' — 1"= 20'

FILE NAME = ...\cadd sheets\Z0079310VPPLN26.dgn	USER NAME = Elgin 110	DESIGNED - MJS	REVISED -
		DRAWN - LMP	REVISED -
	PLOT SCALE = 40.0000 ' / IN.	CHECKED - RMH	REVISED -
THE UPCHURCH GROUP, INC.	PLOT DATE = 5/1/2013 1:59:04 PM	DATE - APRIL 30, 2013	REVISED -

STATE OF ILLINOIS
DEPARTMENT OF TRANSPORTATION

INTERSECTION AND VARIABLE WIDTH PAVEMENT PLANS
IL 173 FROM ALPINE ROAD TO I-90

SCALE: 1"=20' | SHEET NO. OF SHEETS | STA. 1153+00 TO STA. 158+50

F.A.P. RTE.	SECTION	COUNTY	TOTAL SHEETS	SHEET NO.
303	129R	WINNEBAGO	968	555
		CONTRACT NO. 64988		
		ILLINOIS	FED. AID PROJECT	