FINAL SURVEY	BY	DATE
NOTE BOOK	SURVEYED	
NO.	PLOTTED	
	TEMPLATE	
	AREAS	
	AREAS CHECKED	

ORIGINAL SURVEY	BY	DATE
NOTE BOOK	SURVEYED	
NO.	PLOTTED	
	TEMPLATE	
	AREAS	
	AREAS CHECKED	

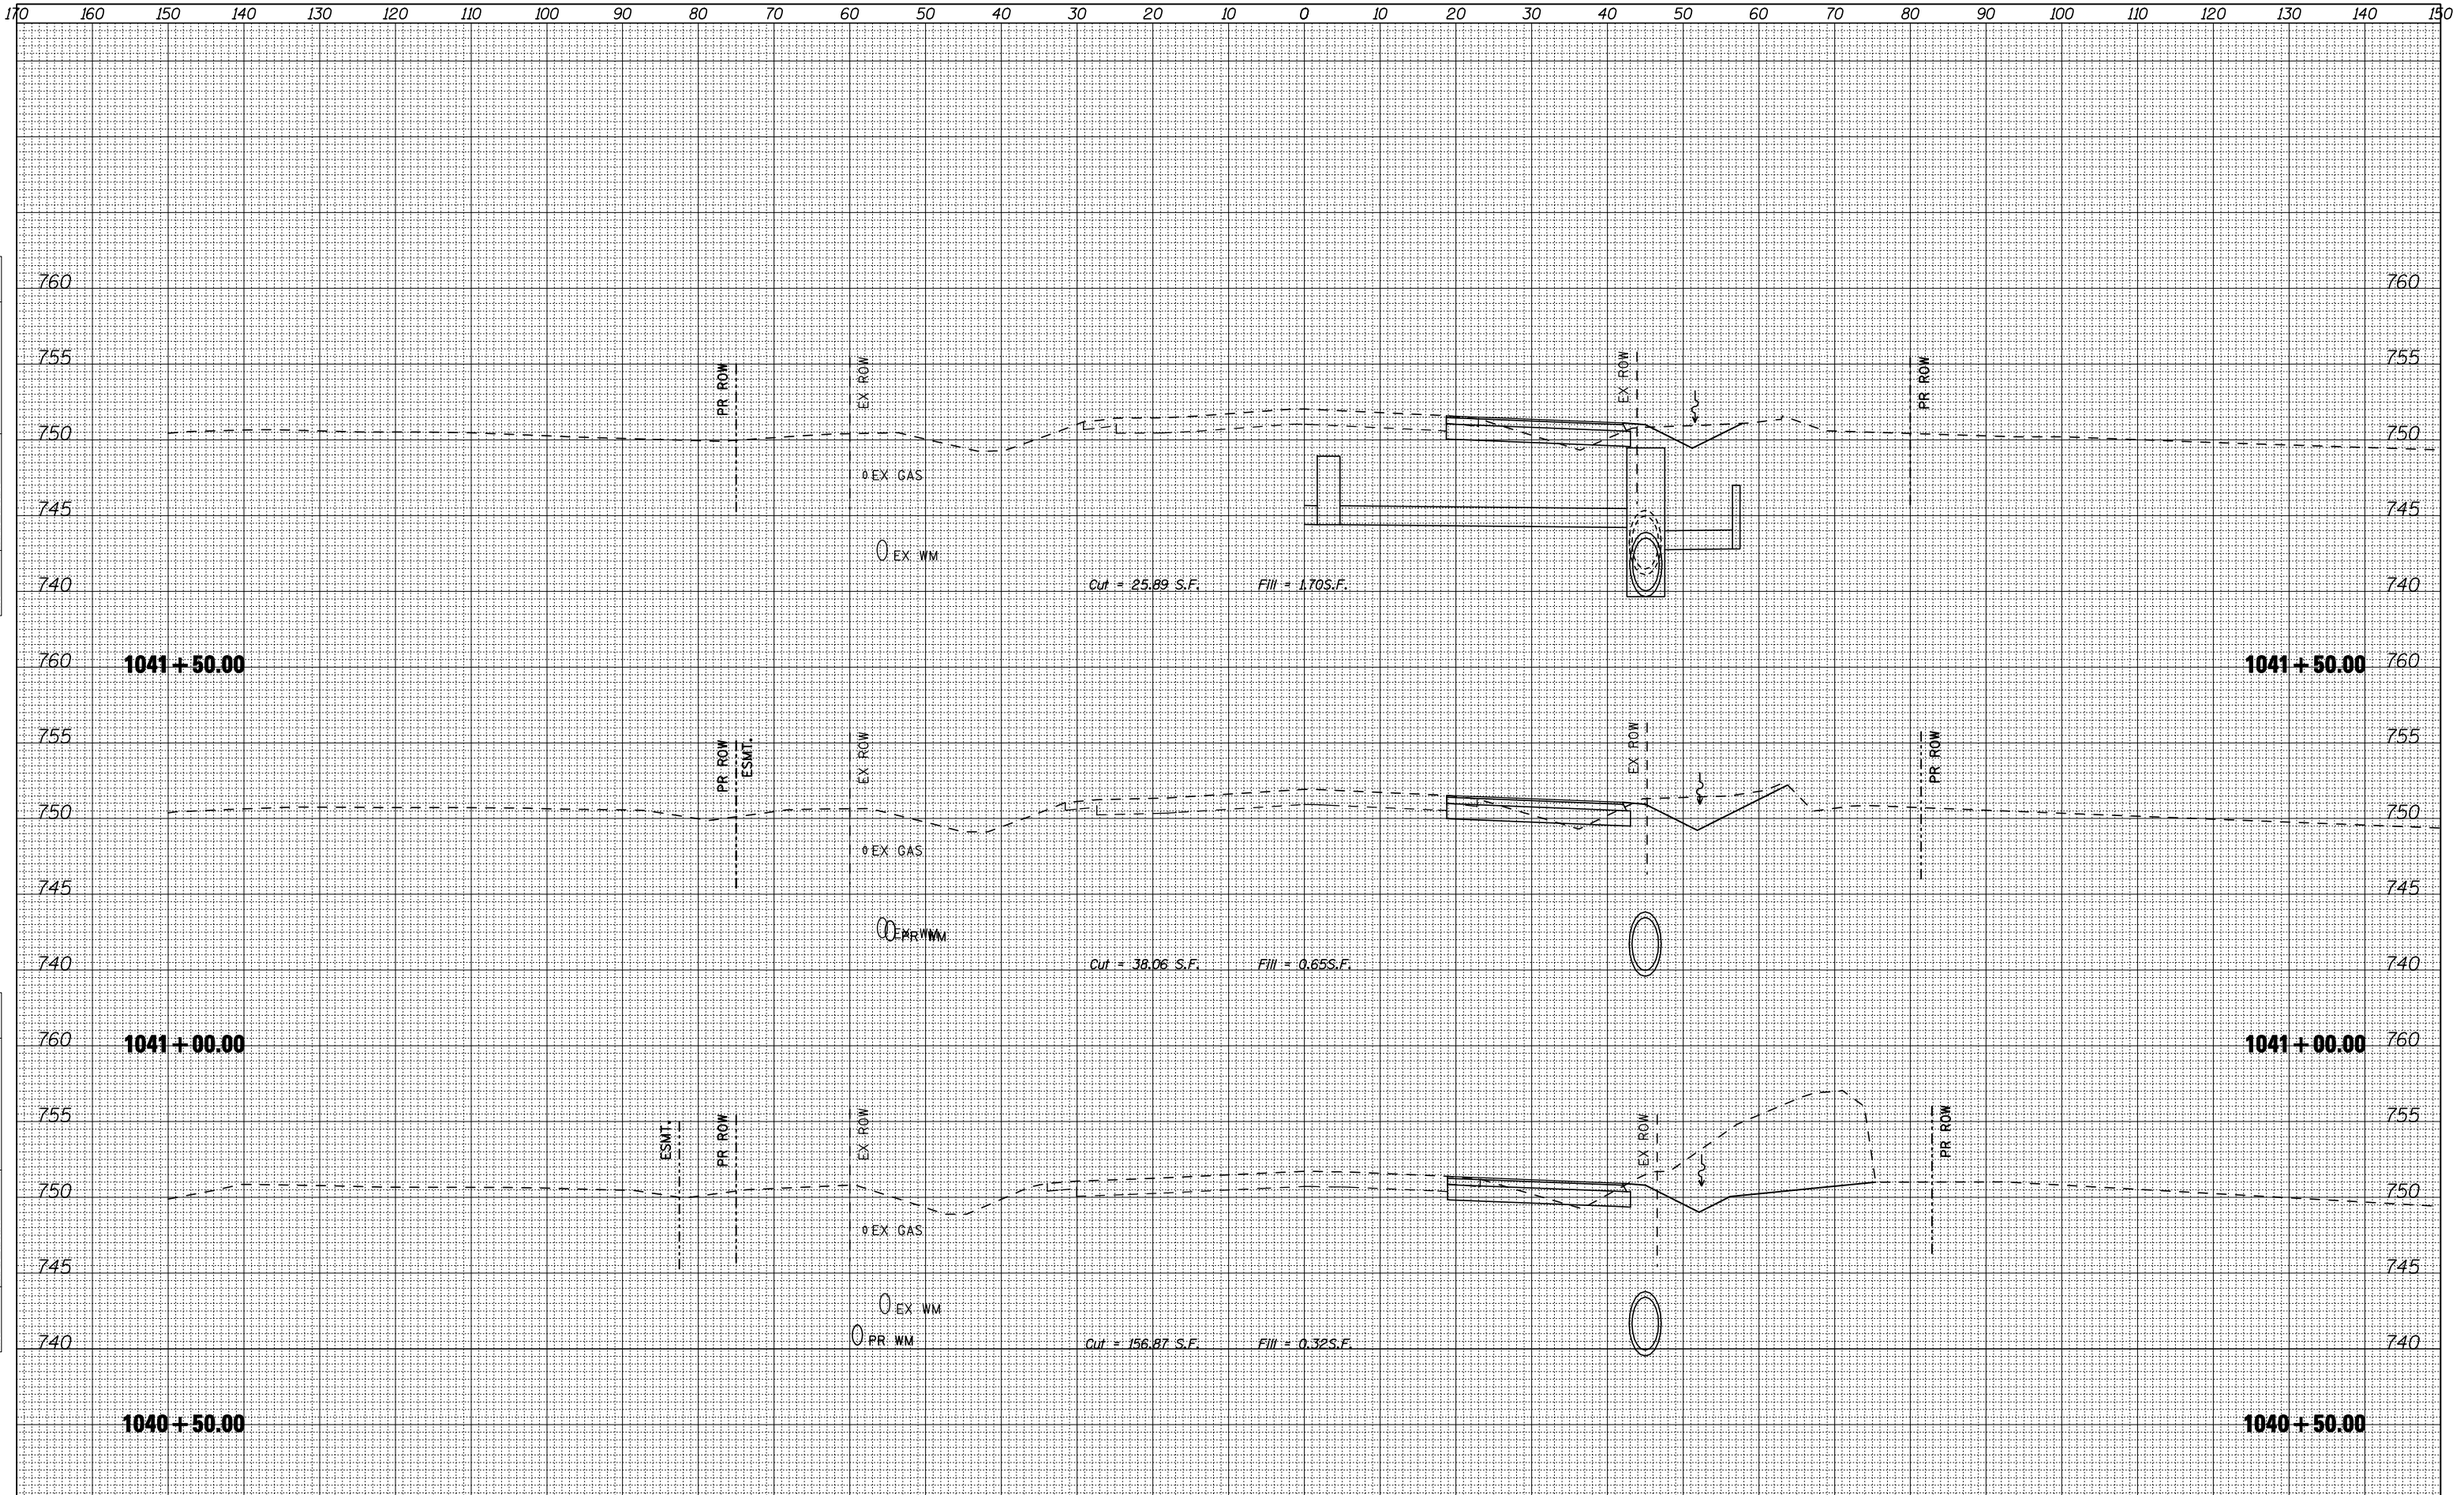

FILE NAME = ...\CADD SHEETS\Z00793XMPSISHT.dgn	USER NAME = Elgin 110	DESIGNED - SJF	REVISED -	STATE OF ILLINOIS DEPARTMENT OF TRANSPORTATION	CROSS SECTIONS IL 173 – PRESTAGE 1
THE UPCHURCH GROUP, INC.		DRAWN - SAE	REVISED -		
	PLOT SCALE = 20.0000 ' / IN.	CHECKED - RMH	REVISED -		
	PLOT DATE = 5/6/2013	DATE - APRIL 30, 2013	REVISED -		SCALE: SHEET NO. OF SHEETS STA. 1040+50.00 TO STA. 1041+50.00

F.A.P. RTE.	SECTION	COUNTY	TOTAL SHEETS	SHEET NO.
303	129R	WINNEBAGO	968	736
		CONTRACT NO. 64988		
		ILLINOIS FED. AID PROJECT		