FINAL SURVEY	BY	DATE
SURVEYED		
PLOTTED		
TEMPLATE		
NOTE BOOK		
AREAS		
NO.	AREAS CHECKED	

ORIGINAL SURVEY	BY	DATE
SURVEYED		
PLOTTED		
TEMPLATE		
NOTE BOOK		
AREAS		
NO.	AREAS CHECKED	

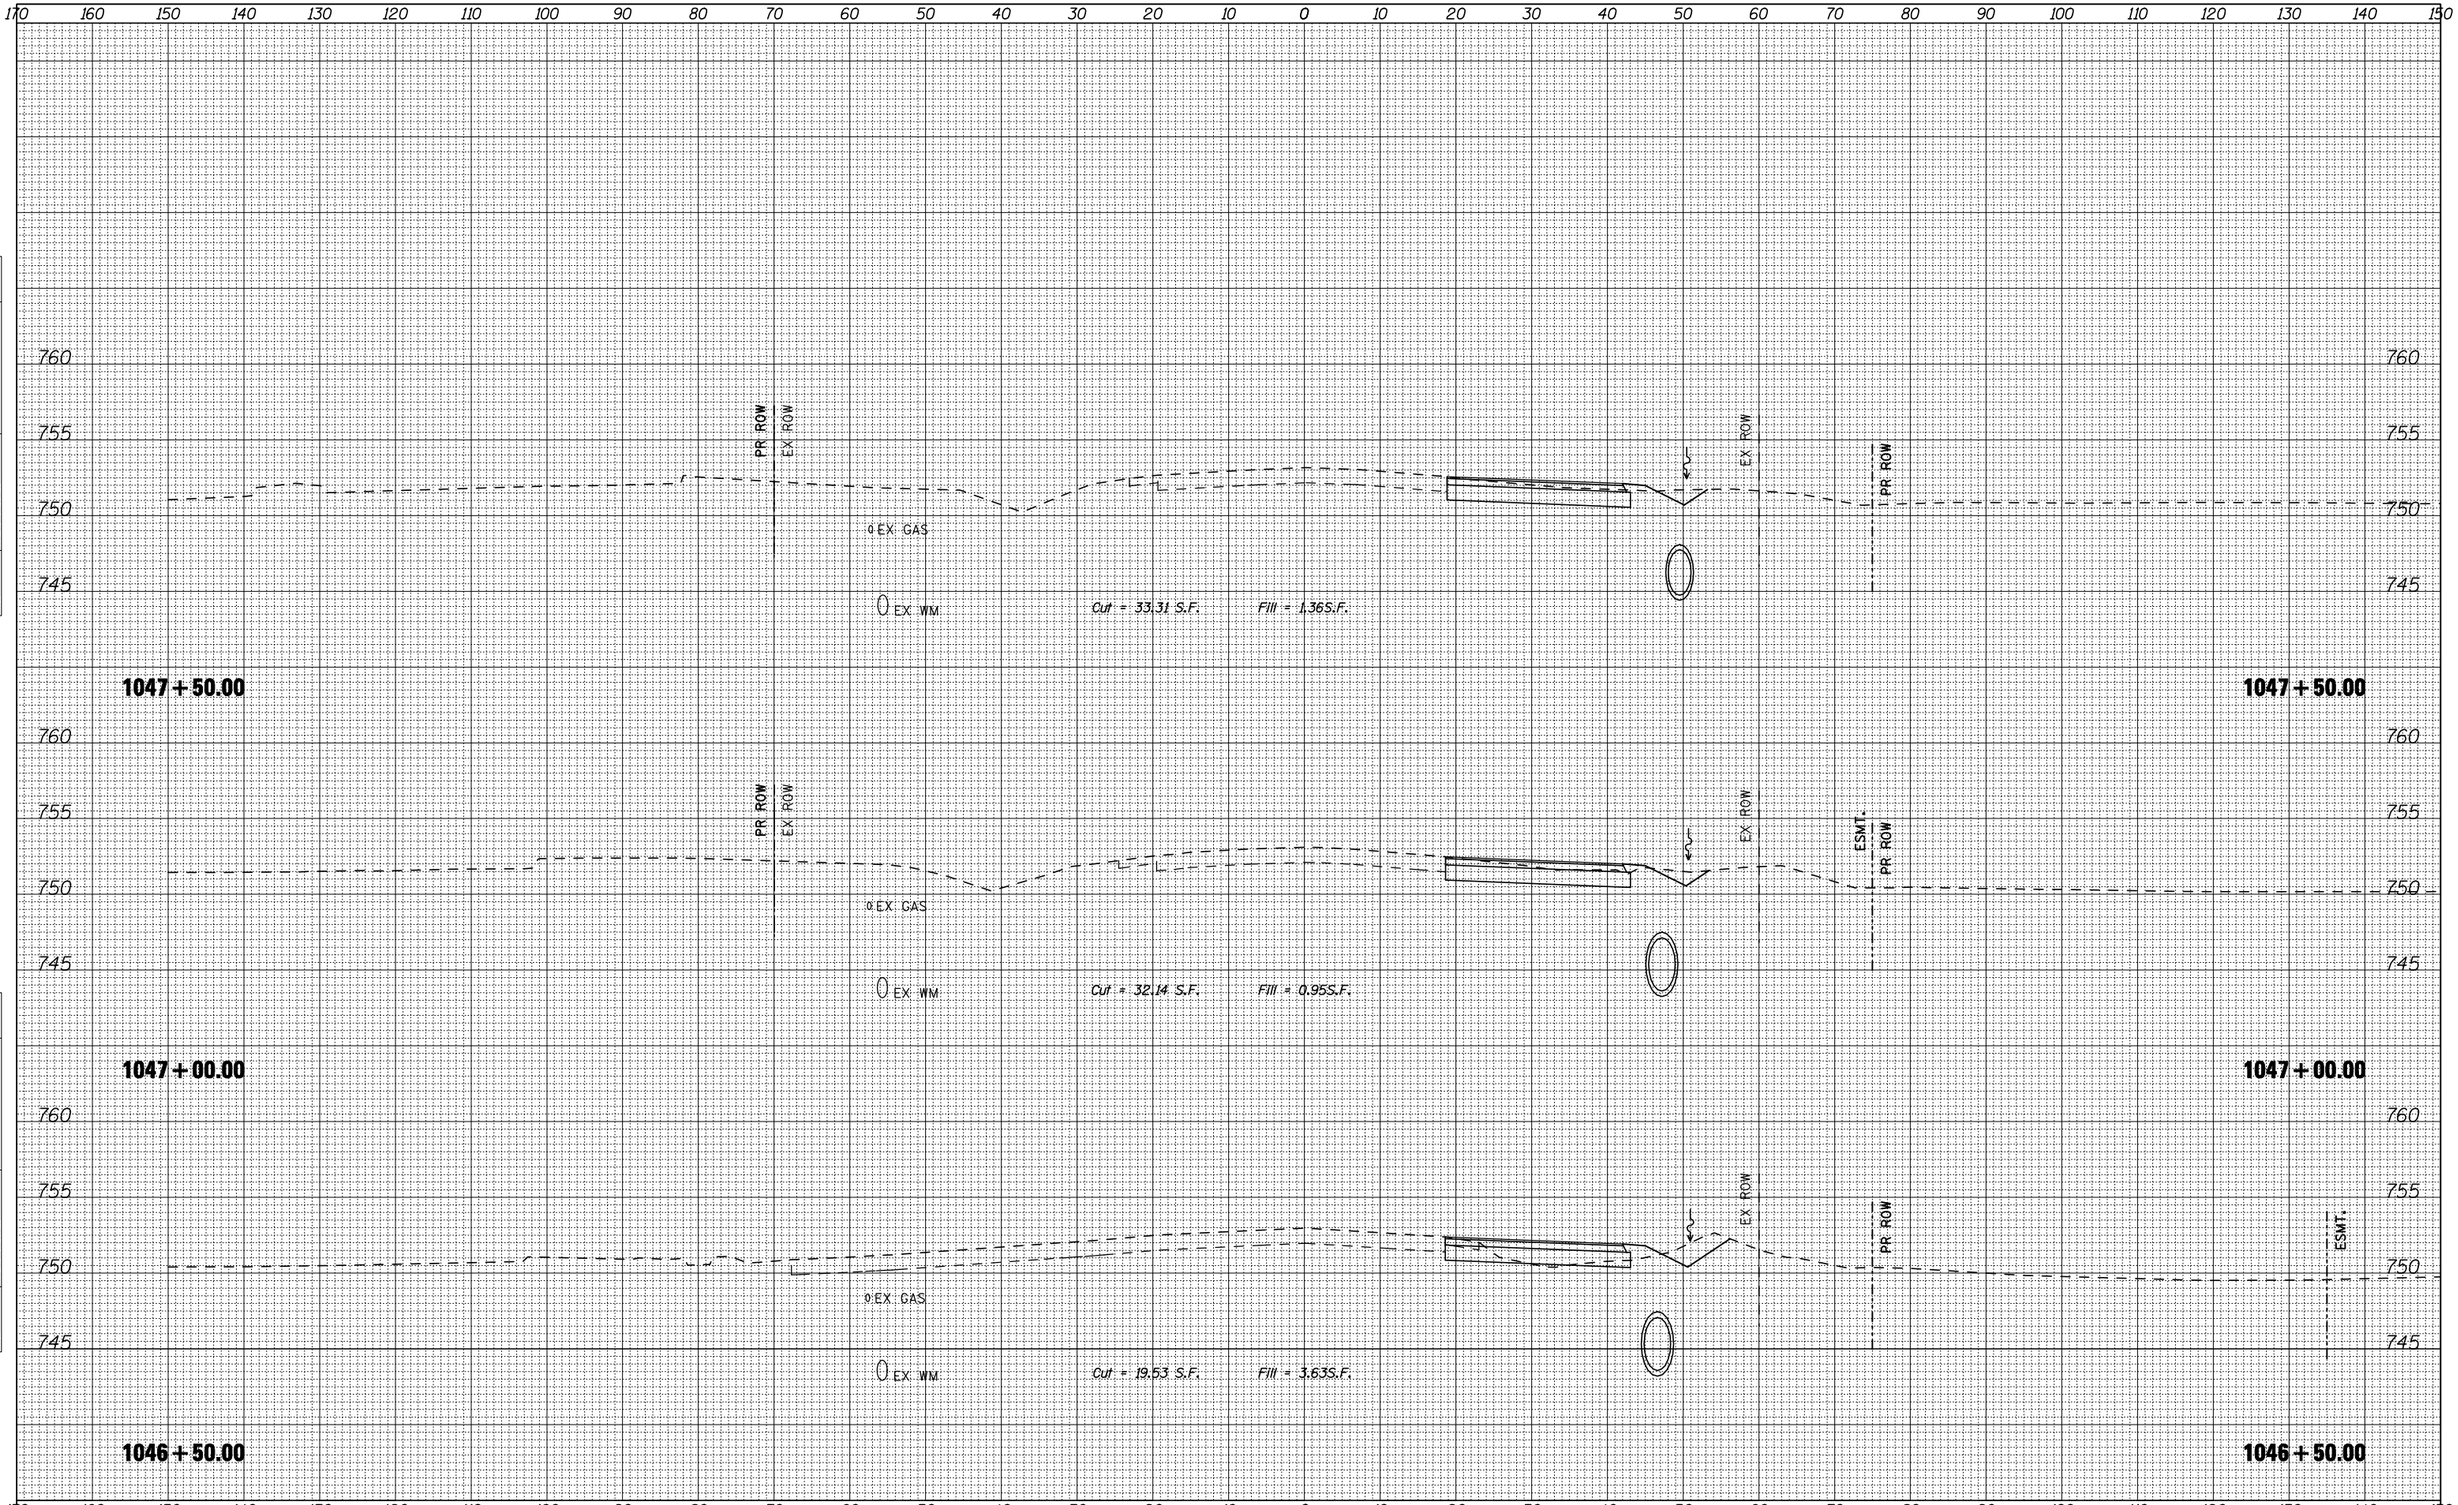

FILE NAME =	USER NAME = Elgin 110	DESIGNED - SJF	REVISED -
...\CADD SHEETS\Z00793XMPSISHT.dgn		DRAWN - SAE	REVISED -
THE UPCHURCH GROUP, INC.	PLOT SCALE = 20.0000 ' / IN.	CHECKED - RMH	REVISED -
	PLOT DATE = 5/6/2013	DATE - APRIL 30, 2013	REVISED -

STATE OF ILLINOIS
DEPARTMENT OF TRANSPORTATION

CROSS SECTIONS IL 173 – PRESTAGE 1

SCALE: | SHEET NO. OF SHEETS | STA. 1046+50.00 TO STA. 1047+50.00

F.A.P. RTE.	SECTION	COUNTY	TOTAL SHEETS	SHEET NO.
303	129R	WINNEBAGO	968	740
		CONTRACT NO. 64988		
		ILLINOIS FED. AID PROJECT		