| FINAL SURVEY | | BY | DATE |
|---|---|---|---|
| NOTE BOOK | SURVEYED | | |
| | PLOTTED | | |
| | TEMPLATE | | |
| | AREAS | | |
| NO. | AREAS CHECKED | | |

| ORIGINAL SURVEY | | BY | DATE |
|---|---|---|---|
| NOTE BOOK | SURVEYED | | |
| | PLOTTED | | |
| | TEMPLATE | | |
| | AREAS | | |
| NO. | AREAS CHECKED | | |

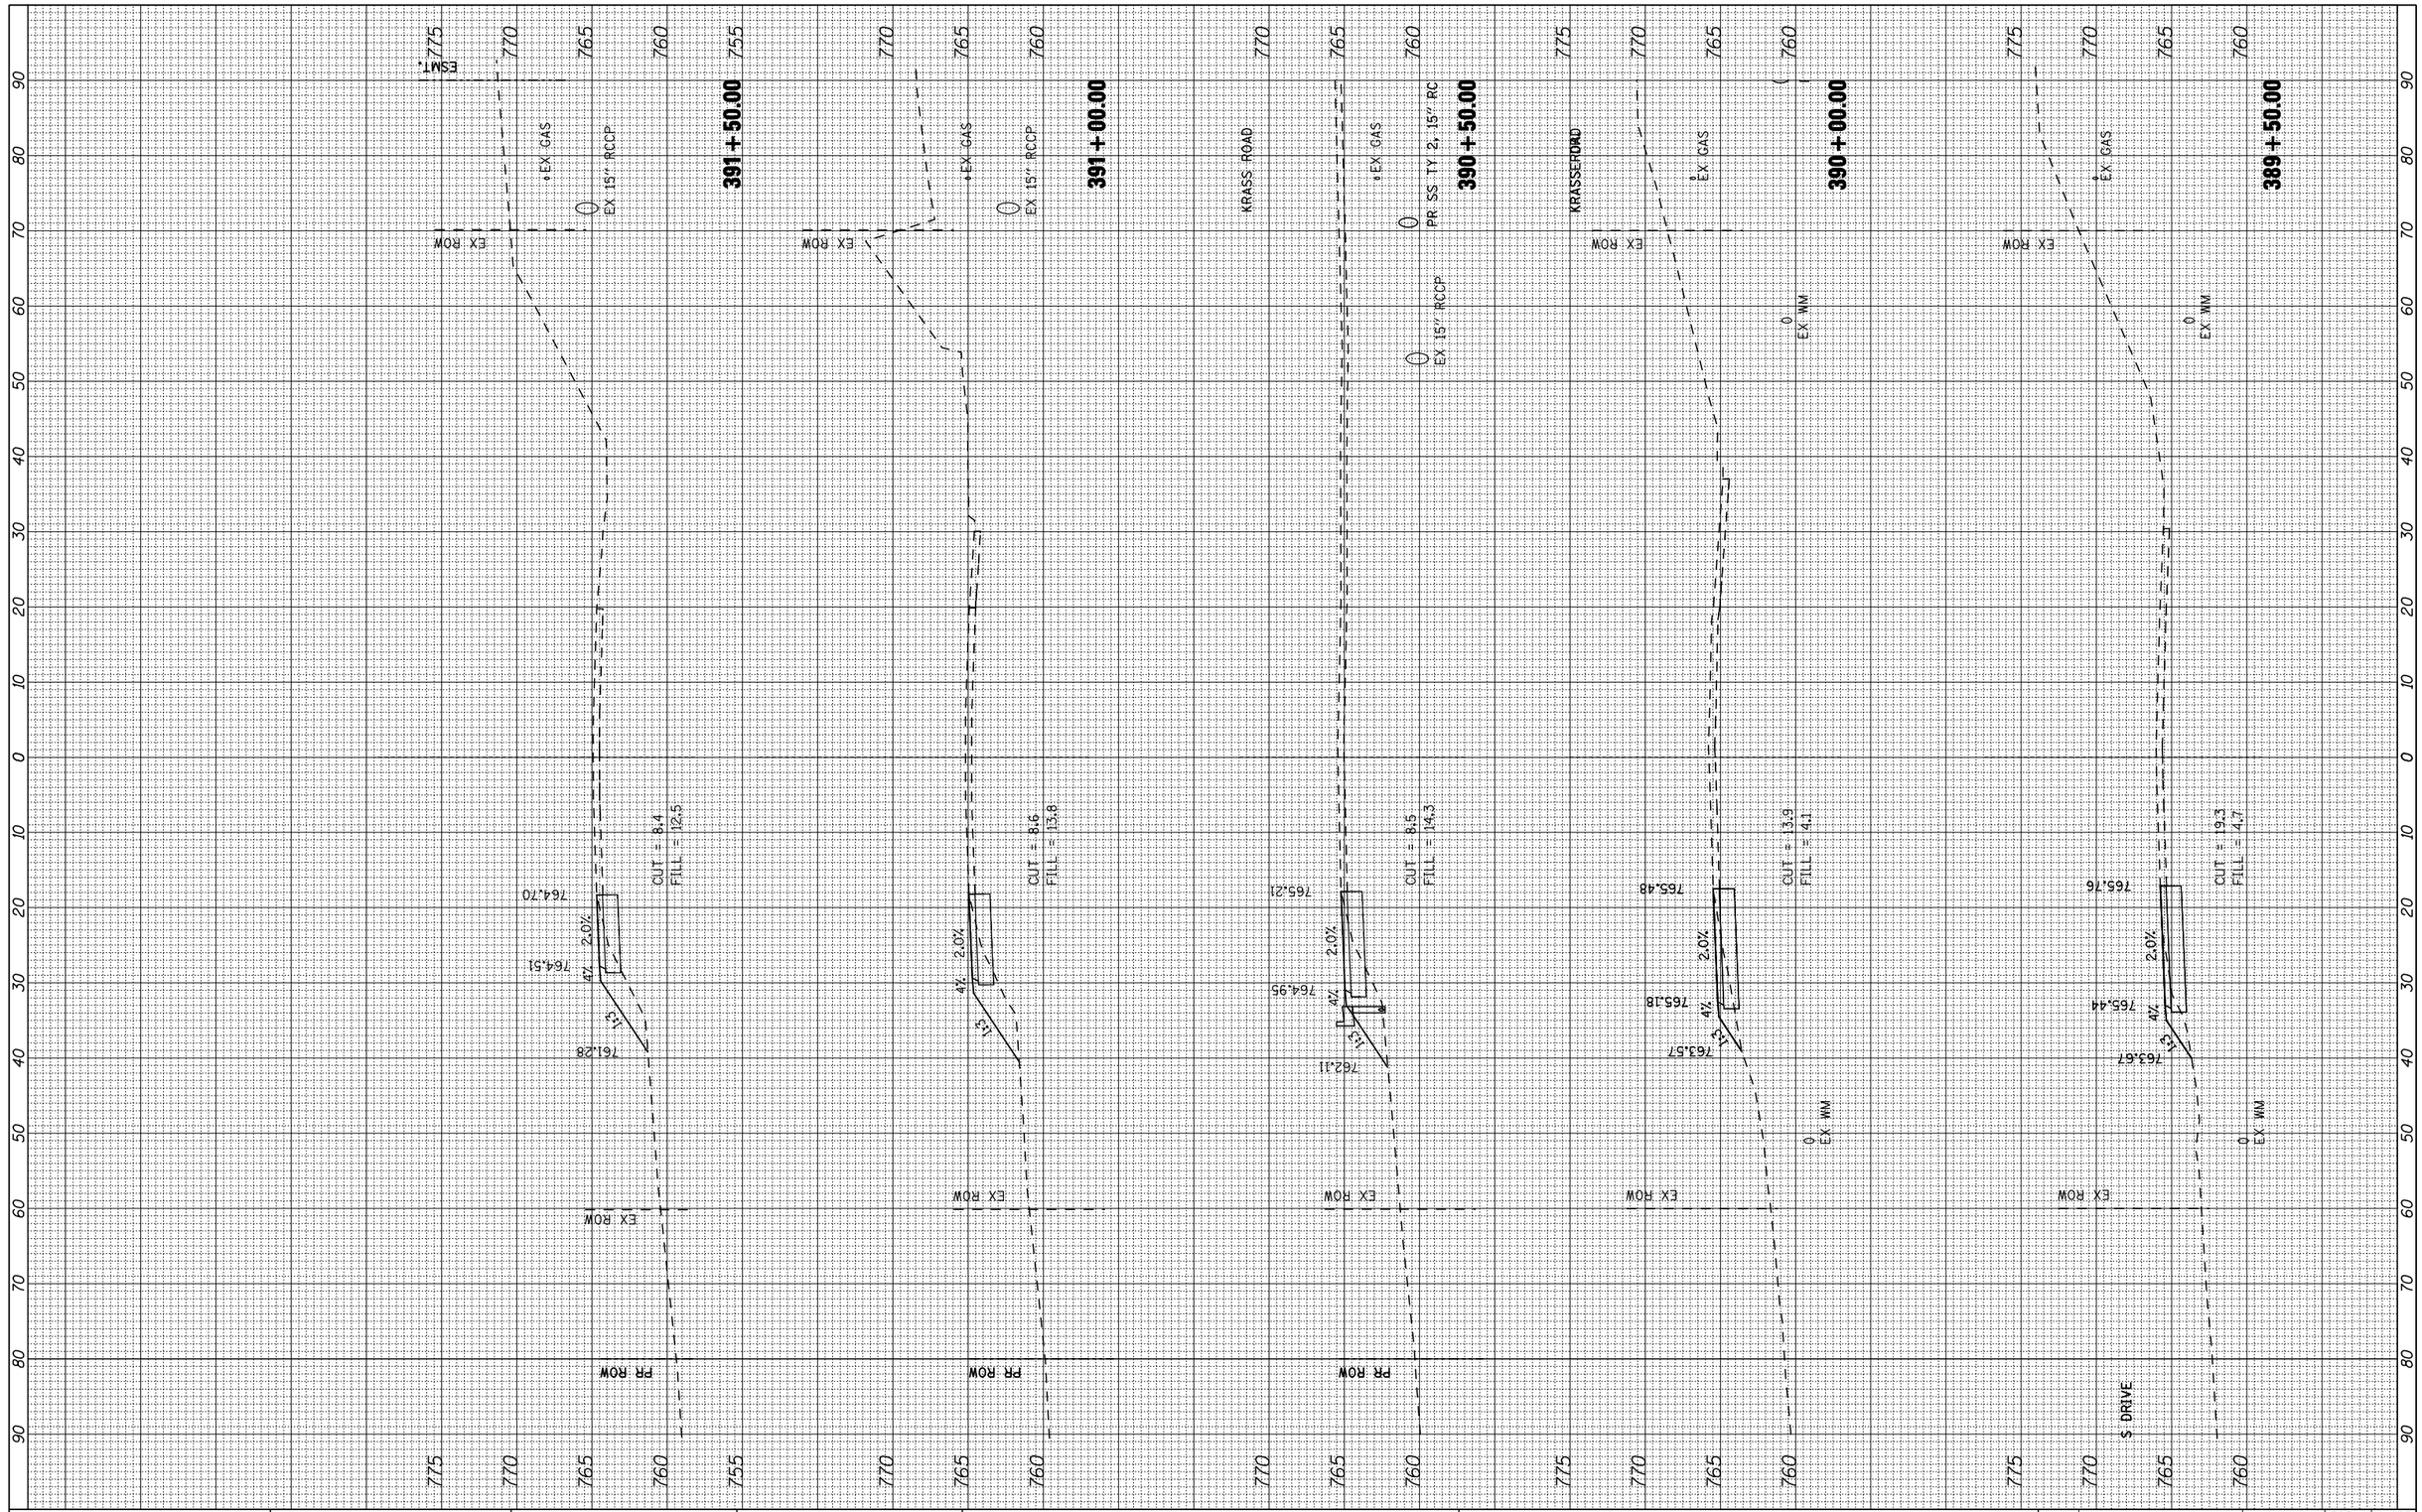


| | | | |
|---|---|---|---|
| FILE NAME = ...\Z00793XS6PS1SHT.dgn | USER NAME = Elgin 110 | DESIGNED - RLH | REVISED - |
| | | DRAWN - RMH | REVISED - |
| | PLOT SCALE = 20.0000 ' / IN. | CHECKED - MJS | REVISED - |
| THE UPCHURCH GROUP, INC. | PLOT DATE = 5/3/2013 | DATE - APRIL 30, 2013 | REVISED - |

**STATE OF ILLINOIS**
**DEPARTMENT OF TRANSPORTATION**

**CROSS SECTIONS FOREST HILLS ROAD PRESTAGE**

SCALE: | SHEET NO. OF SHEETS | STA. 389+50.00 TO STA. 391+50.00

| F.A.P. RTE. | SECTION | COUNTY | TOTAL SHEETS | SHEET NO. |
|---|---|---|---|---|
| 303 | 129R | WINNEBAGO | 968 | 764 |
| | | CONTRACT NO. 64988 | | |
| | | ILLINOIS FED. AID PROJECT | | |