FINAL SURVEY	NOTE BOOK	PAGE NO.

BY	DATE
SURVEYED	
PLOTTED	
TEMPLATE	
AREAS	
AREAS CHECKED	

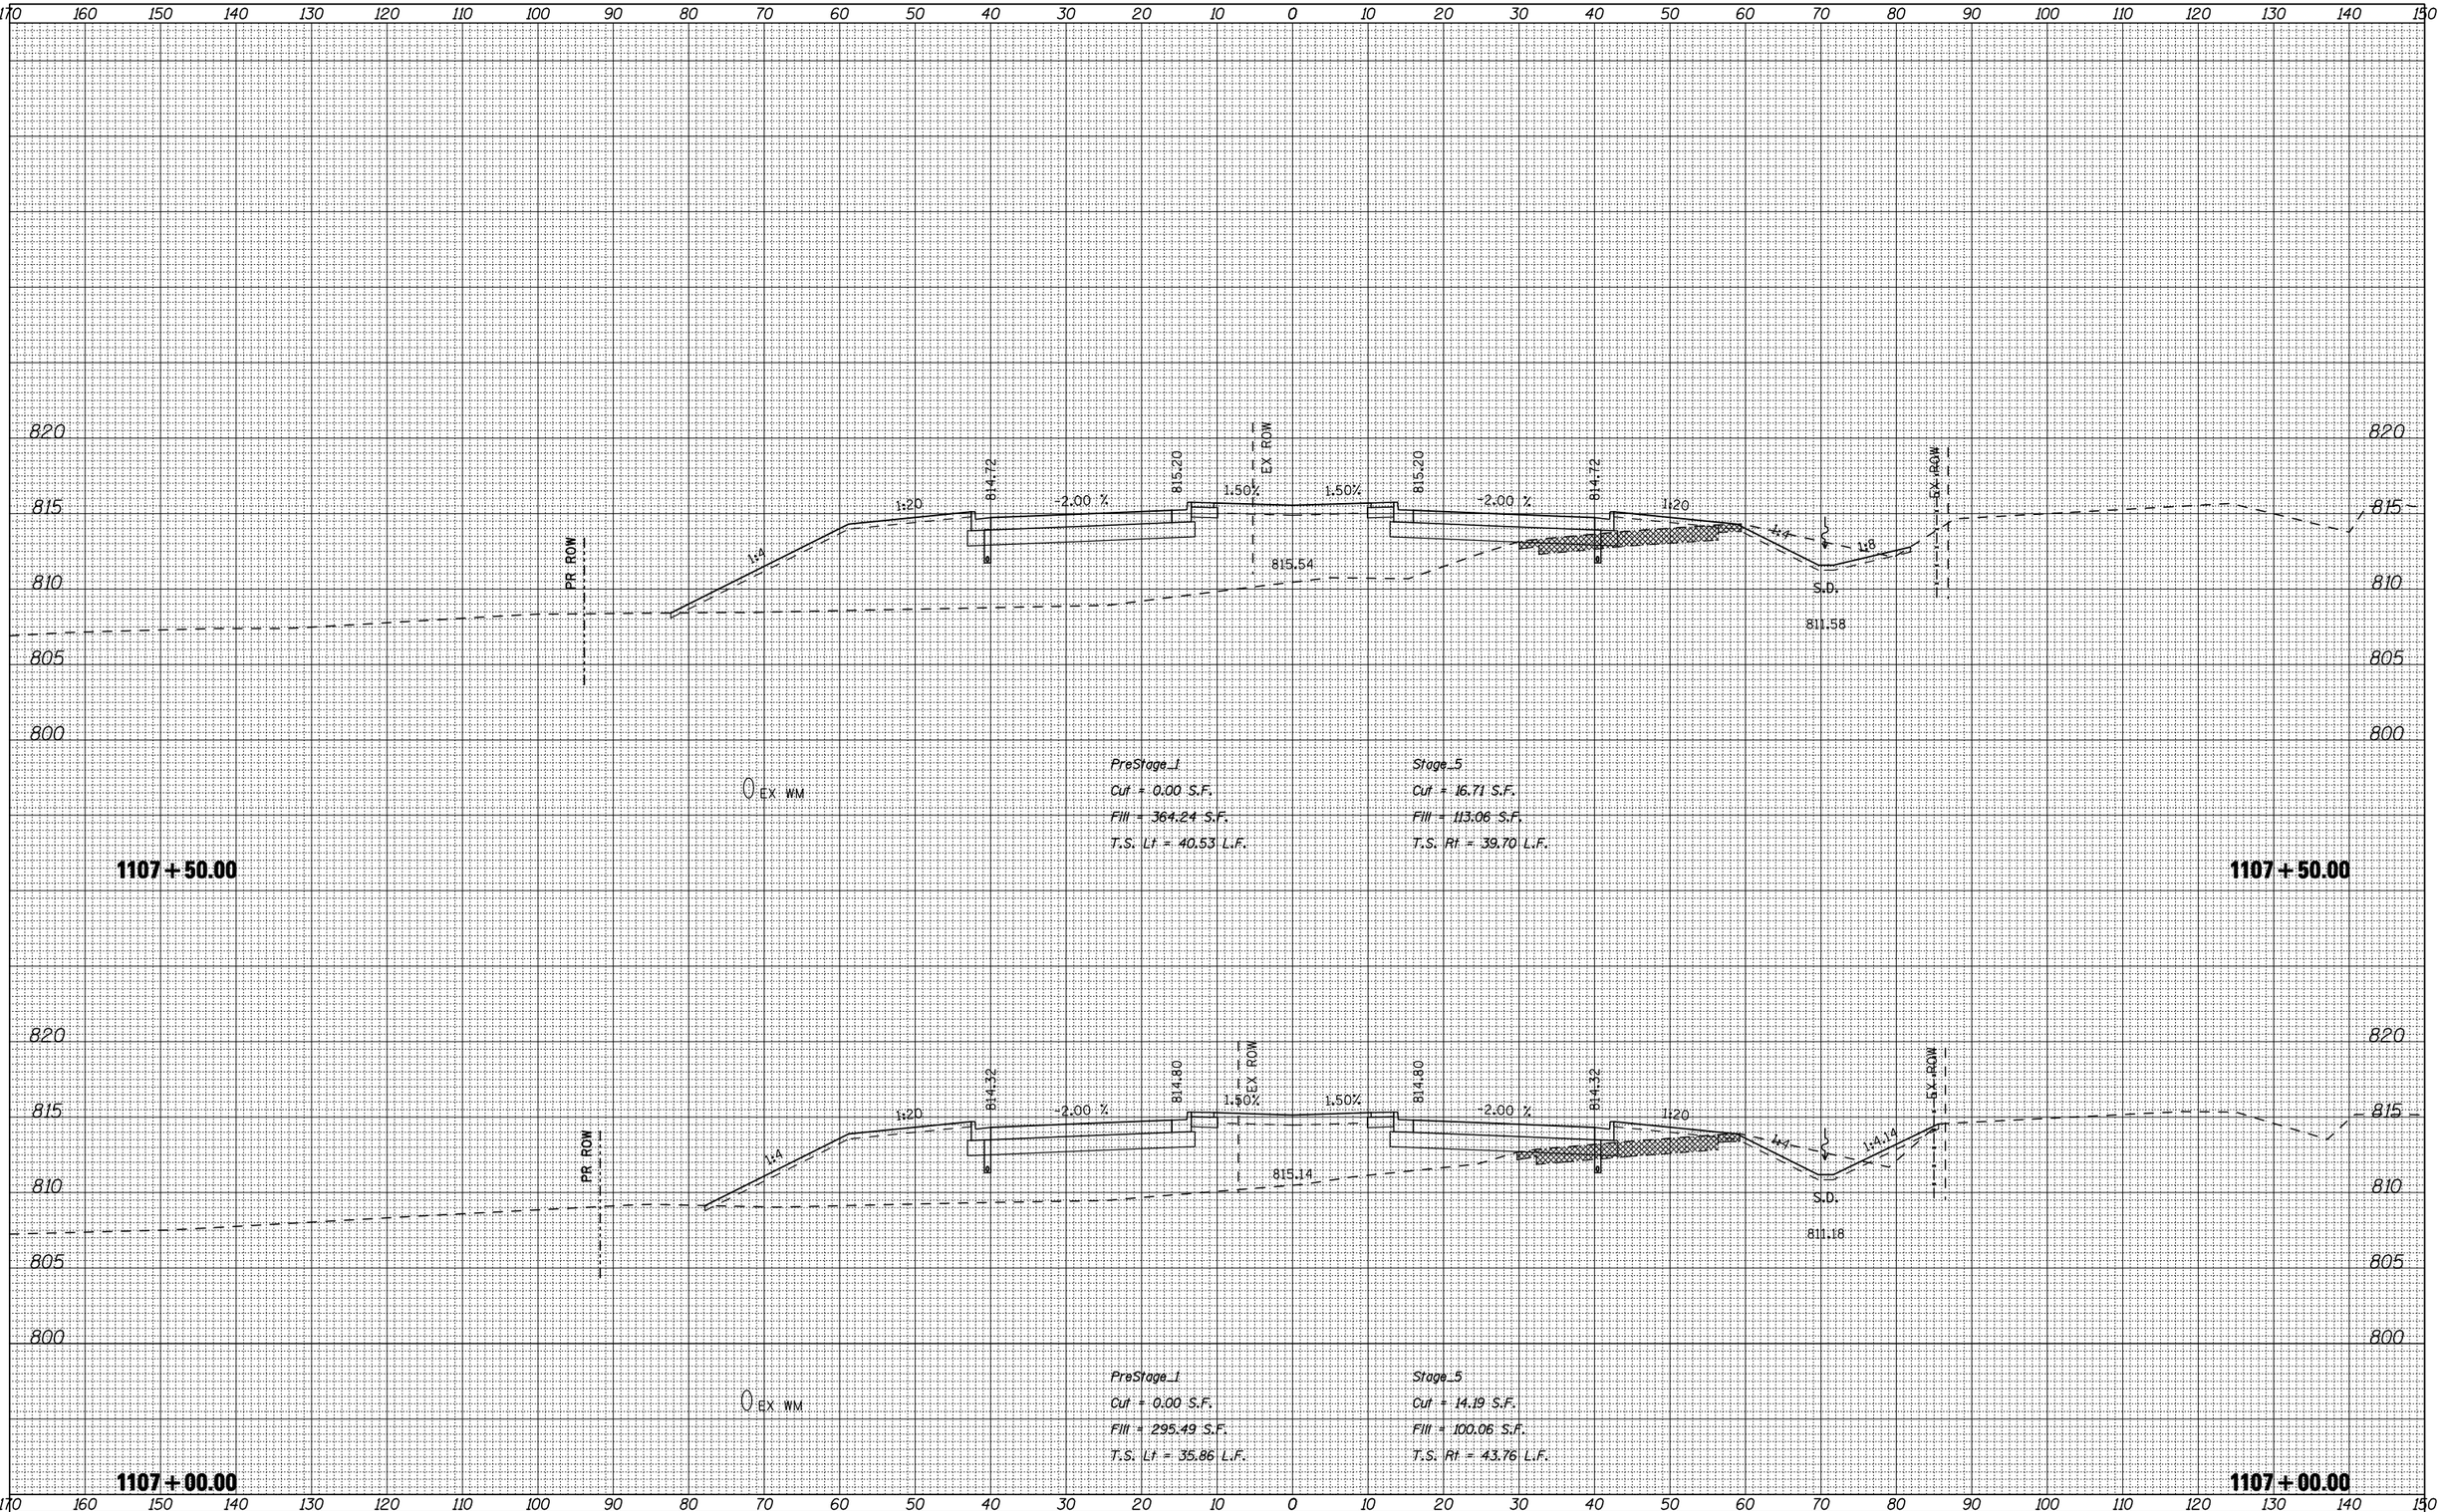

PreStage_1
Cut = 0.00 S.F.
Fill = 364.24 S.F.
T.S. Lt = 40.53 L.F.

Stage_5
Cut = 16.71 S.F.
Fill = 113.06 S.F.
T.S. Rt = 39.70 L.F.

PreStage_1
Cut = 0.00 S.F.
Fill = 295.49 S.F.
T.S. Lt = 35.86 L.F.

Stage_5
Cut = 14.19 S.F.
Fill = 100.06 S.F.
T.S. Rt = 43.76 L.F.

ORIGINAL SURVEY	NOTE BOOK	NO.

BY	DATE
SURVEYED	
PLOTTED	
TEMPLATE	
AREAS	
AREAS CHECKED	

FILE NAME = ...\CADD SHEETS\Z00793XMISHT.DGN	USER NAME = Elgin 110	DESIGNED - SJF	REVISED -	**STATE OF ILLINOIS DEPARTMENT OF TRANSPORTATION**	**CROSS SECTIONS IL 173**	F.A.P. RTE.	SECTION	COUNTY	TOTAL SHEETS	SHEET NO.
		DRAWN - SAE	REVISED -			303	129R	WINNEBAGO	968	849
THE UPCHURCH GROUP, INC.	PLOT SCALE = 20.0000 ' / IN.	CHECKED - RMH	REVISED -					CONTRACT NO. 64988		
	PLOT DATE = 5/6/2013	DATE - APRIL 30, 2013	REVISED -		SCALE: SHEET NO. OF SHEETS STA. 1107+00.00 TO STA. 1107+50.00			ILLINOIS FED. AID PROJECT		