FINAL SURVEY	NOTE BOOK	NO.
SURVEYED	BY	
PLOTTED		
TEMPLATE		
AREAS		
AREAS CHECKED	DATE	

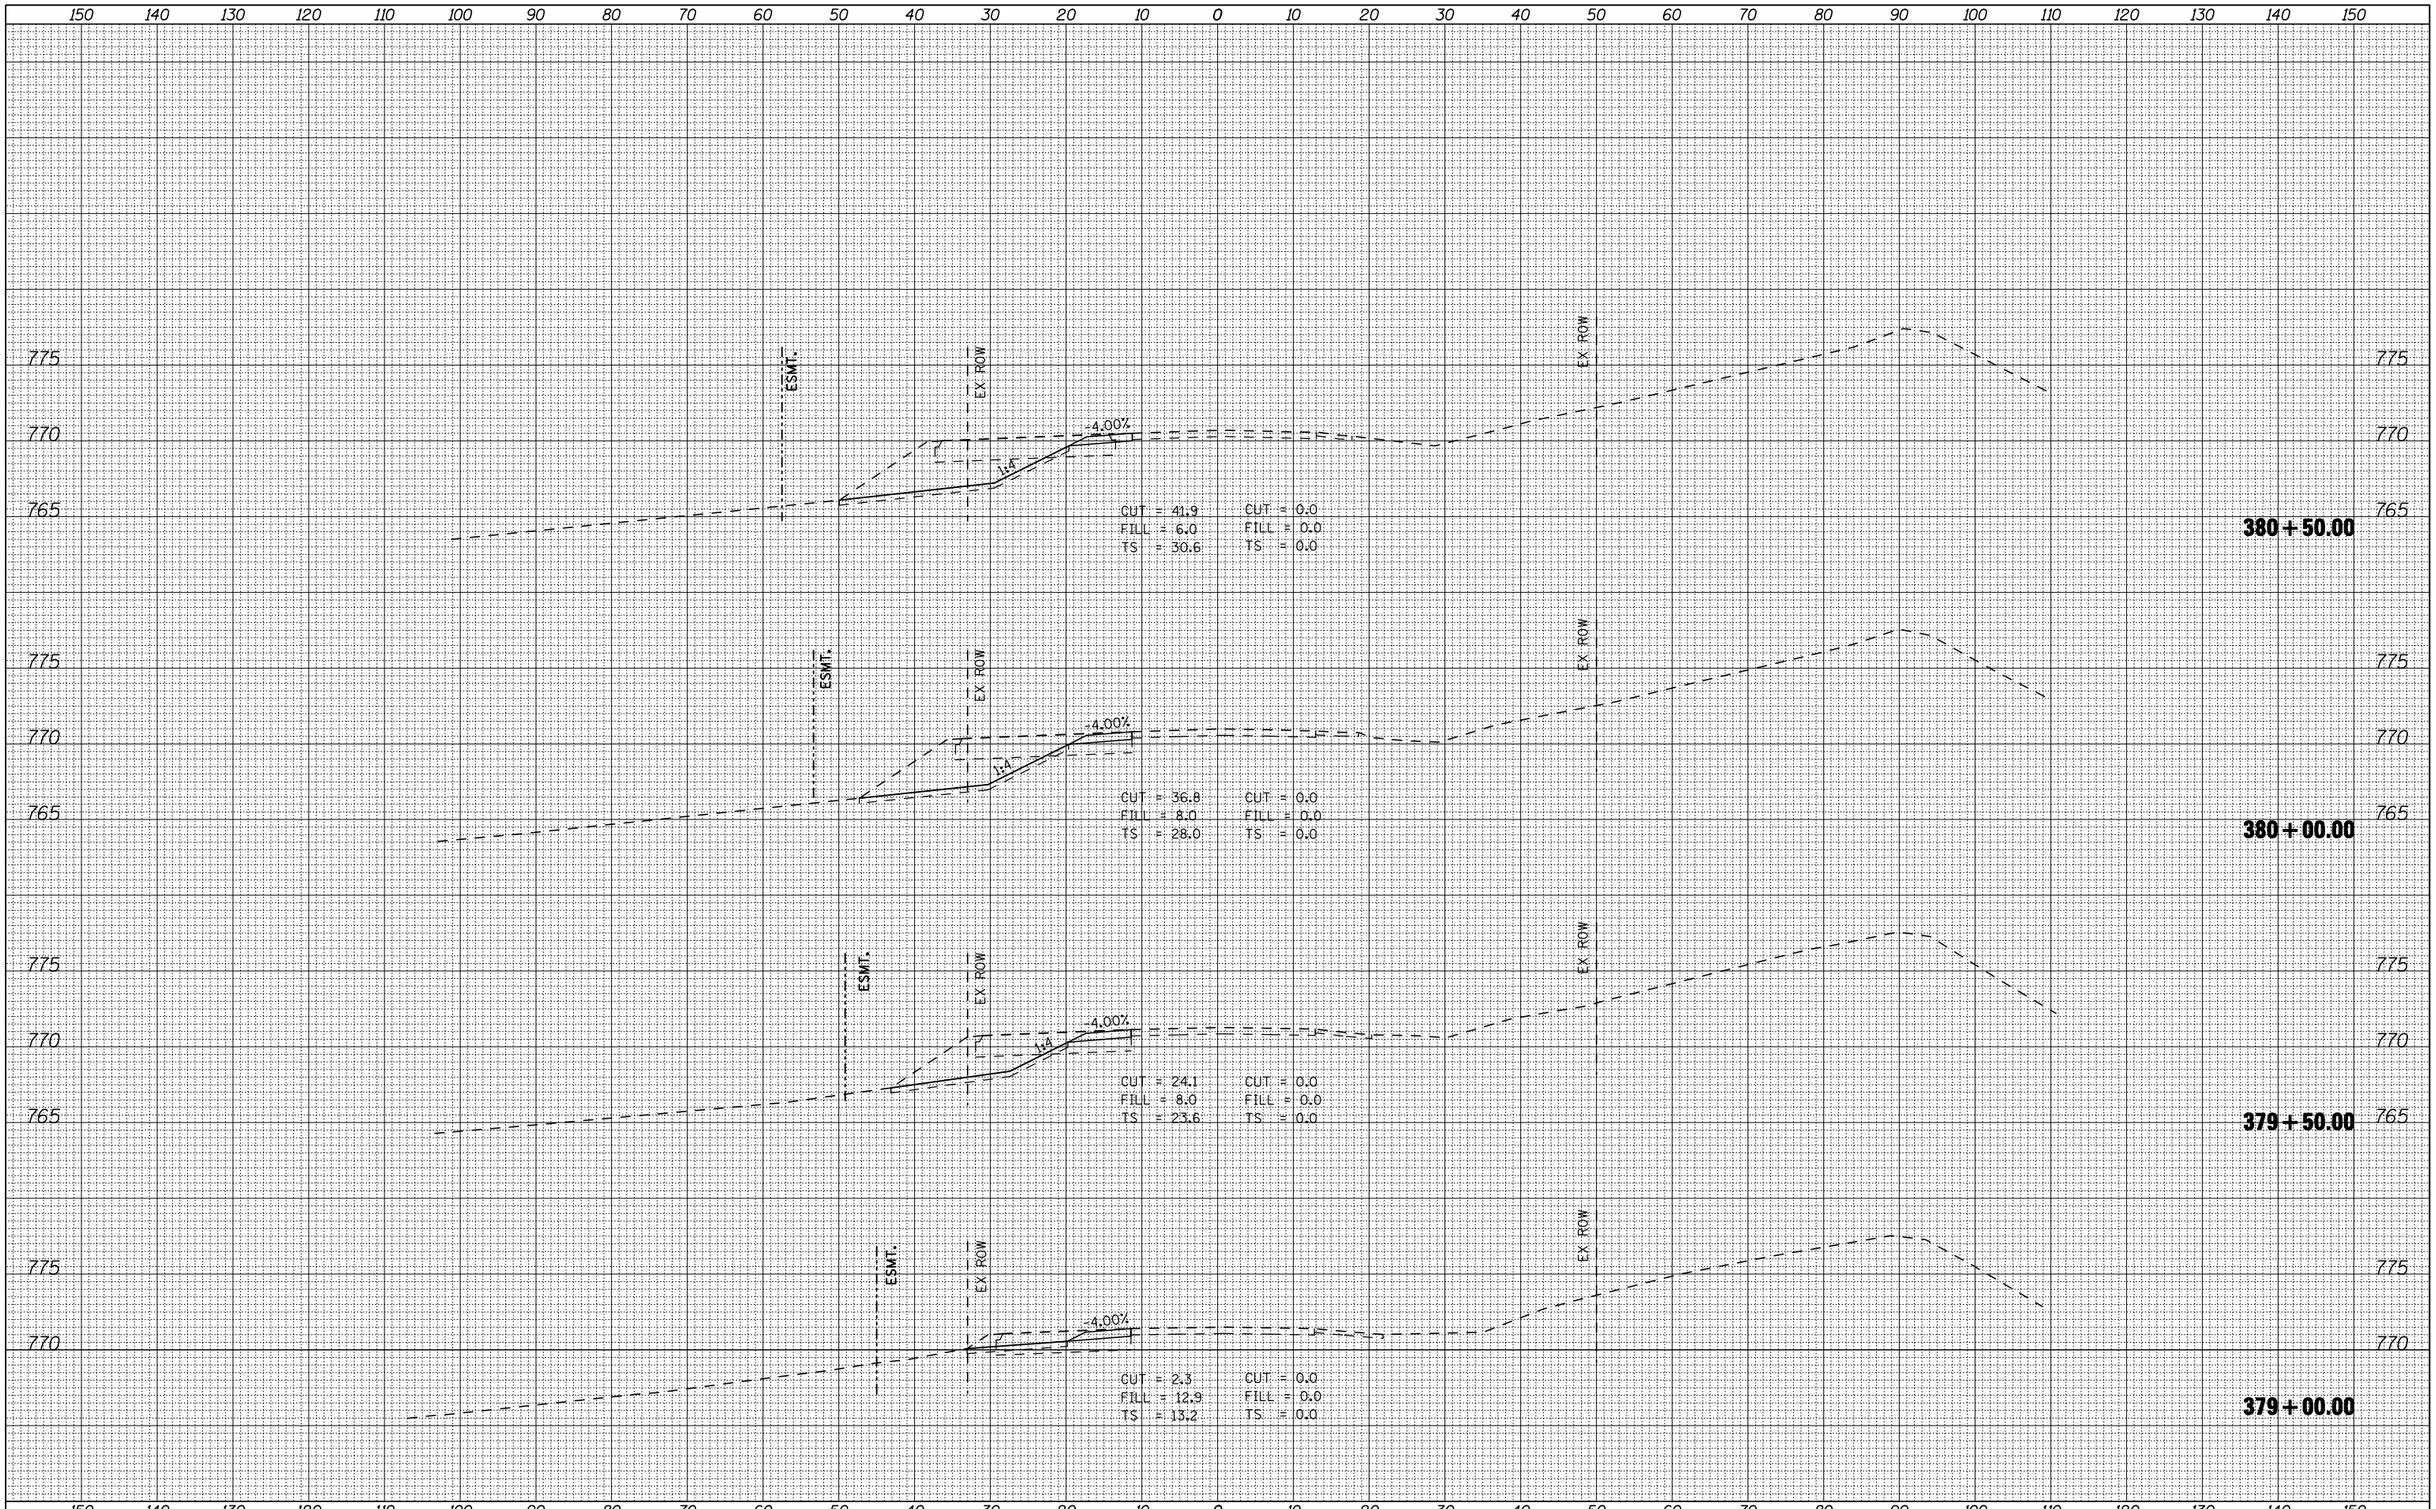

ORIGINAL SURVEY	NOTE BOOK	NO.
SURVEYED	BY	
PLOTTED		
TEMPLATE		
AREAS		
AREAS CHECKED	DATE	

FILE NAME = ...\cadd sheets\Z00793XS6SHT.dgn	USER NAME = Elgin 110	DESIGNED - RLH	REVISED -
		DRAWN - LMP	REVISED -
	PLOT SCALE = 20.0000 ' / IN.	CHECKED - MJS	REVISED -
THE UPCHURCH GROUP, INC.	PLOT DATE = 5/3/2013	DATE - APRIL 30, 2013	REVISED -

STATE OF ILLINOIS
DEPARTMENT OF TRANSPORTATION

CROSS SECTIONS FOREST HILLS

SCALE: | SHEET NO. OF SHEETS | STA. 379+00.00 TO STA. 380+50.00

F.A.P. RTE.	SECTION	COUNTY	TOTAL SHEETS	SHEET NO.
303	129R	WINNEBAGO	968	906
		CONTRACT NO. 64988		
		ILLINOIS FED. AID PROJECT		