ROUTE NO.	SEC.	COUNTY	TOTAL SHEETS	SHEET NO.
F.A. 194	3B1 SF1	WINNEBAGO	26 17	16
STA.	TO STA.			
FED. ROAD DIST. NO. 7	ILLINOIS			

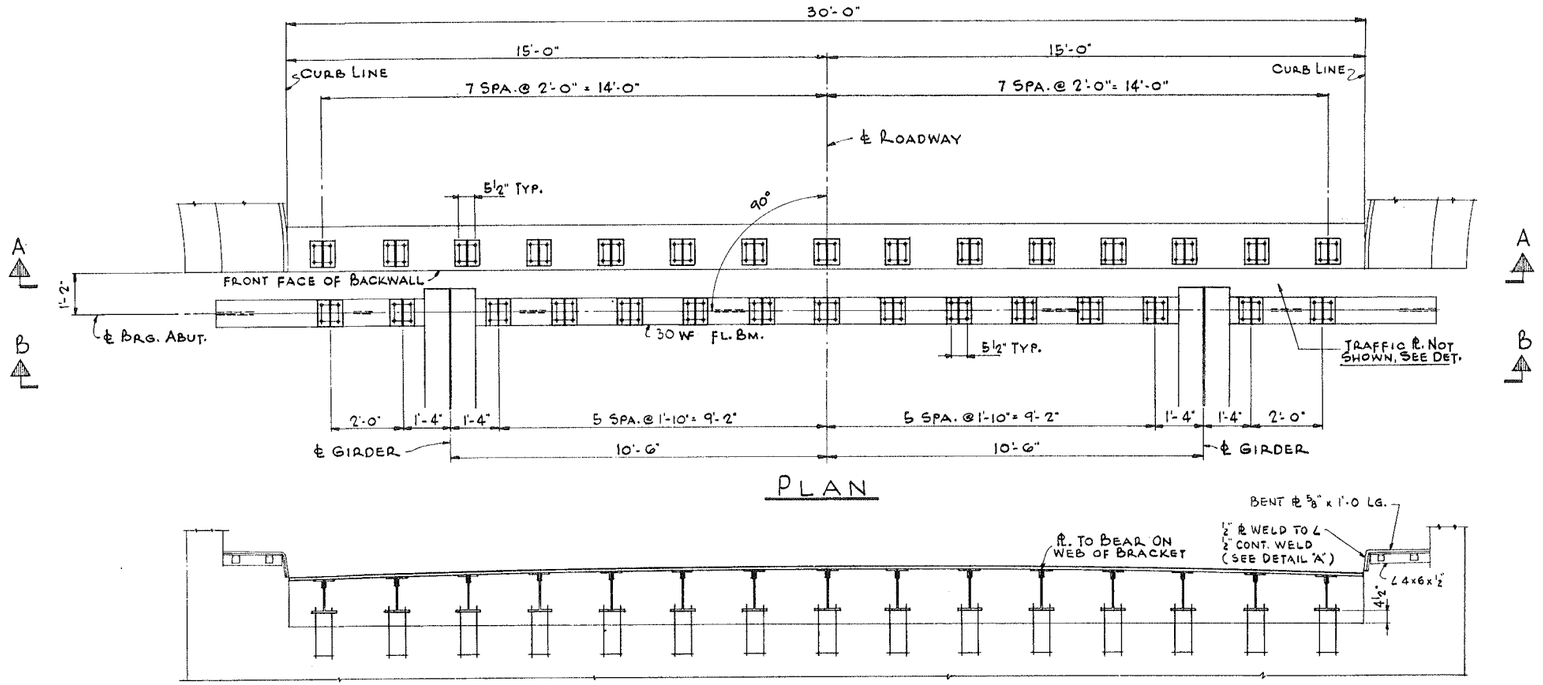

PLAN

SECTION A-A

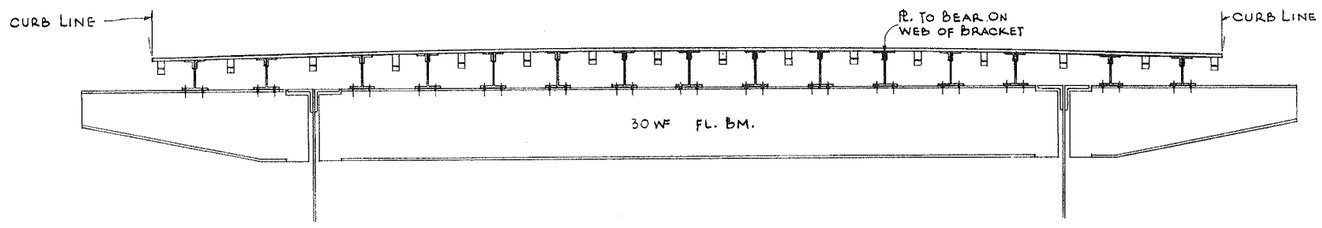

SECTION B-B

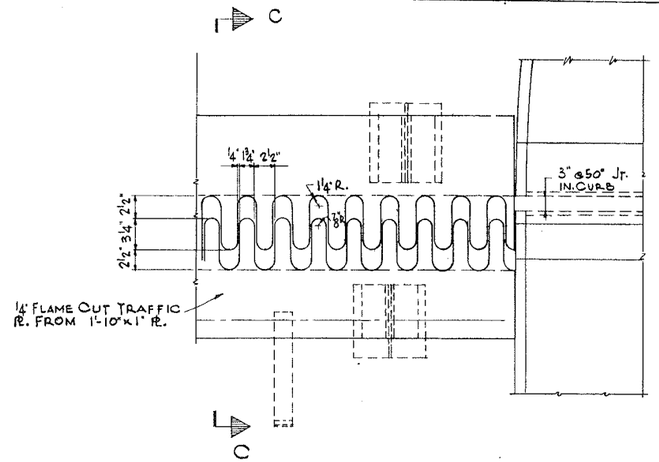

TRAFFIC R. DETAIL @ 50°

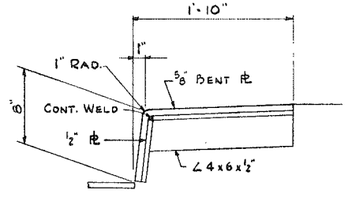

DETAIL "A"

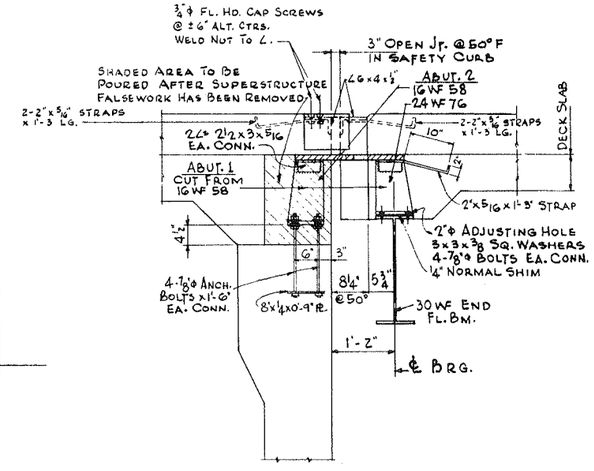

SECTION C-C

ILLINOIS DIVISION OF HIGHWAYS ROCKFORD BYPASS		
F. A. ROUTE 194		
PROJECT _____	SECTION 3B1	
WINNEBAGO COUNTY		
EXPANSION GUARD		
Designed By:	Drawn By: R.N.	Checked By:

FOR INFORMATION ONLY