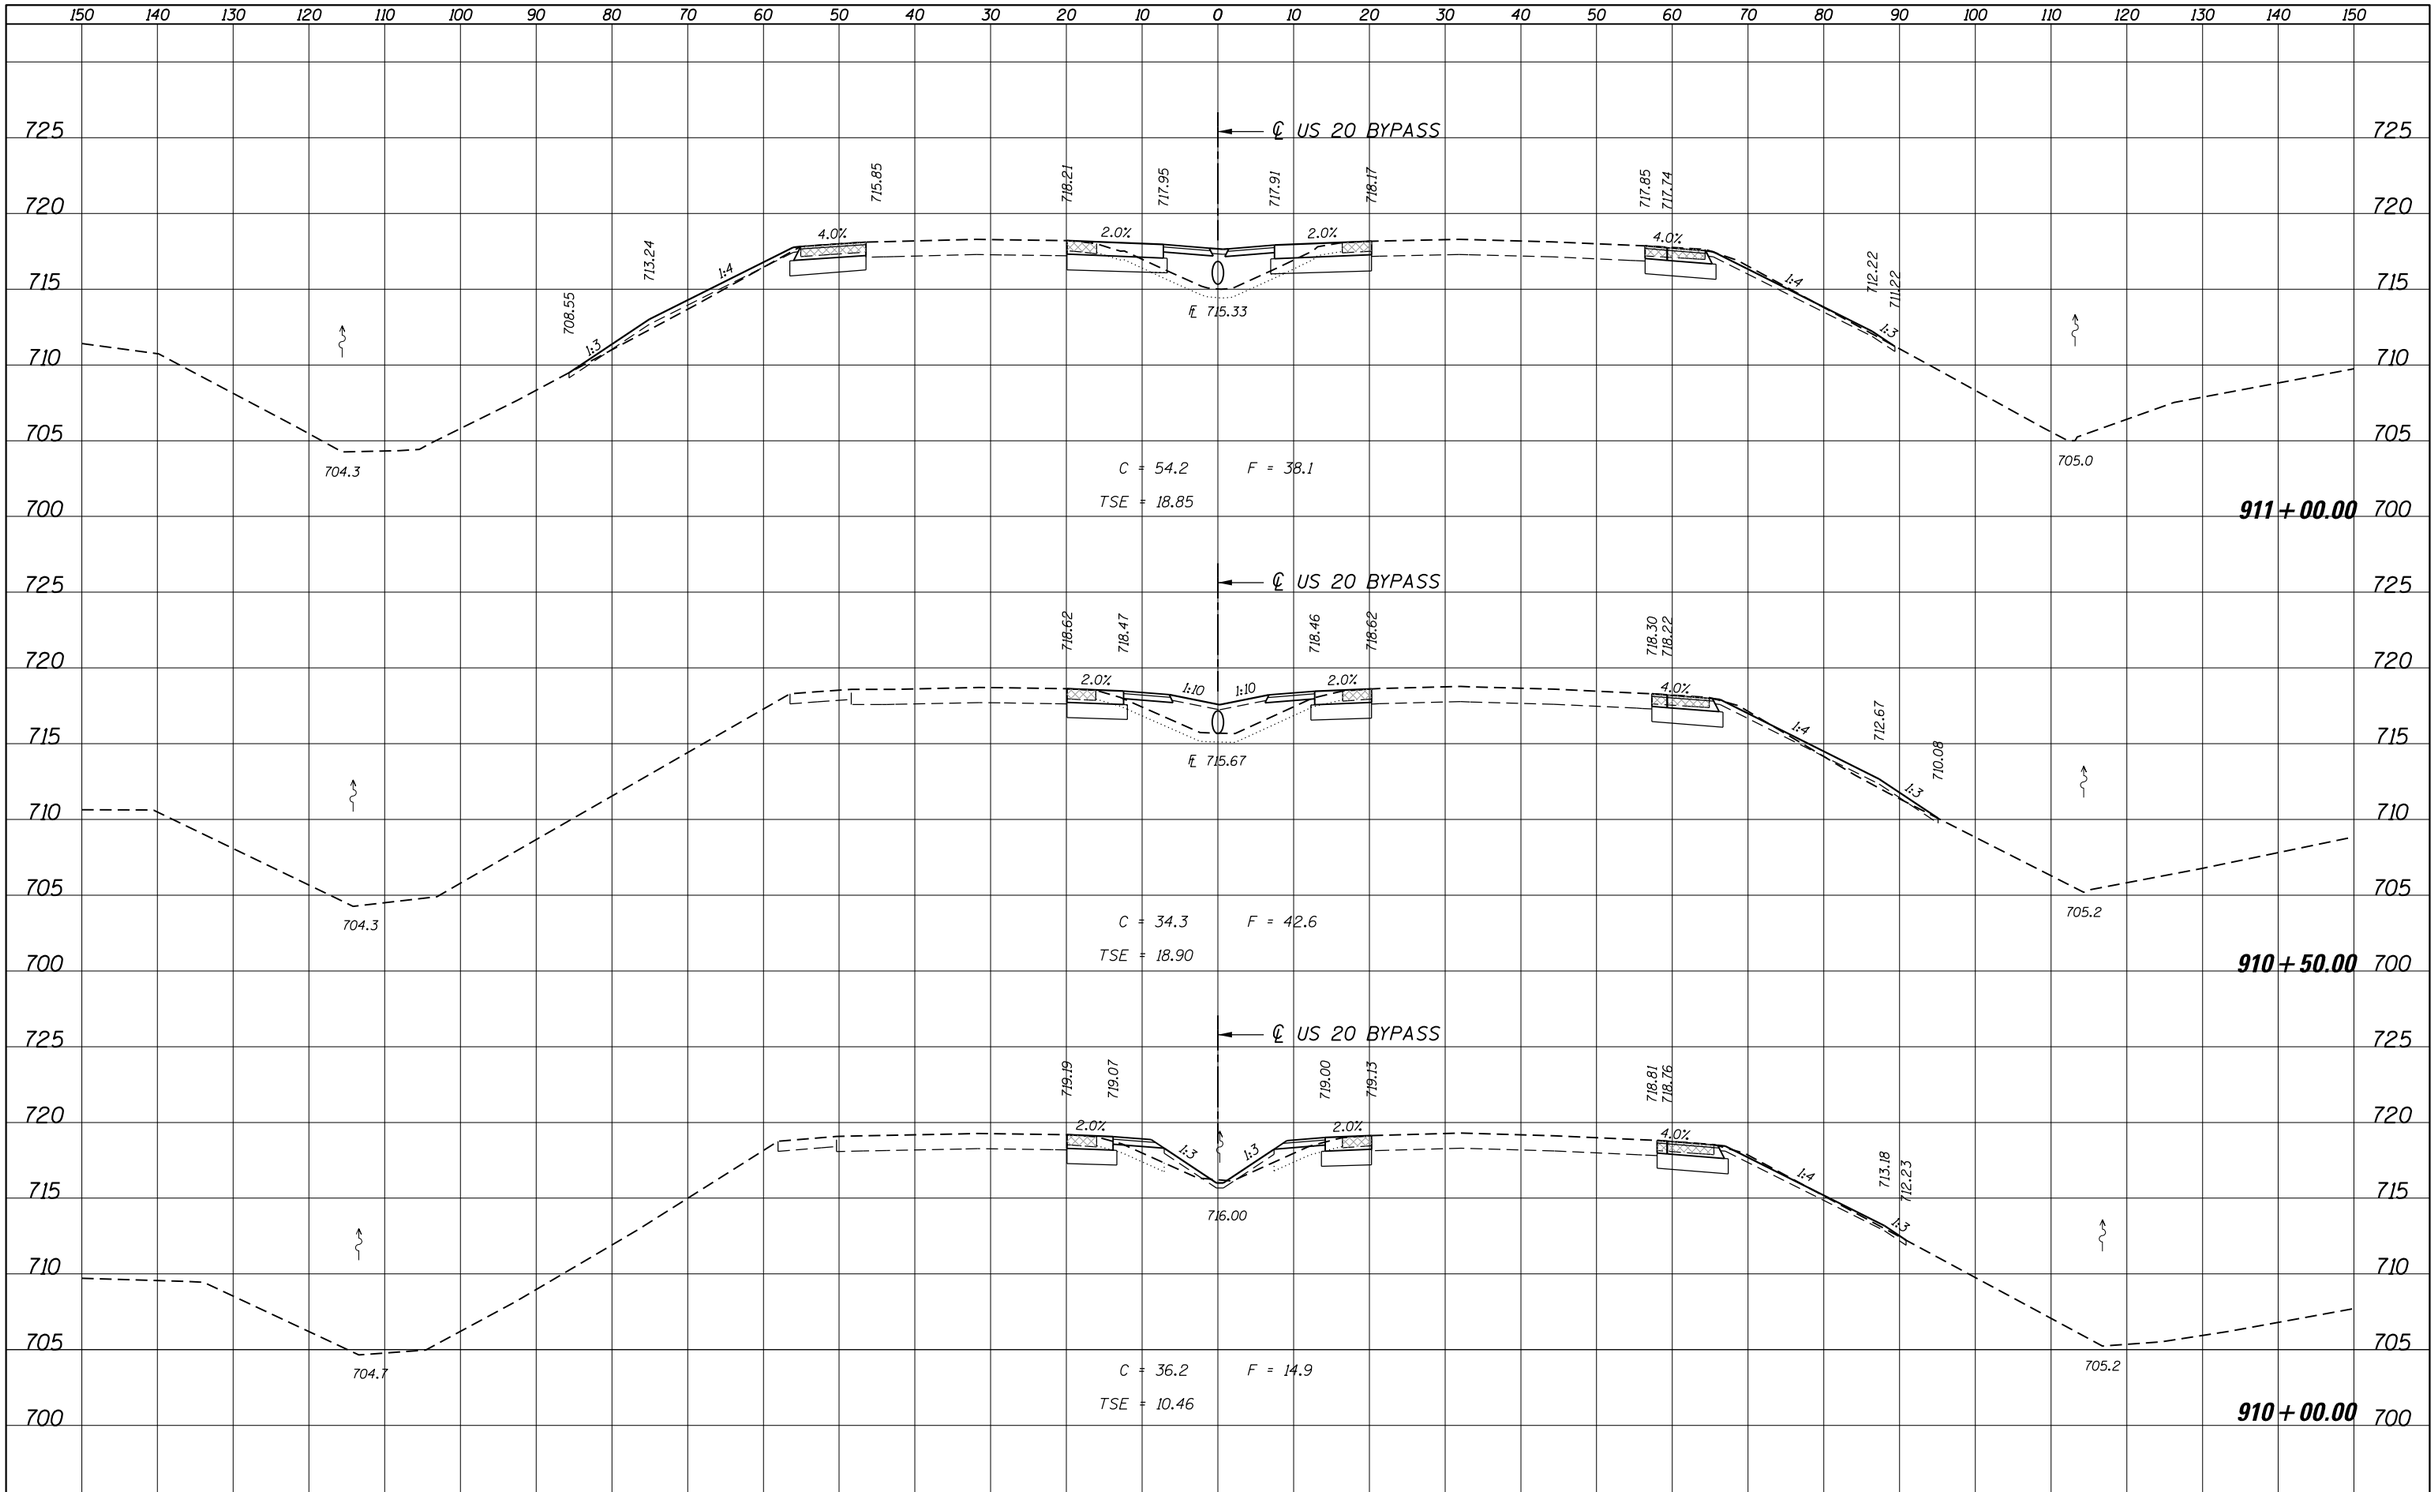

FINAL SURVEY		BY	DATE
NOTE BOOK	SURVEYED		
NO.	PLOTTED		
	TEMPLATE		
	AREAS		
	AREAS CHECKED		

ORIGINAL SURVEY		BY	DATE
NOTE BOOK	SURVEYED		
NO.	PLOTTED		
	TEMPLATE		
	AREAS		
	AREAS CHECKED		

FILE NAME = D264D19-sht-XS-US20.dgn	USER NAME = rgoertz	DESIGNED - JEB	REVISED -
		DRAWN - JEB	REVISED -
	PLOT SCALE = 20.0000 ' / in.	CHECKED - CMS	REVISED -
$MODELNAME$	PLOT DATE = 8/16/2013	DATE - 07/01/2013	REVISED -

STATE OF ILLINOIS
DEPARTMENT OF TRANSPORTATION

CROSS SECTIONS
US 20 BYPASS

SCALE: SHEET OF SHEETS STA. 910+00.00 TO STA. 911+00.00

F.A.P. RTE.	SECTION	COUNTY	TOTAL SHEETS	SHEET NO.
301	3BR & 3BR-1	WINNEBAGO	290	263

CONTRACT NO. 64D19

ILLINOIS FED. AID PROJECT