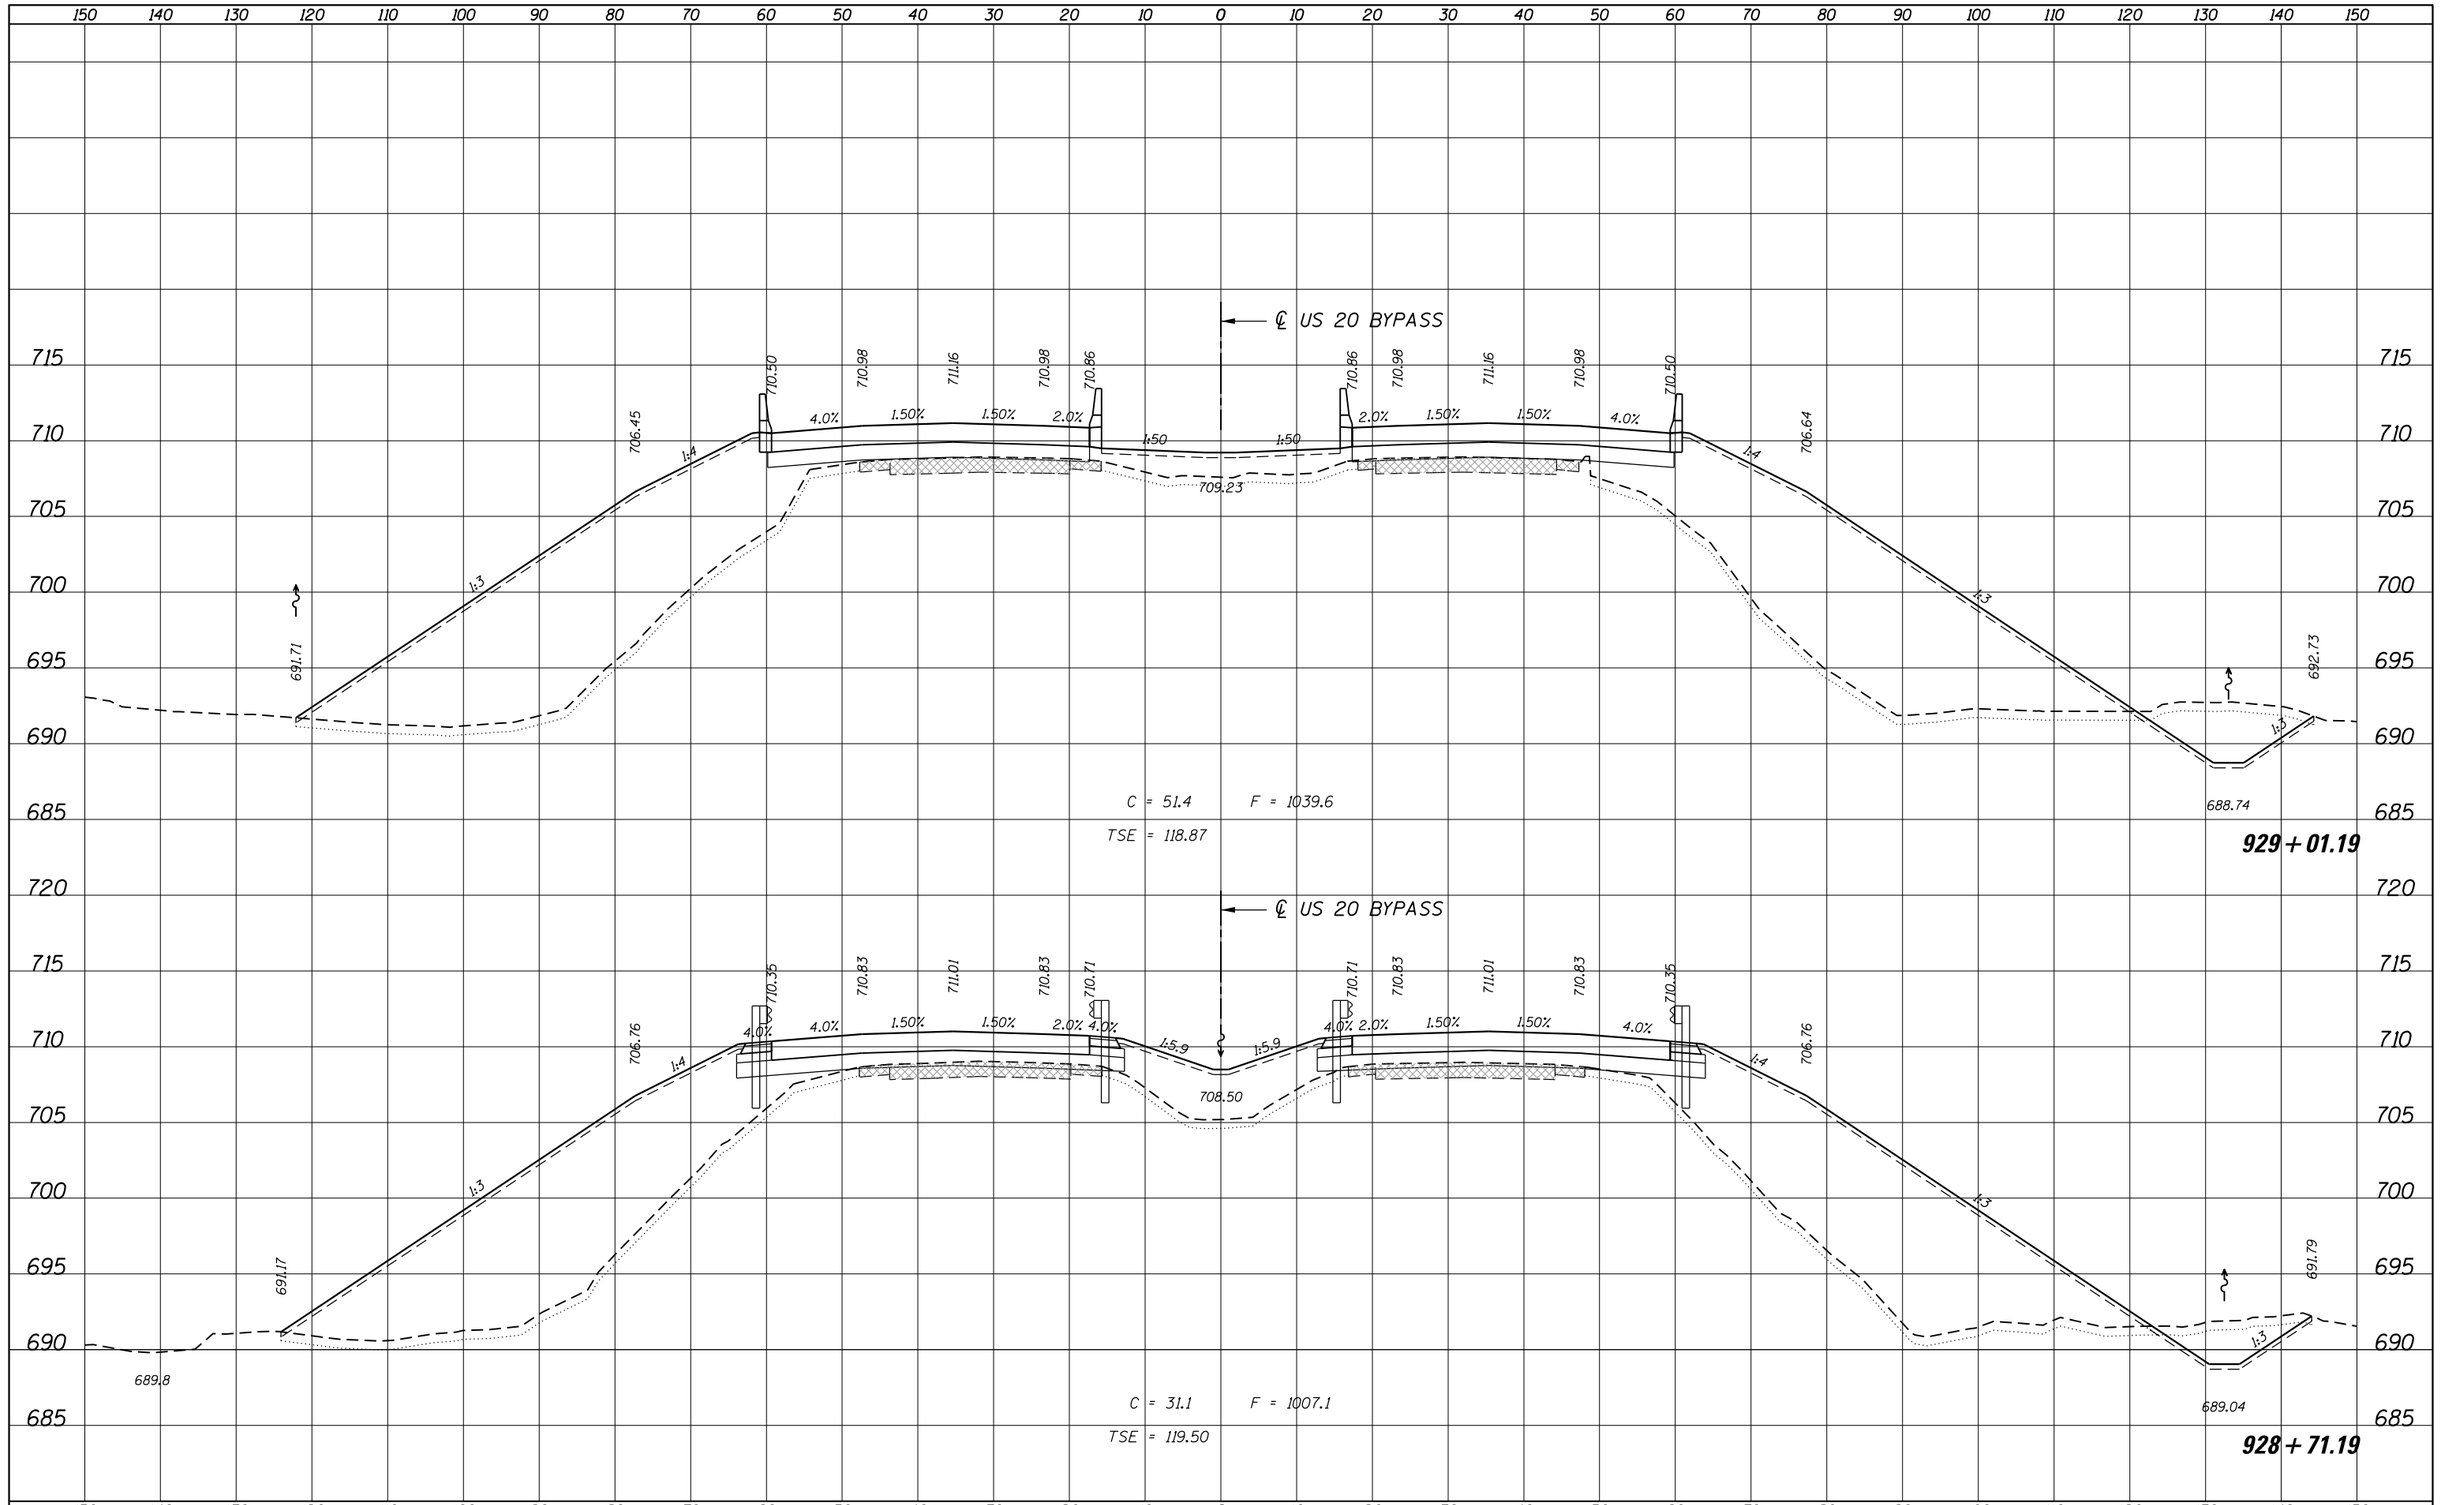

DATE	BY		
		SURVEYED	
		PLOTTED	
		TEMPLATE	
		AREAS	
		AREAS CHECKED	
FINAL SURVEY	NOTE BOOK	NO.	

DATE	BY		
		SURVEYED	
		PLOTTED	
		TEMPLATE	
		AREAS	
		AREAS CHECKED	
ORIGINAL SURVEY	NOTE BOOK	NO.	

FILE NAME = D264D19-sht-XS-US20.dgn	USER NAME = rgoertz	DESIGNED - JEB	REVISED -
		DRAWN - JEB	REVISED -
$MODELNAME$	PLOT SCALE = 20.0000 ' / in.	CHECKED - CMS	REVISED -
	PLOT DATE = 8/16/2013	DATE - 07/01/2013	REVISED -

STATE OF ILLINOIS
DEPARTMENT OF TRANSPORTATION

CROSS SECTIONS
US 20 BYPASS

SCALE: | SHEET OF SHEETS | STA. 928+71.19 | TO STA. 929+01.19

F.A.P. RTE.	SECTION	COUNTY	TOTAL SHEETS	SHEET NO.
301	3BR & 3BR-1	WINNEBAGO	290	280
		CONTRACT NO. 64D19		
	ILLINOIS FED. AID PROJECT			