FINAL SURVEY	NOTE BOOK	NO.
SURVEYED		
PLOTTED		
TEMPLATE		
AREAS		
AREAS CHECKED		

BY	DATE

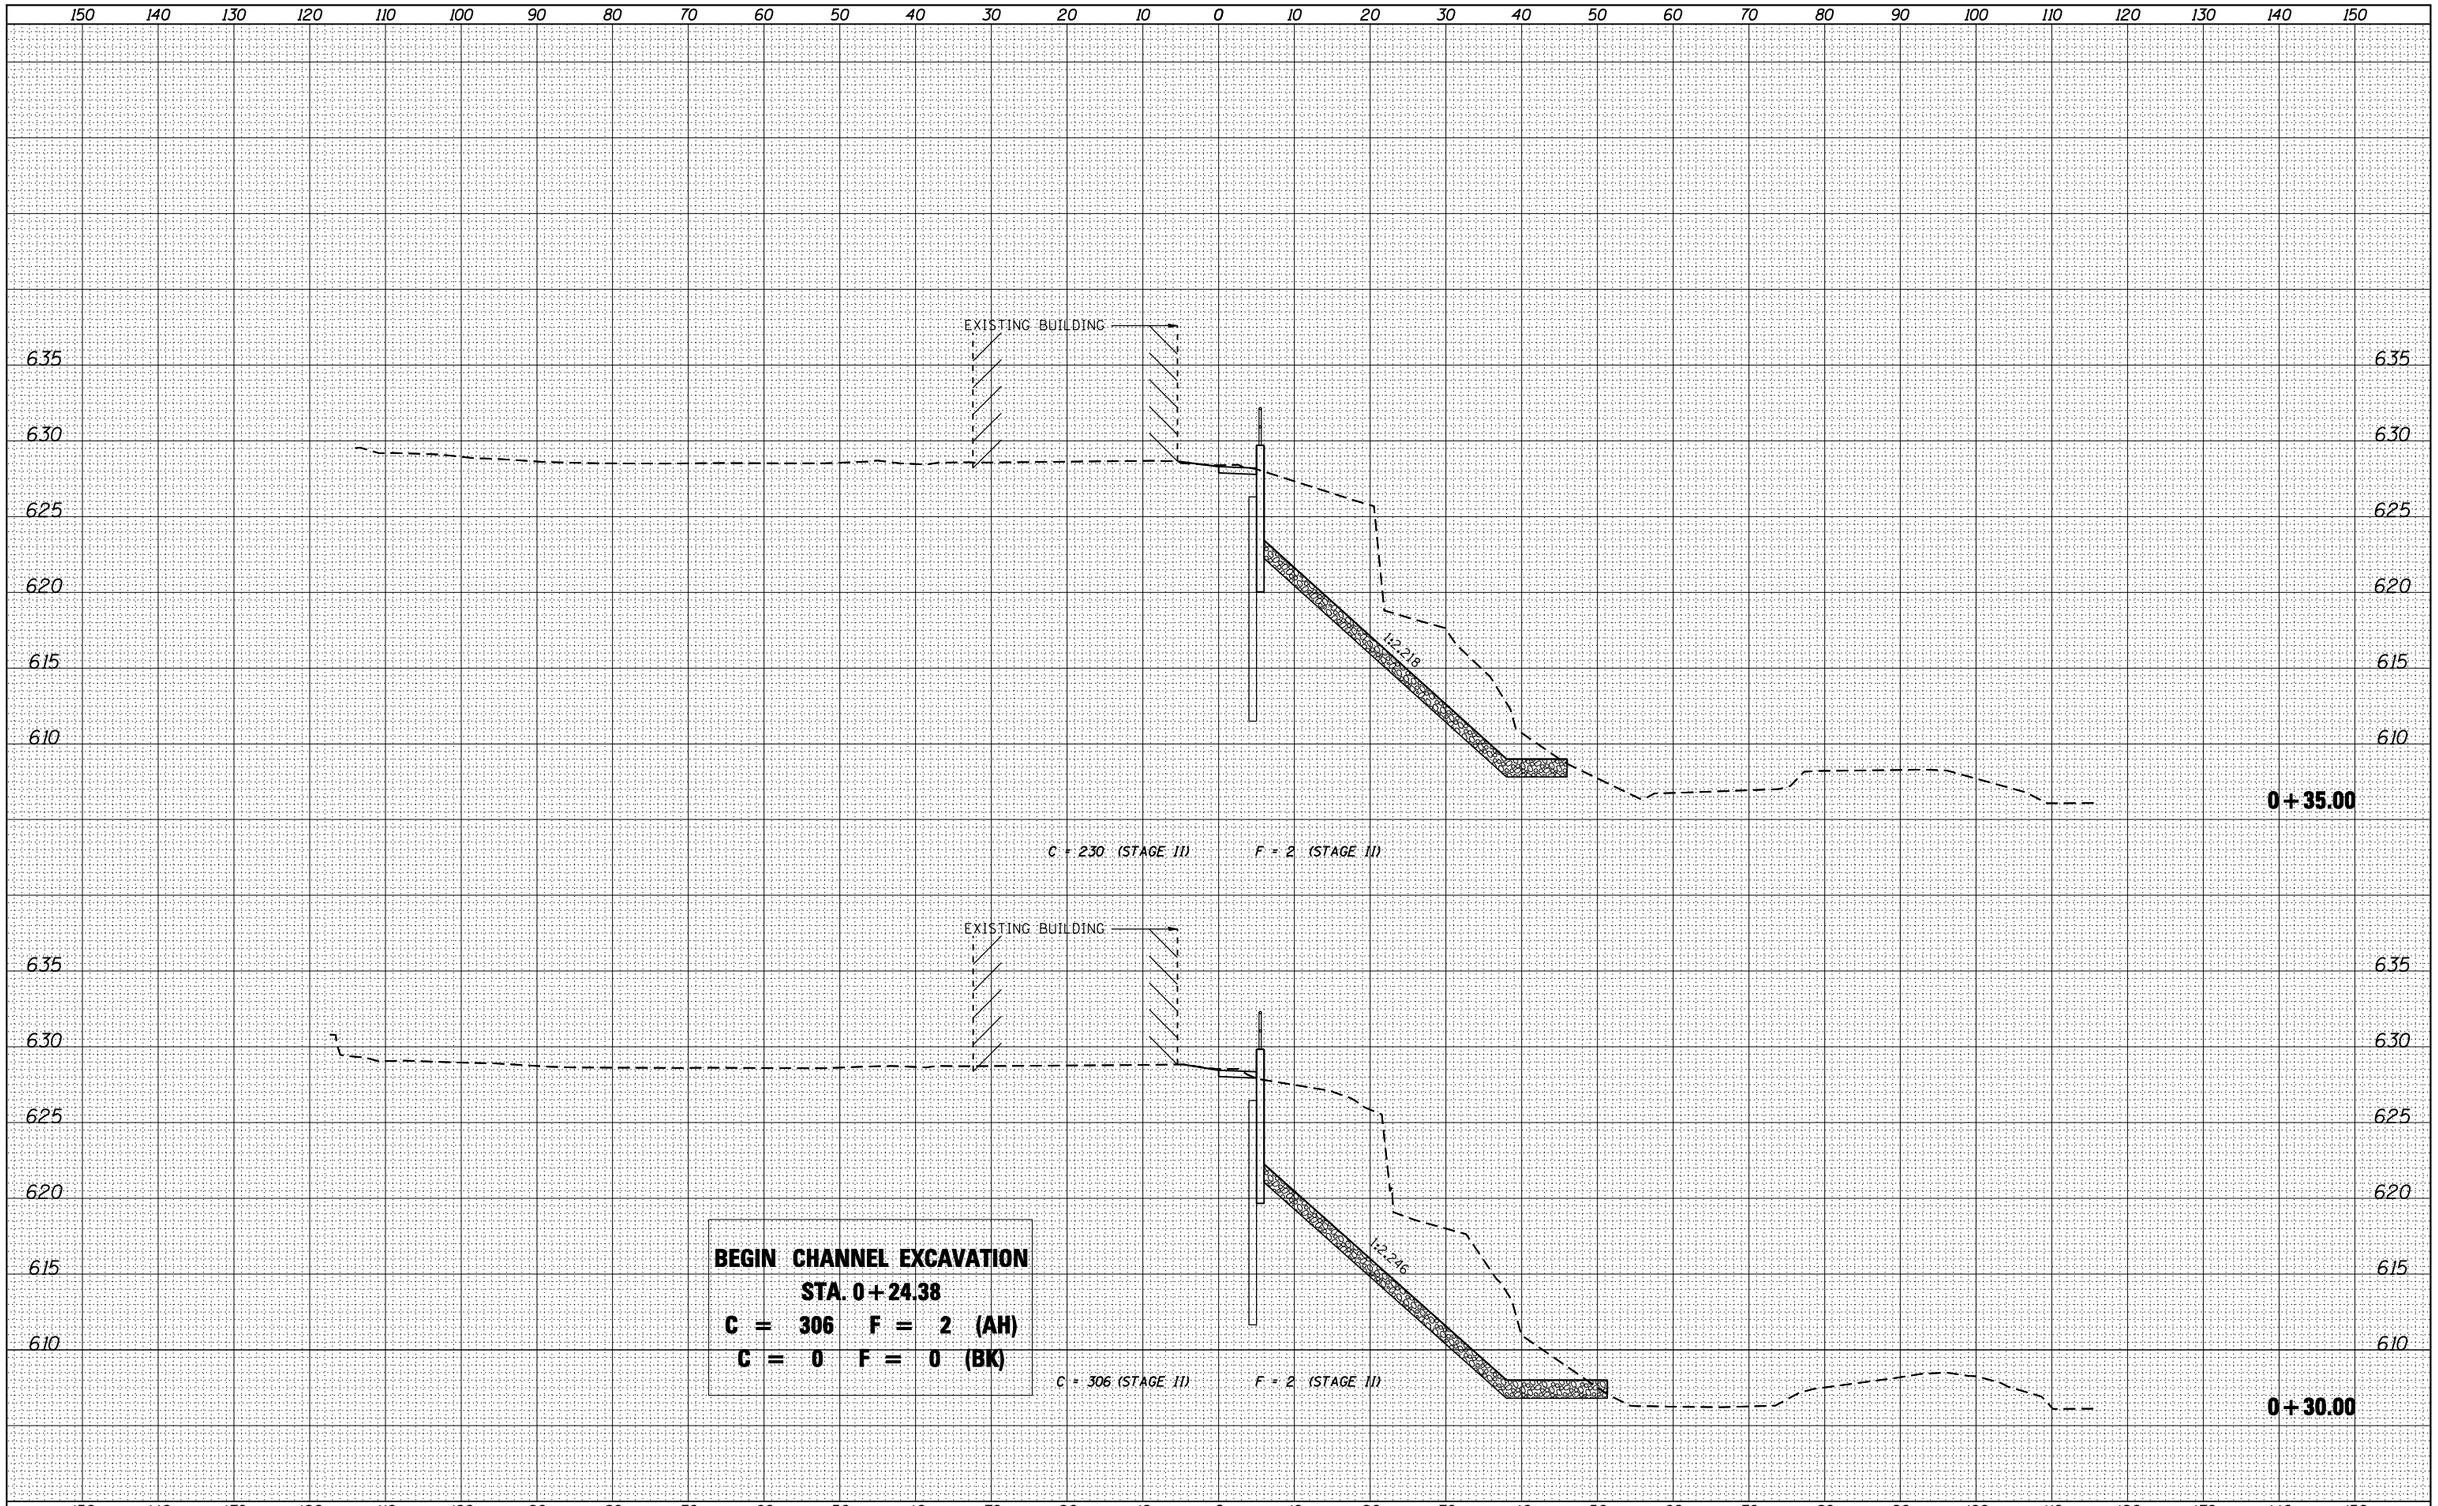

ORIGINAL SURVEY	NOTE BOOK	NO.
SURVEYED		
PLOTTED		
TEMPLATE		
AREAS		
AREAS CHECKED		

BY	DATE

design firm no. 184001036

whks engineers + planners + land surveyors

USER NAME = gjameson	DESIGNED -	REVISED
FILE NAME = Z64E08-SHT-XSEC-WALL...dgn	CHECKED -	REVISED
PLOT SCALE = 20.0000 ' / IN.	DRAWN -	REVISED
PLOT DATE = 8/5/2013	CHECKED -	REVISED

STATE OF ILLINOIS
DEPARTMENT OF TRANSPORTATION

CROSS SECTION – SOUTHWEST RETAINING WALL
IL 84 OVER APPLE RIVER

SCALE: 1" = 10' | SHEET NO. 1 OF 5 SHEETS | STA. +30.00 TO STA. +35.00

F.A.U. RTE.	SECTION	COUNTY	TOTAL SHEETS	SHEET NO.
308	103BR-4	JODAVIESS	159	134
		CONTRACT NO. 64E08		
	ILLINOIS FED. AID PROJECT			