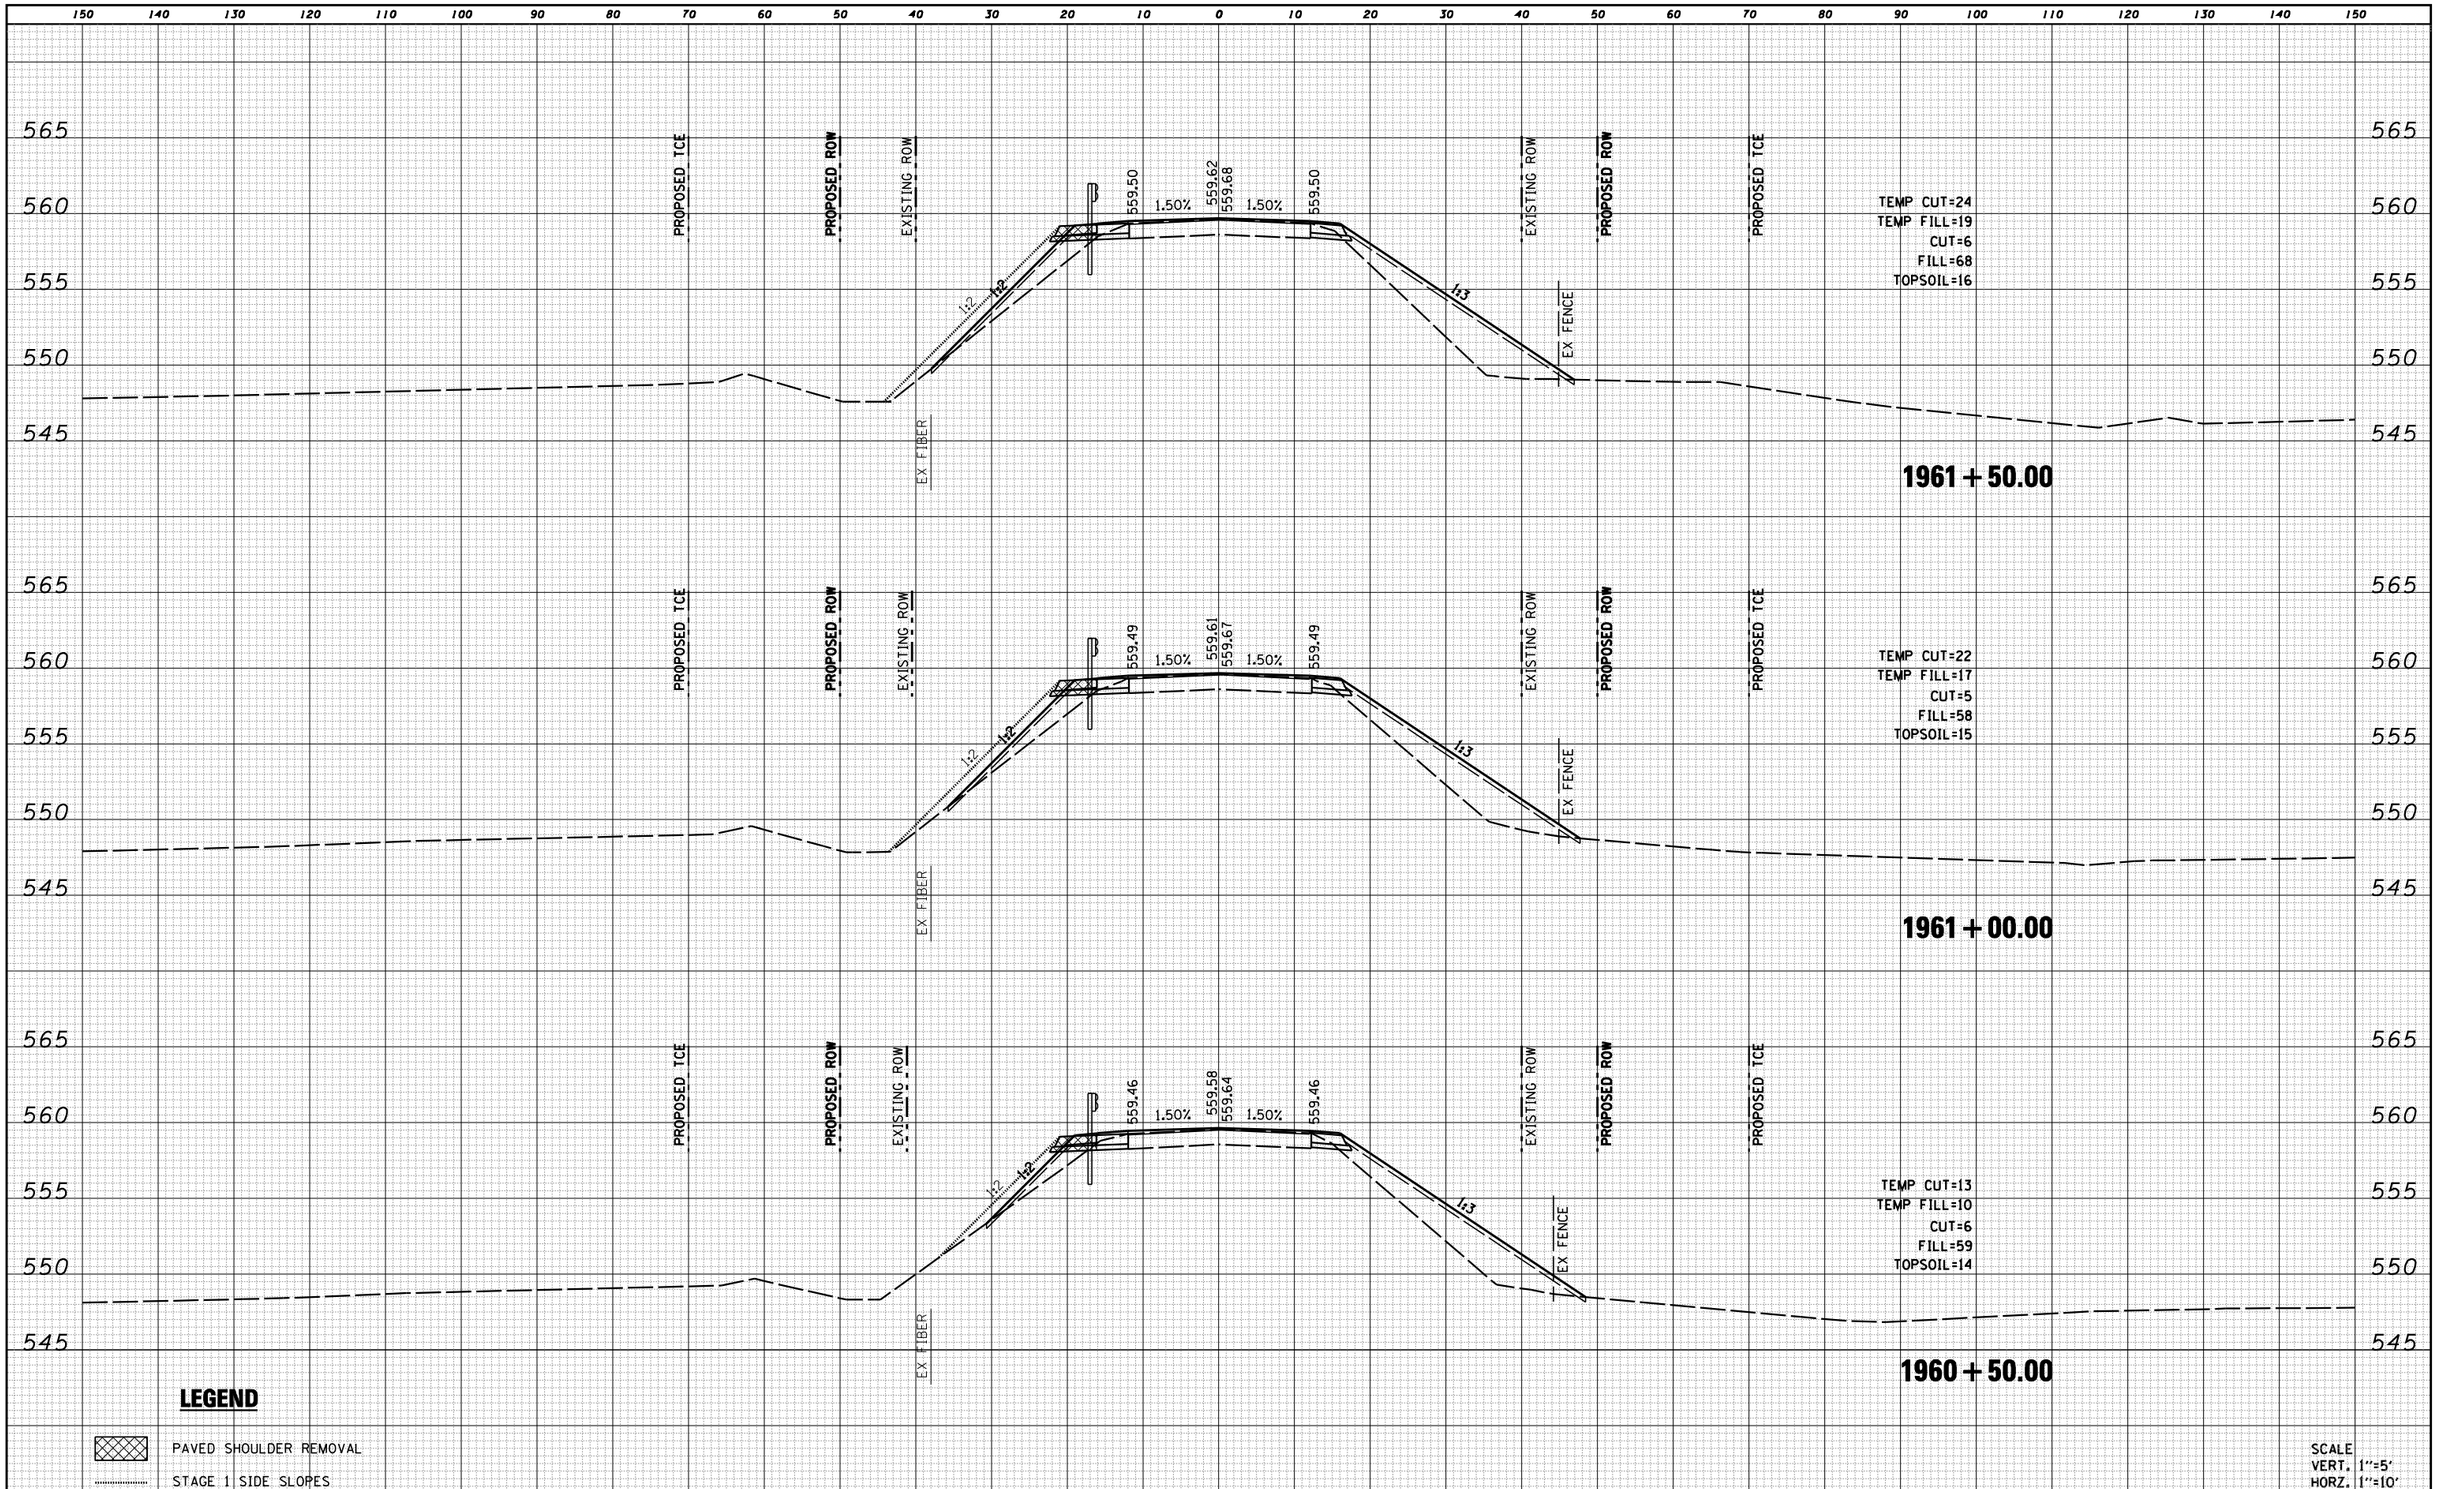

FINAL SURVEY	BY	DATE
SURVEYED		
PLOTTED		
TEMPLATE		
AREAS		
AREAS CHECKED		
NOTE BOOK NO.		

ORIGINAL SURVEY	BY	DATE
SURVEYED		
PLOTTED		
TEMPLATE		
AREAS		
AREAS CHECKED		
NOTE BOOK NO.		

FILE NAME = D468759-sht-xssht.dgn	USER NAME = default	DESIGNED - RGV	REVISED -
	PLOT TIME = 8:55:58 AM	DRAWN - RGV	REVISED -
	PLOT SCALE = 20.0000 ' / IN.	CHECKED - BPS	REVISED -
	PLOT DATE = 8/9/2013	DATE -	REVISED -

STATE OF ILLINOIS
DEPARTMENT OF TRANSPORTATION

CROSS SECTIONS

SCALE: | SHEET 3 OF 17 SHEETS | STA. 1960+50.00 TO STA. 1961+50.00

F.A.P. RTE.	SECTION	COUNTY	TOTAL SHEETS	SHEET NO.
626	(44-B-1) BR	KNOX	122	108

CONTRACT NO. 68759

ILLINOIS FED. AID PROJECT