FINAL SURVEY	BY	DATE
SURVEYED		
PLOTTED		
TEMPLATE		
NOTE BOOK		
AREAS		
NO.	AREAS CHECKED	

ORIGINAL SURVEY	BY	DATE
SURVEYED		
PLOTTED		
TEMPLATE		
NOTE BOOK		
AREAS		
NO.	AREAS CHECKED	

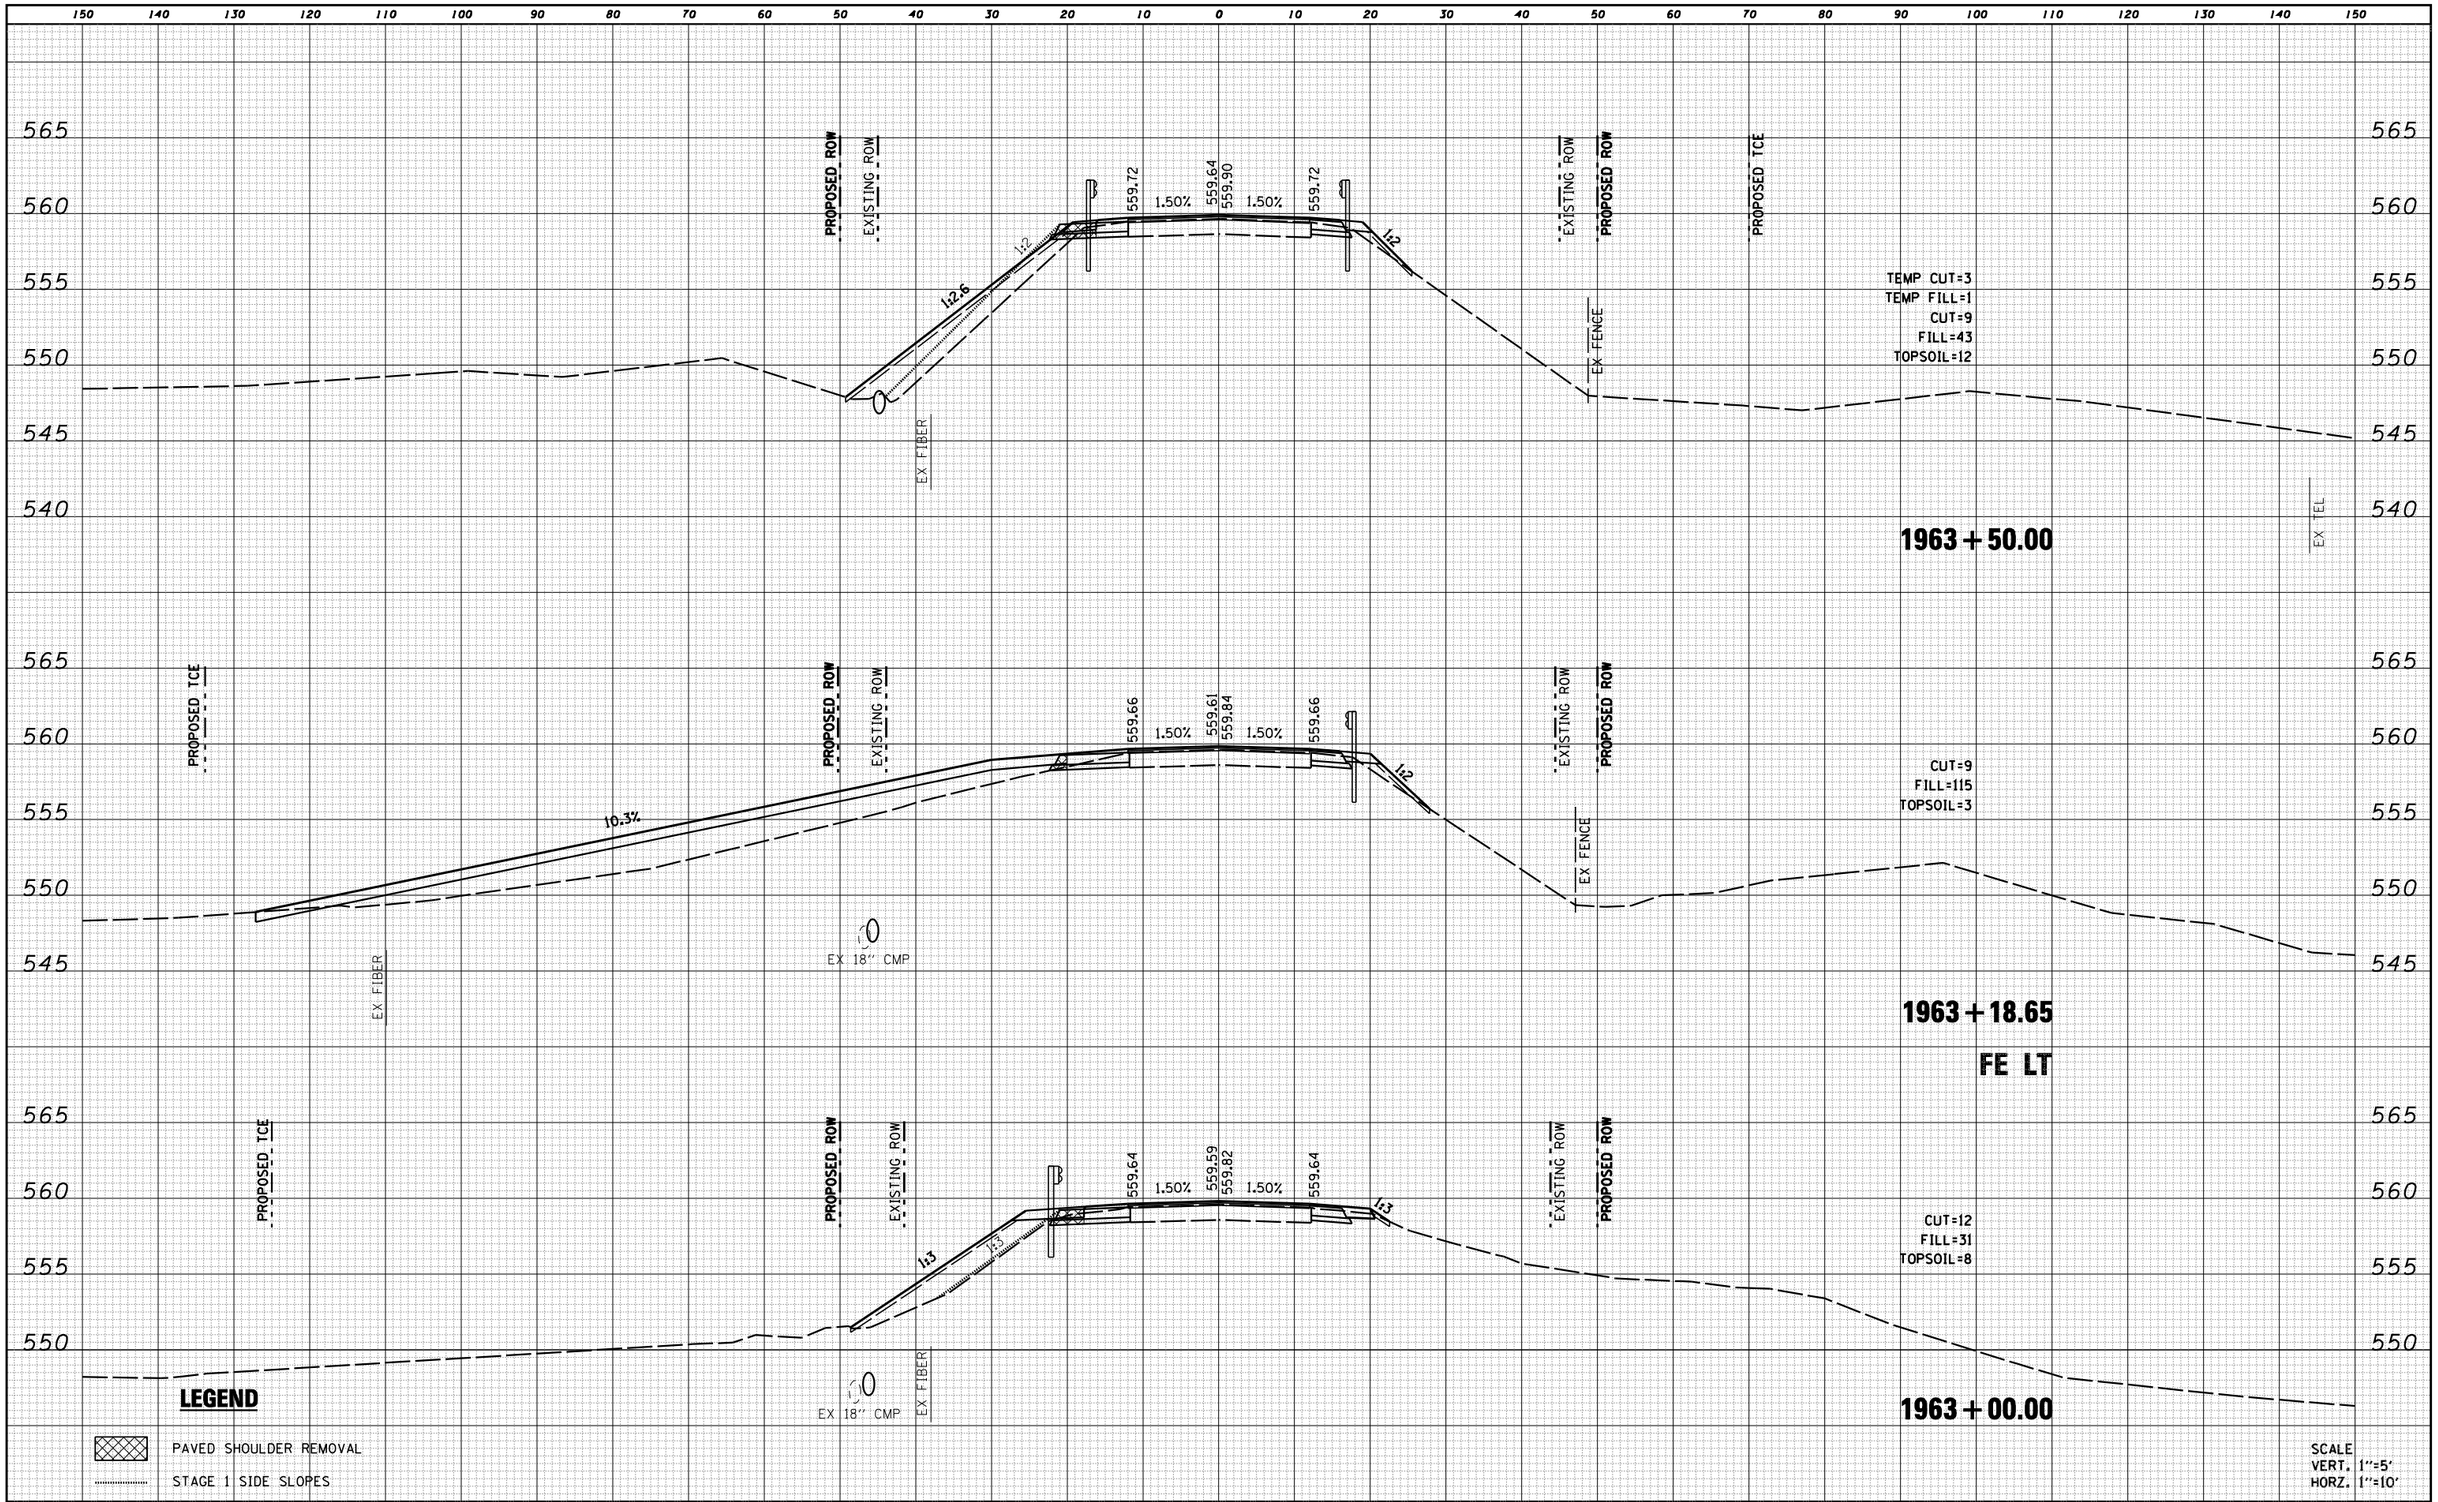

FILE NAME =	USER NAME = default	DESIGNED - RGV	REVISED -
D468759-sht-xssht.dgn	PLOT TIME = 8:56:31 AM	DRAWN - RGV	REVISED -
	PLOT SCALE = 20.0000 ' / IN.	CHECKED - BPS	REVISED -
	PLOT DATE = 8/9/2013	DATE -	REVISED -

STATE OF ILLINOIS
DEPARTMENT OF TRANSPORTATION

CROSS SECTIONS

SCALE: | SHEET 5 OF 17 SHEETS | STA. 1963+00.00 | TO STA. 1963+50.00

F.A.P. RTE.	SECTION	COUNTY	TOTAL SHEETS	SHEET NO.
626	(44-B-1) BR	KNOX	122	110

CONTRACT NO. 68759

ILLINOIS | FED. AID PROJECT