F.A.P. RTE.	SECTION	COUNTY	TOTAL SHEETS	SHEET NO.
668	28R-1	SANGAMON	354	117
STA. 6+262.5	TO STA. 6+437.5			
FED. ROAD DIST. NO.	ILLINOIS	FED. AID PROJECT		

CONTRACT NO. 72501

SEC 25, T16N, R5W, 3RD P.M.

MATCH LINE STA. 6+262.5
SEE SHEET 116

MATCH LINE STA. 6+437.5
SEE SHEET 118

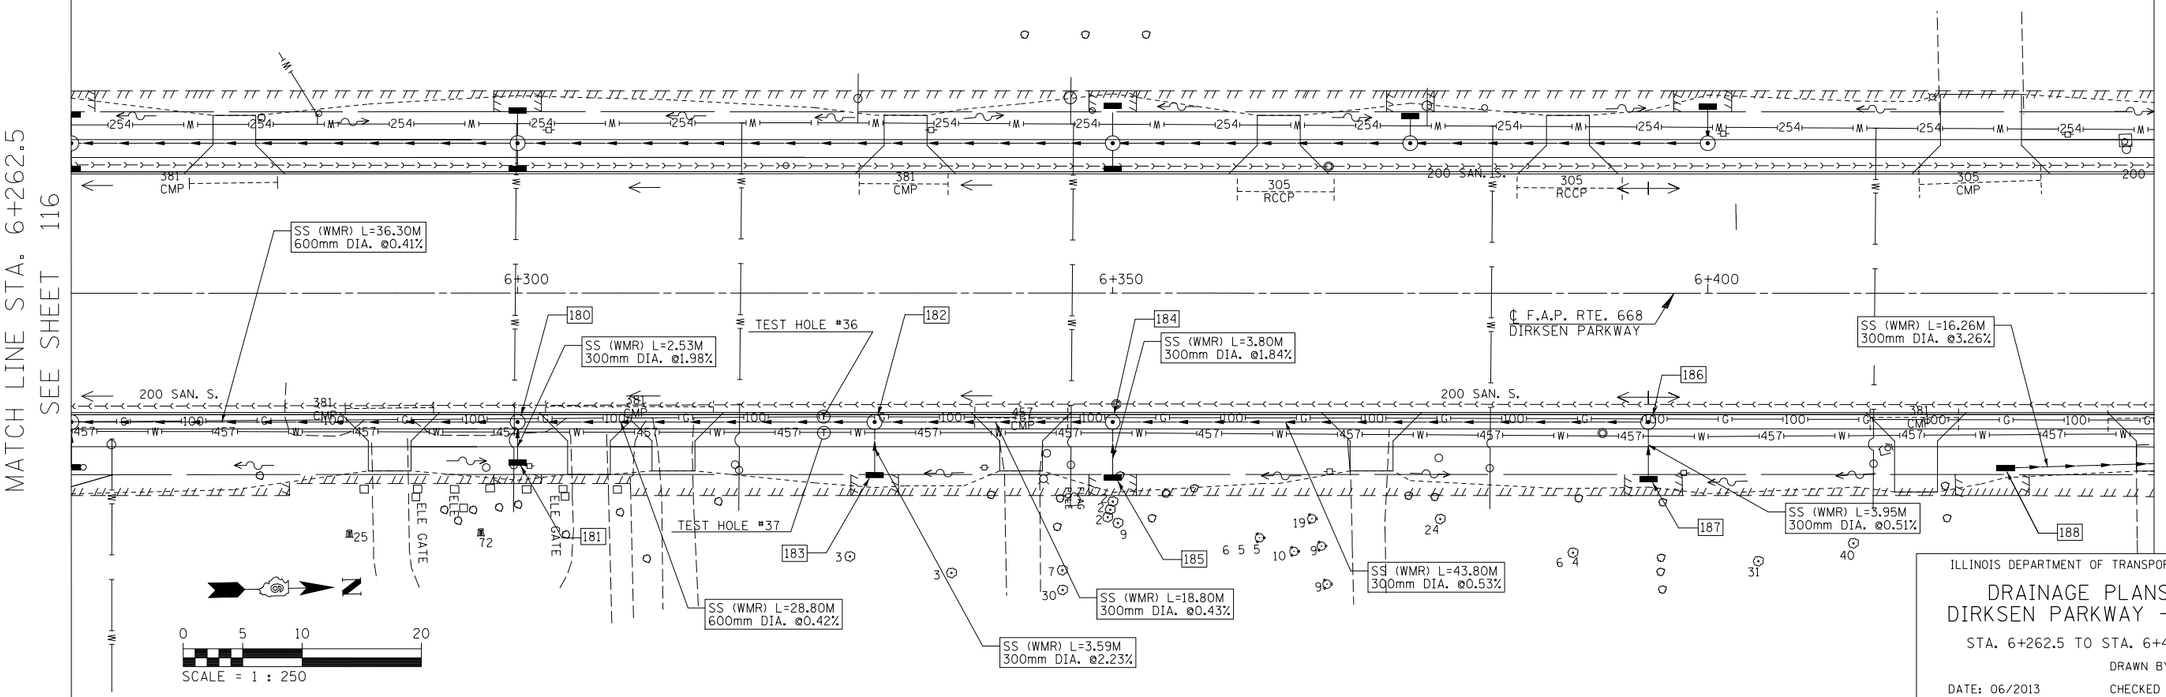

ILLINOIS DEPARTMENT OF TRANSPORTATION

DRAINAGE PLANS
DIRKSEN PARKWAY - RT

STA. 6+262.5 TO STA. 6+437.5

DRAWN BY: GE

DATE: 06/2013 CHECKED BY: FML

FINAL SURVEY NOTE BOOK — NO. — BY — DATE
SURVEYED — PLOTTED — TEMPLATE — AREAS — AREAS CHECKED

180 STA. 6+300; 10.20m RT.
MH TY A 1.2 m DIA. W/ TY 15 F&L
RIM EL.= 180.78
INV. EL.= 179.45 N,S
INV. EL.= 179.84 E

181 STA. 6+300; 14.23m RT.
INL TY A W/ TY 8 G
RIM EL.= 180.49
INV. EL.= 179.89 W

182 STA. 6+330; 10.20m RT.
MH TY A W/ 1.2 m DIA. TY 15 F&L
RIM EL.= 180.90
INV. EL.= 179.57 N,S
INV. EL.= 179.74 E

183 STA. 6+330; 15.29m RT.
INL TY A W/ TY 8 G
RIM EL.= 180.44
INV. EL.= 179.82 W

184 STA. 6+350; 10.20m RT.
MH TY A 1.2 m DIA. W/ TY 15 F&L
RIM EL.= 180.98
INV. EL.= 179.65 N,S
INV. EL. 179.80 E

185 STA. 6+350; 15.50m RT.
INL TY A W/ TY 8 G
RIM EL.= 180.47
INV. EL.= 179.87 W

186 STA. 6+395.00; 10.20m RT.
MH TY A 1.2m DIA.
W/ TY 15 F&L
RIM EL.= 181.09
INV. EL.= 179.88 S,E

187 STA. 6+395.00; 15.65m RT.
INL TY A W/ TY 8 G
RIM EL.= 180.37
INV. EL.= 179.90 W

188 STA. 6+425; 14.68m RT.
INL TY A W/ TY 8 G
RIM EL.= 180.54
INV. EL.= 179.96 N
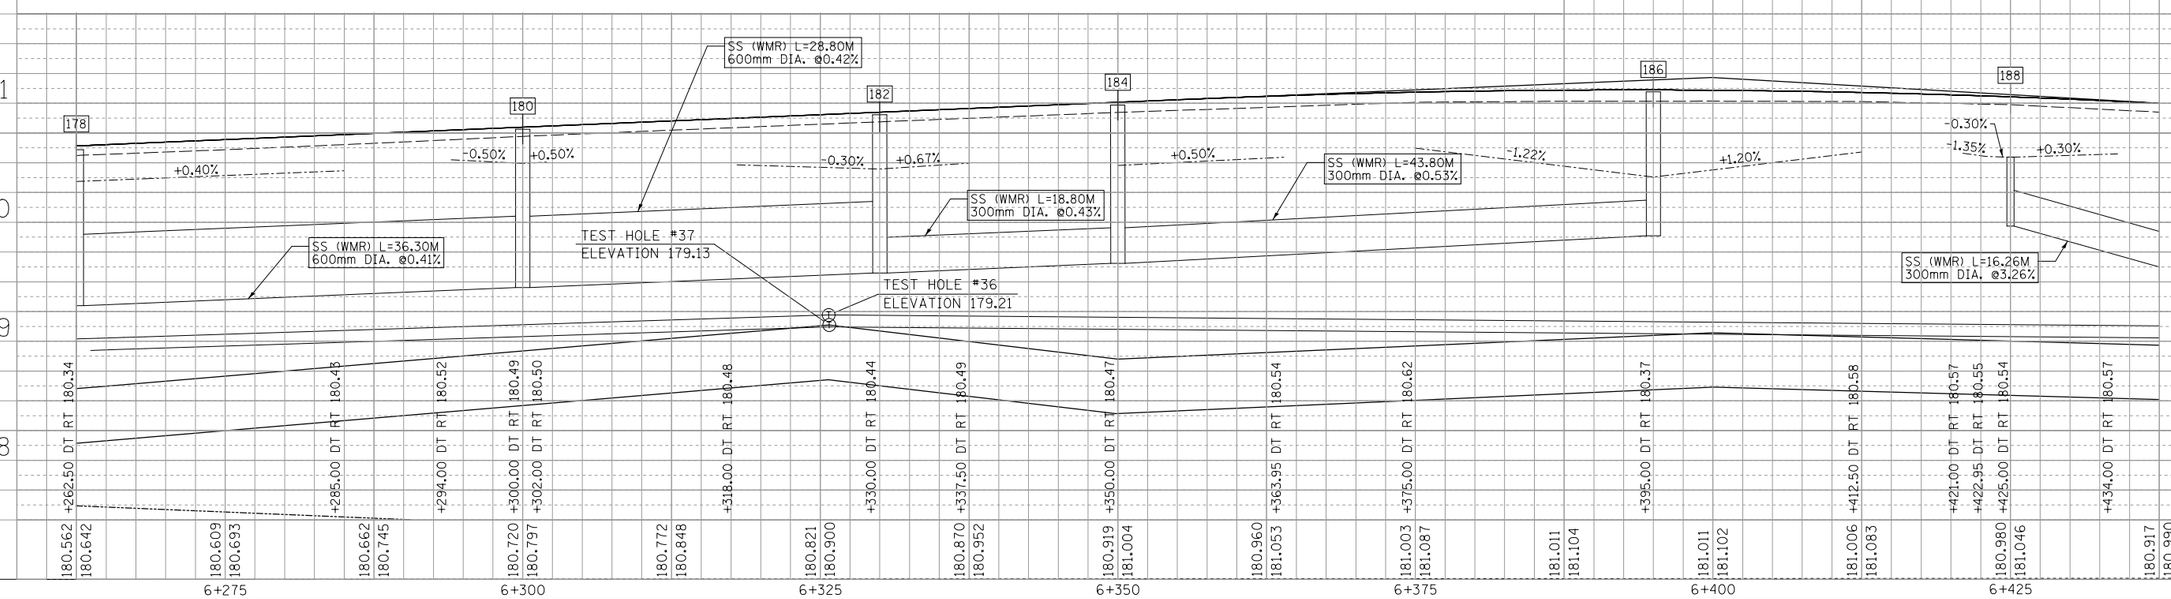
ORIGINAL SURVEY NOTE BOOK — NO. — BY — DATE
SURVEYED — PLOTTED — TEMPLATE — AREAS — AREAS CHECKED