F.A.P. RTE.	SECTION	COUNTY	TOTAL SHEETS	SHEET NO.
668	28R-1	SANGAMON	354	121
STA. 0+964.000		TO STA. 1+036.000		
FED. ROAD DIST. NO.		ILLINOIS	FED. AID PROJECT	

CONTRACT NO. 72501

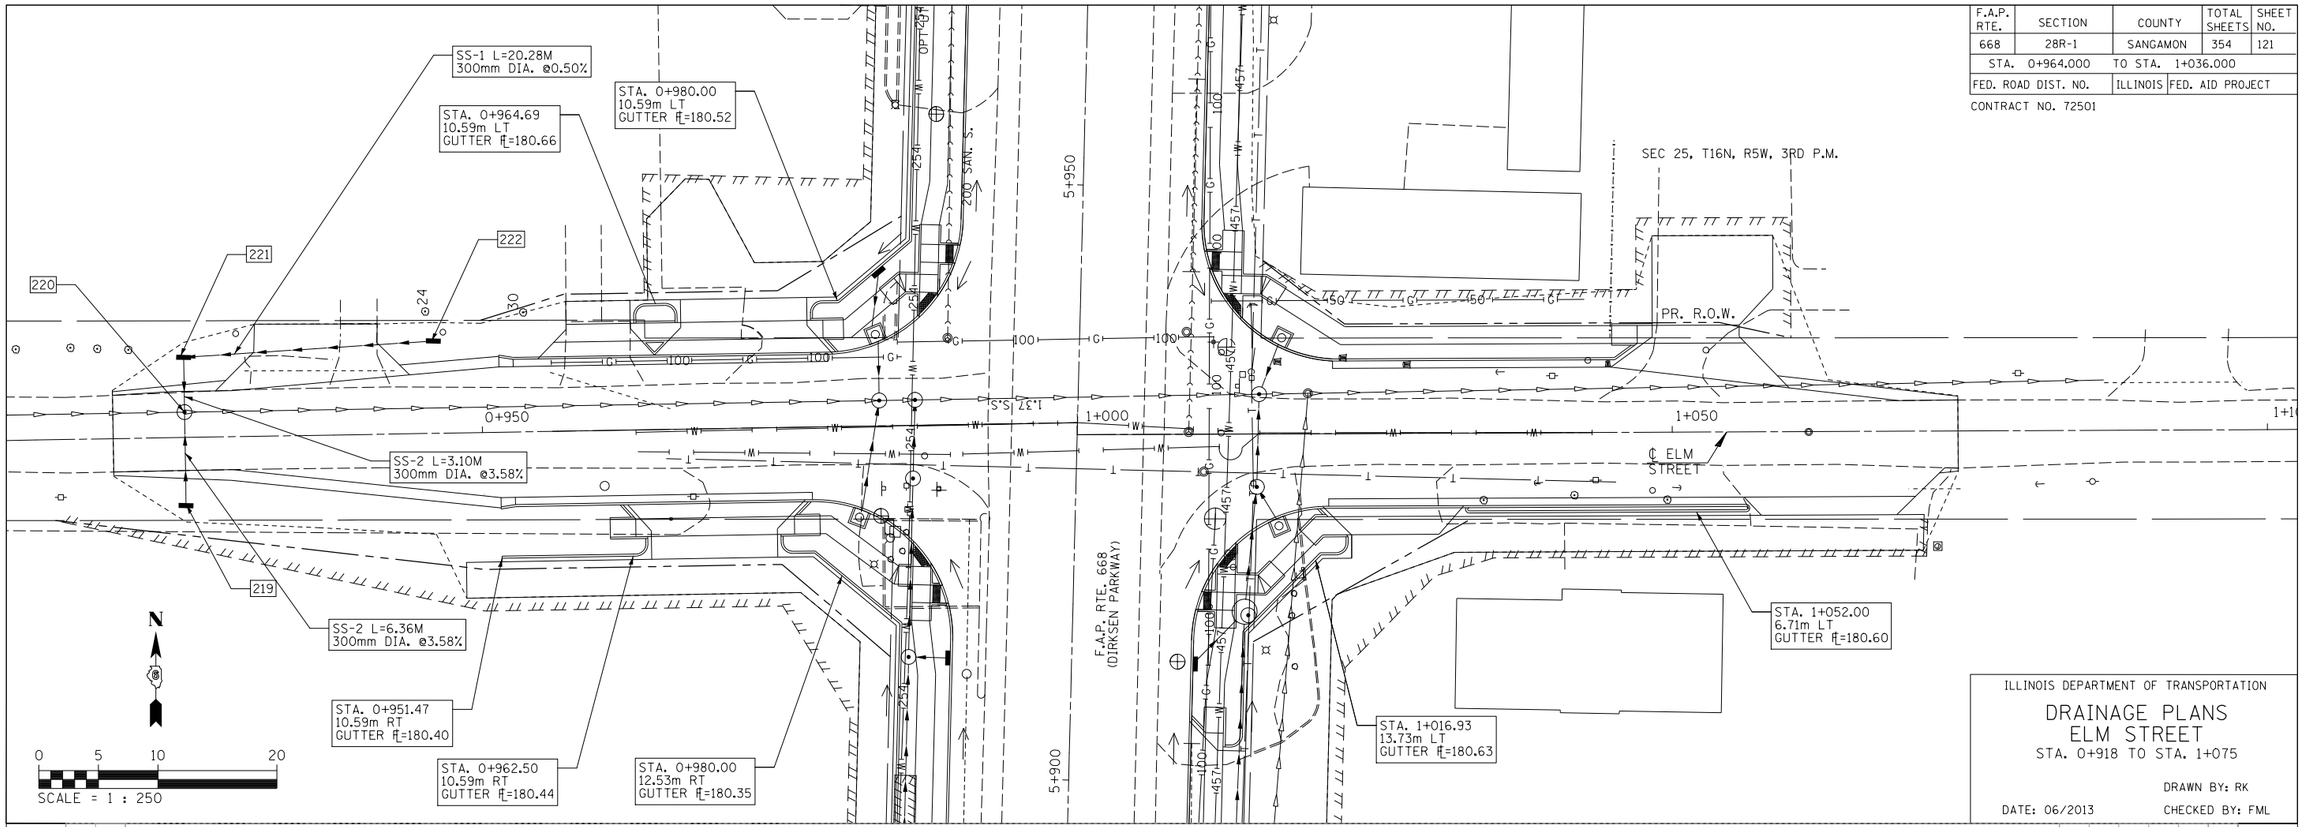

ILLINOIS DEPARTMENT OF TRANSPORTATION

DRAINAGE PLANS
ELM STREET
STA. 0+918 TO STA. 1+075

DRAWN BY: RK

DATE: 06/2013 CHECKED BY: FML

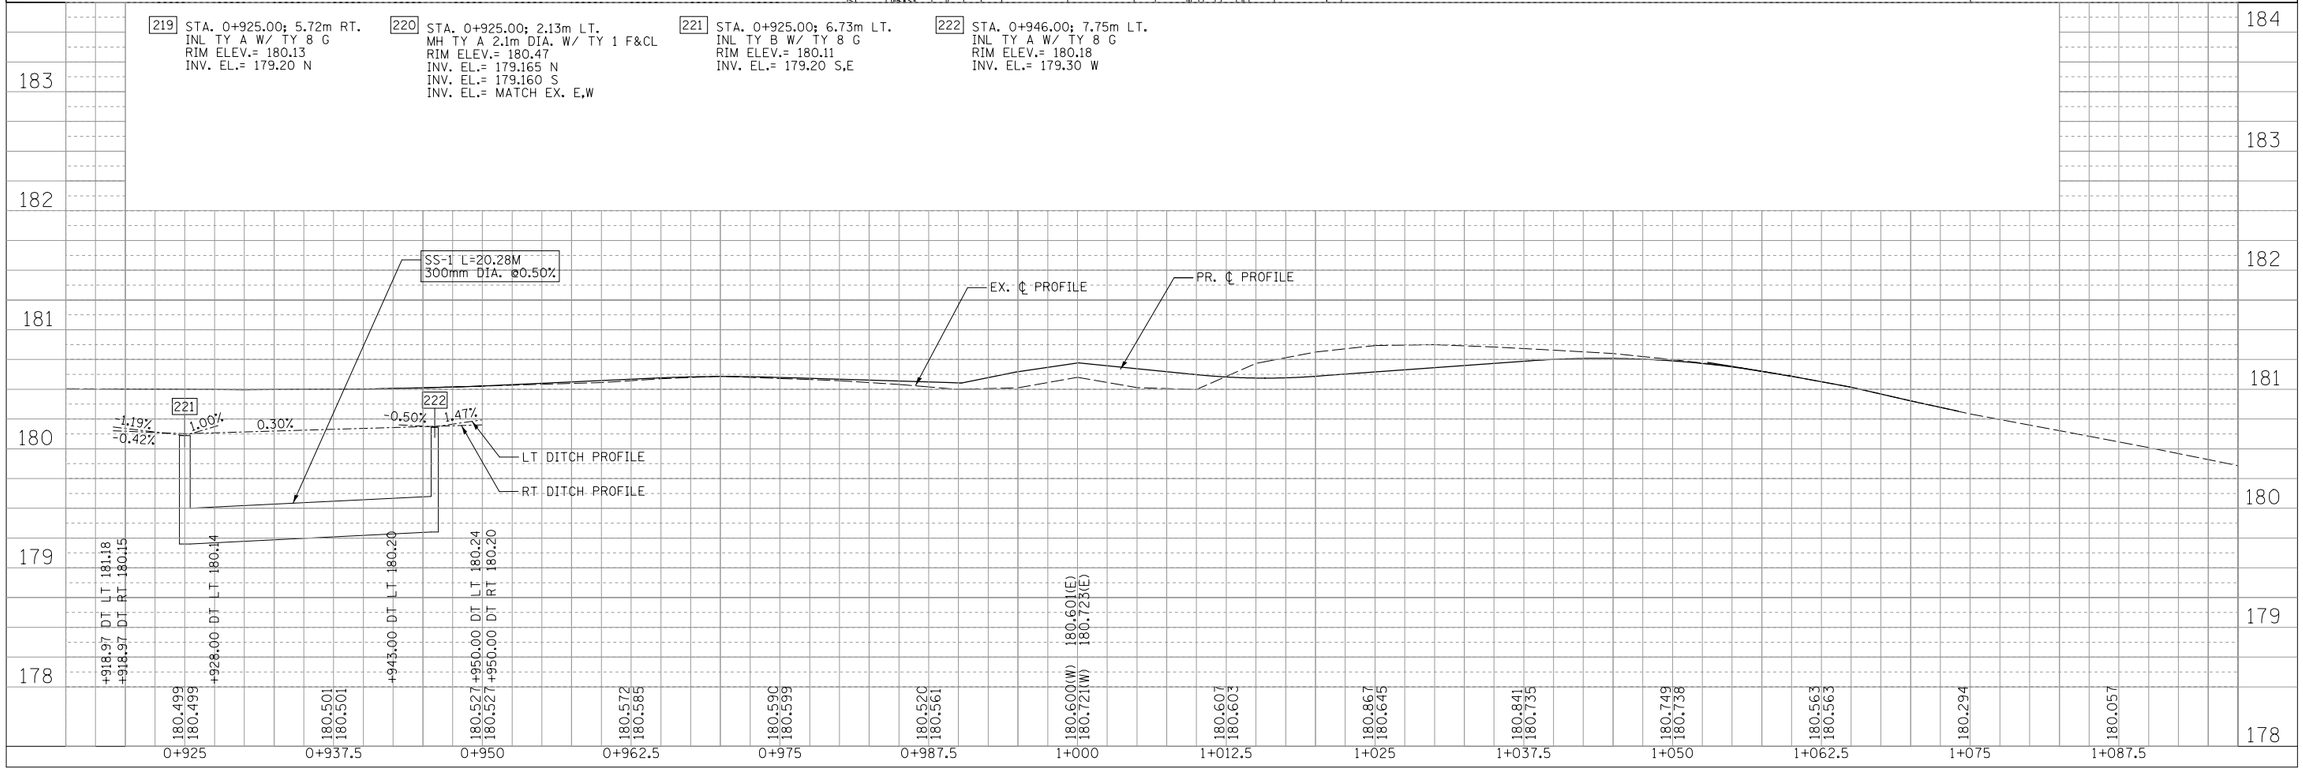

FINAL SURVEY		BY	DATE
NOTE BOOK	SURVEYED		
	PLOTTED		
	TEMPLATE		
	AREAS		
NO.	AREAS CHECKED		

ORIGINAL SURVEY		BY	DATE
NOTE BOOK	SURVEYED		
	PLOTTED		
	TEMPLATE		
	AREAS		
NO.	AREAS CHECKED		