FINAL SURVEY	BY	DATE
NOTE BOOK	SURVEYED	
NO.	PLOTTED	
	TEMPLATE	
	AREAS	
	AREAS CHECKED	

ORIGINAL SURVEY	BY	DATE
NOTE BOOK	SURVEYED	
NO.	PLOTTED	
	TEMPLATE	
	AREAS	
	AREAS CHECKED	

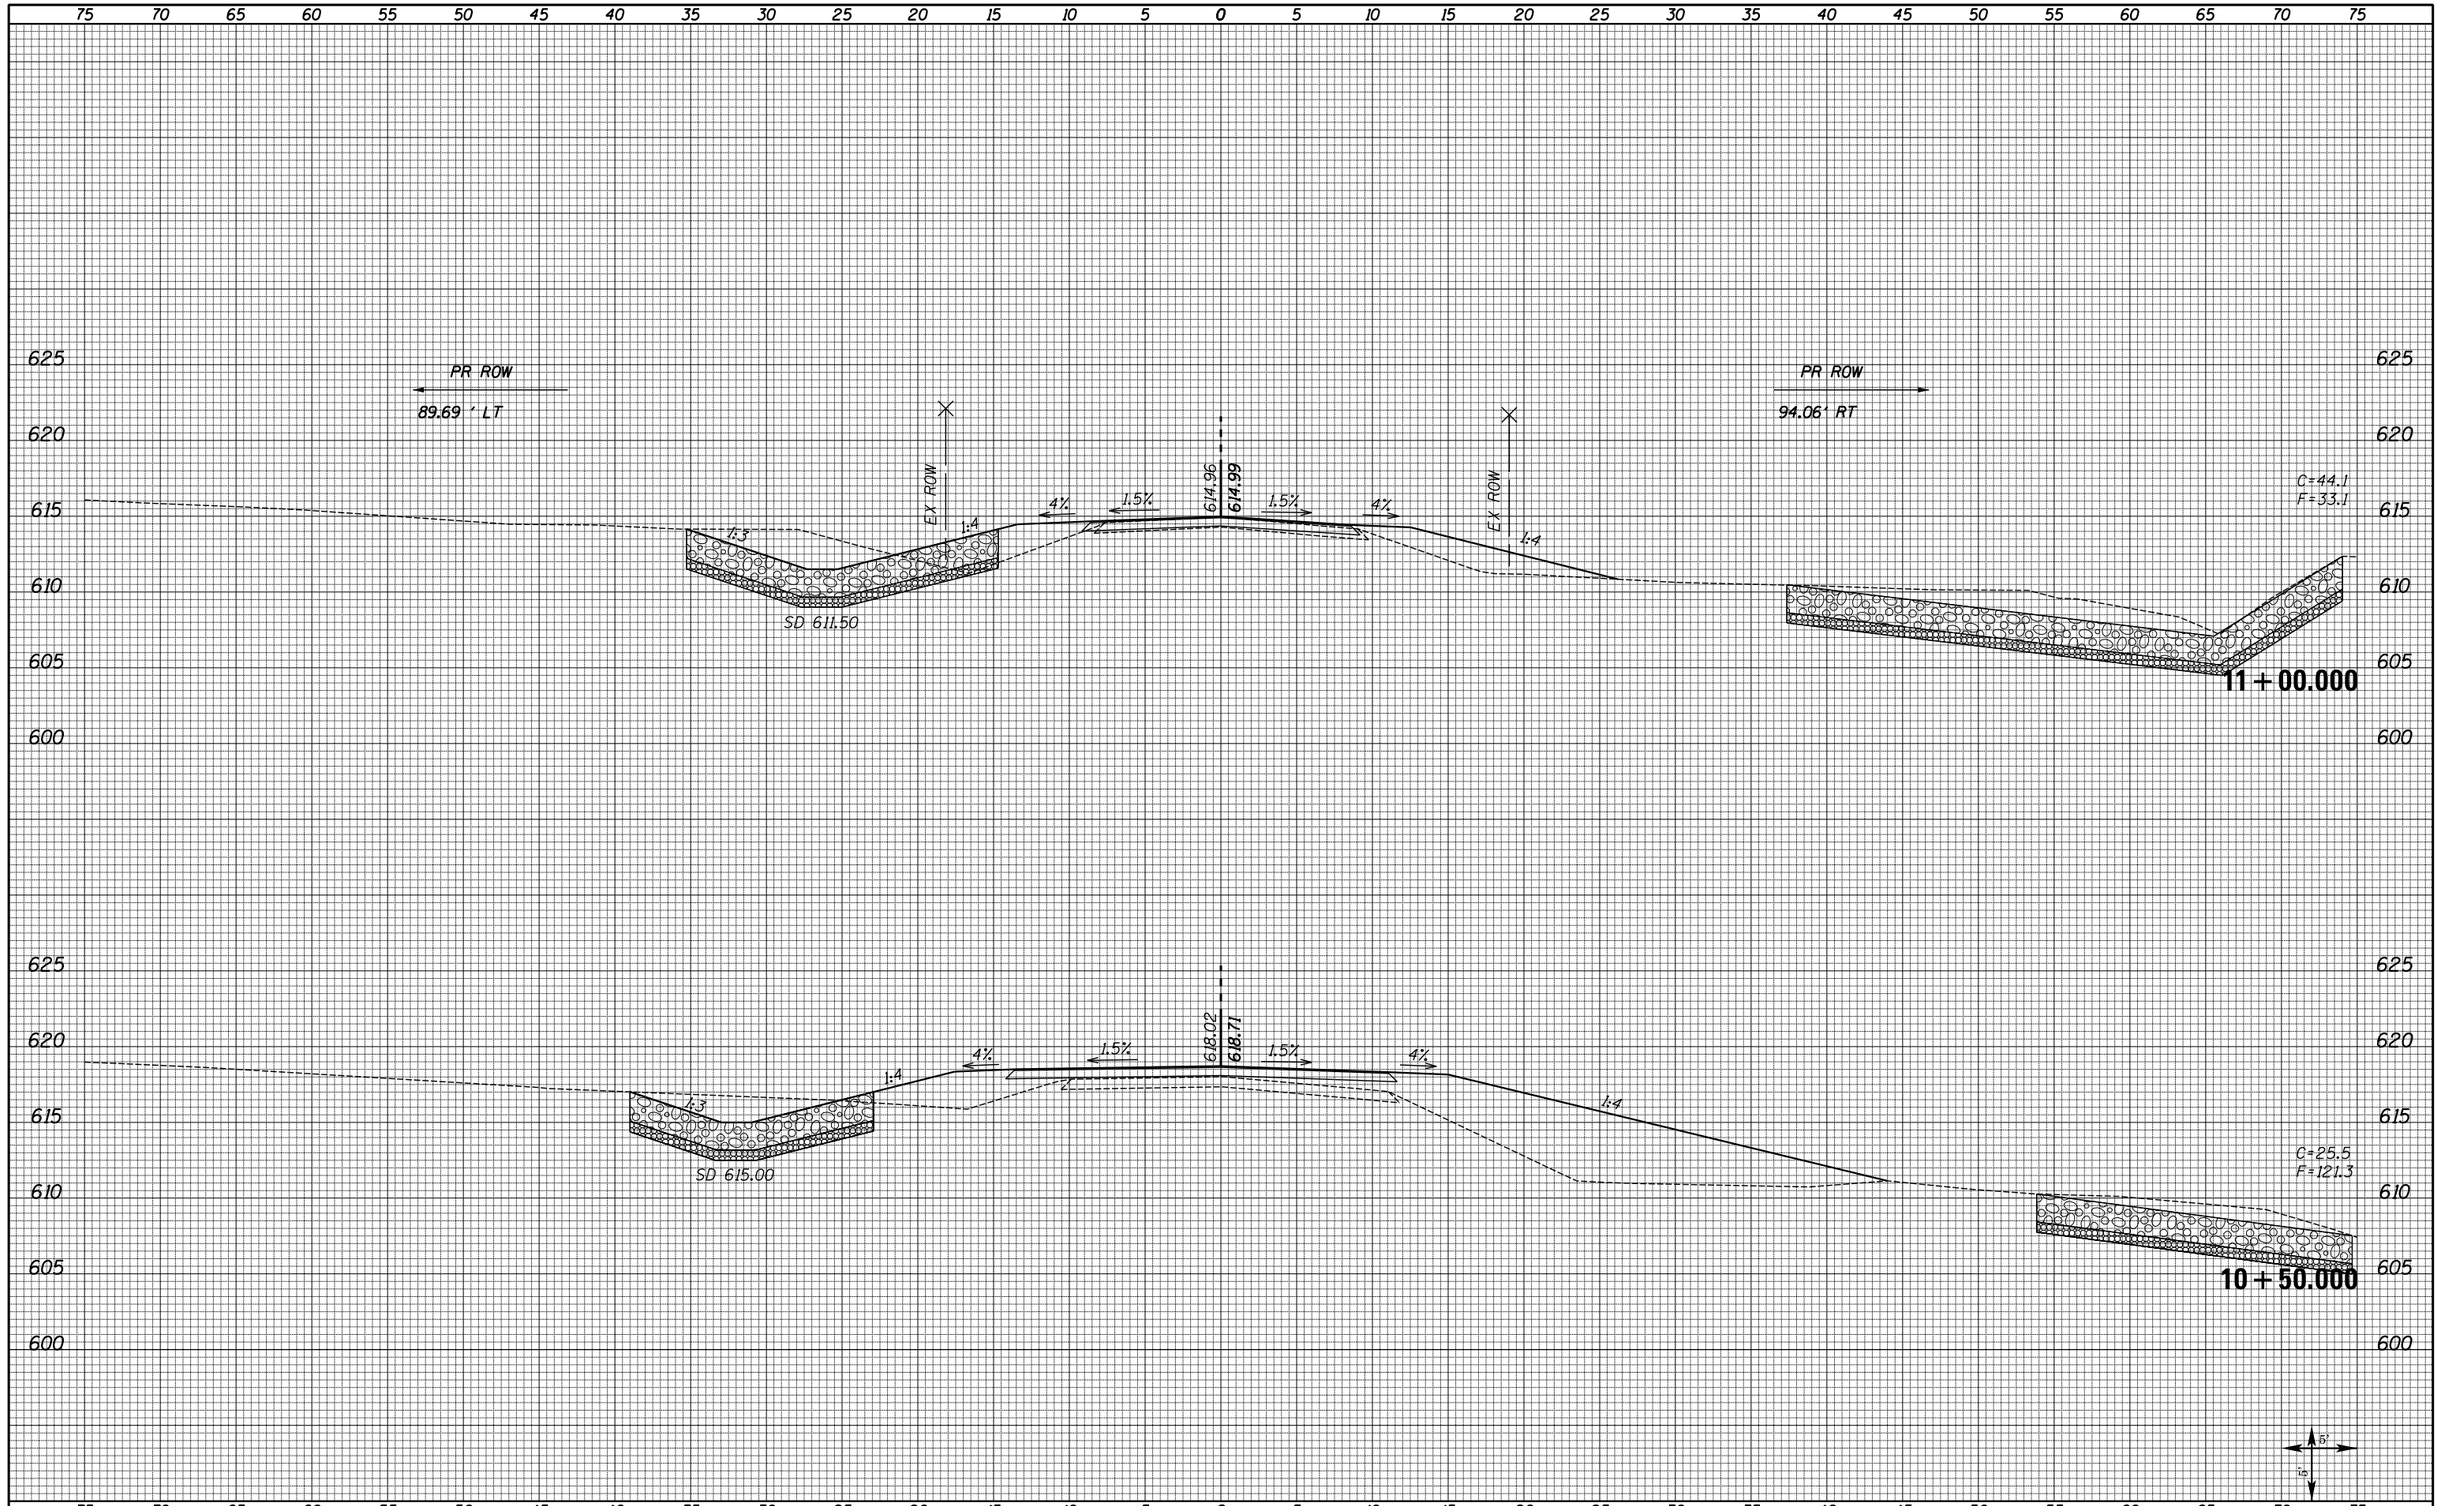

FILE NAME = XS_SHEETS SIDE 2350.dgn	USER NAME = natel	DESIGNED -	REVISED - -
		DRAWN -	REVISED - -
	PLOT SCALE = 10.0000 ' / in.	CHECKED -	REVISED - -
	PLOT DATE = 8/16/2013	DATE - -	REVISED - -

STATE OF ILLINOIS
DEPARTMENT OF TRANSPORTATION

TR 48 (2350 N)
CROSS SECTIONS

SCALE: SHOWN | SHEET NO. 1 OF 2 SHEETS | STA. 10+50.000 | STA. 11+00.000

F.A.S RTE.	SECTION	COUNTY	TOTAL SHEETS	SHEET NO.
1597	14 (W, RS-7)	ADAMS/PIKE	152	149
		CONTRACT NO. 72781		
	ILLINOIS FED. AID PROJECT			