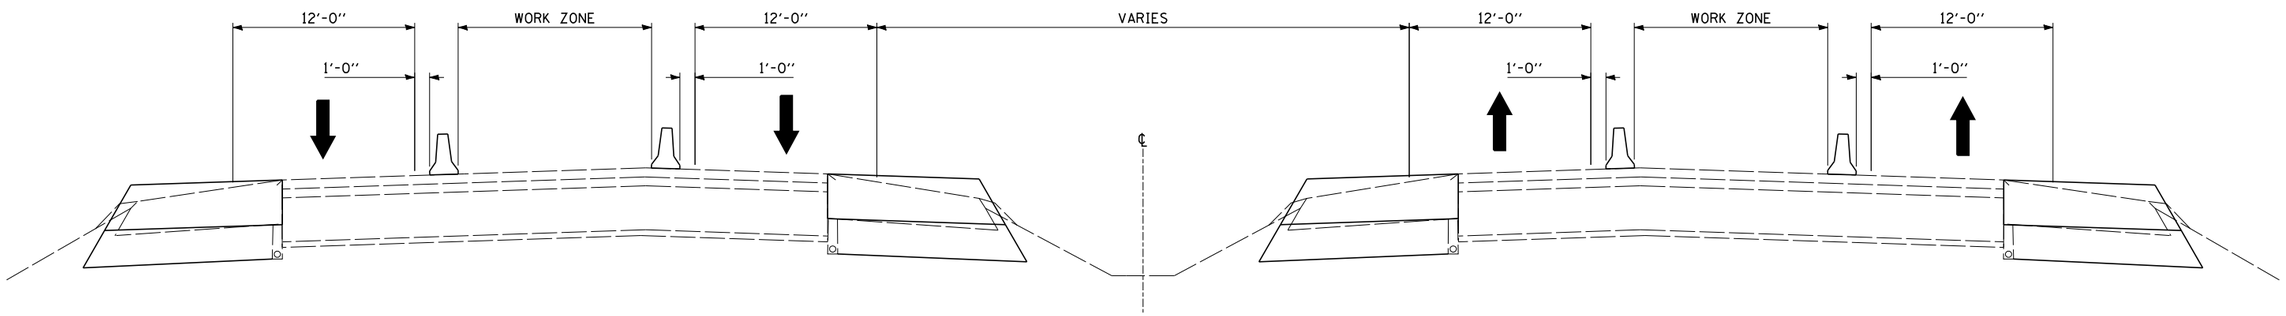

STAGE II TYPICAL SECTION

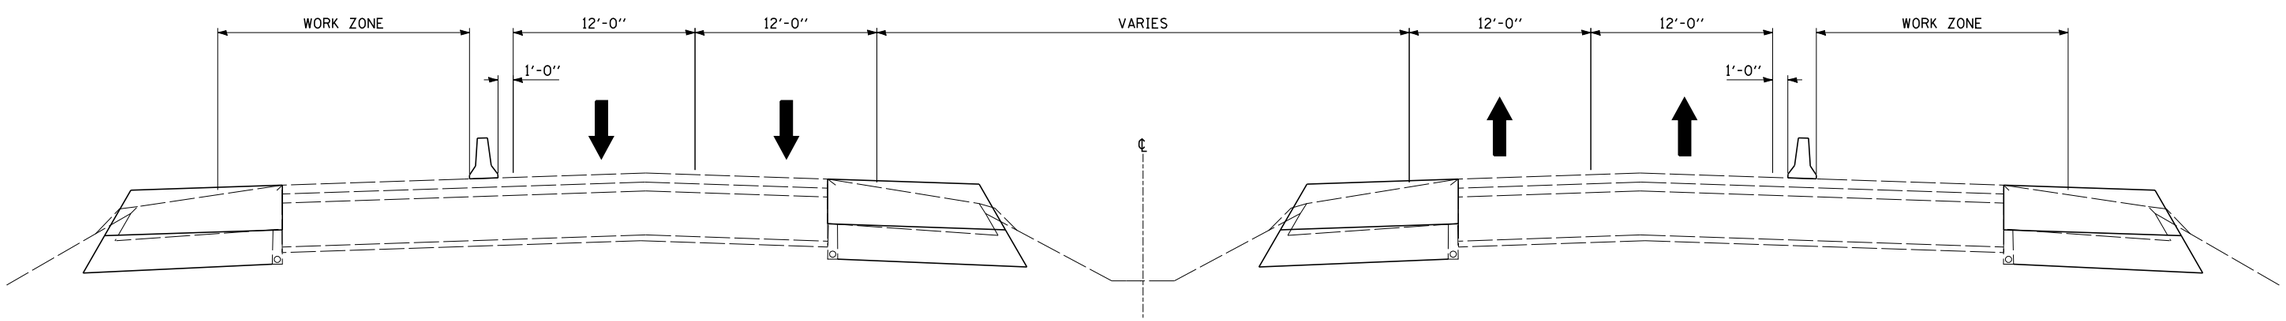

STAGE III TYPICAL SECTION

NOTE:
TYPICALS LOCATED BETWEEN STRUCTURES
(SEE PLANS)

FILE NAME = $FILEL$	USER NAME = $USER$	DESIGNED - MBH	REVISED -
		CHECKED - SJH	REVISED -
	PLOT SCALE = $SCALE$	DRAWN - MBH	REVISED -
	PLOT DATE = $DATE$	CHECKED - SJH	REVISED -

STATE OF ILLINOIS
DEPARTMENT OF TRANSPORTATION

STAGE CONSTRUCTION TYPICAL SECTIONS

SCALE: | SHEET NO. 2 OF 2 SHEETS | STA. TO STA.

F.A.I RTE.	SECTION	COUNTY	TOTAL SHEETS	SHEET NO.
64	82-3HB-1	ST. CLAIR	208	73
		CONTRACT NO. 76D22		

FED. ROAD DIST. NO. 8 | ILLINOIS | FED. AID PROJECT