SEE STANDARD 701321 FOR DETAILS NOT SHOWN ON THE PLANS.

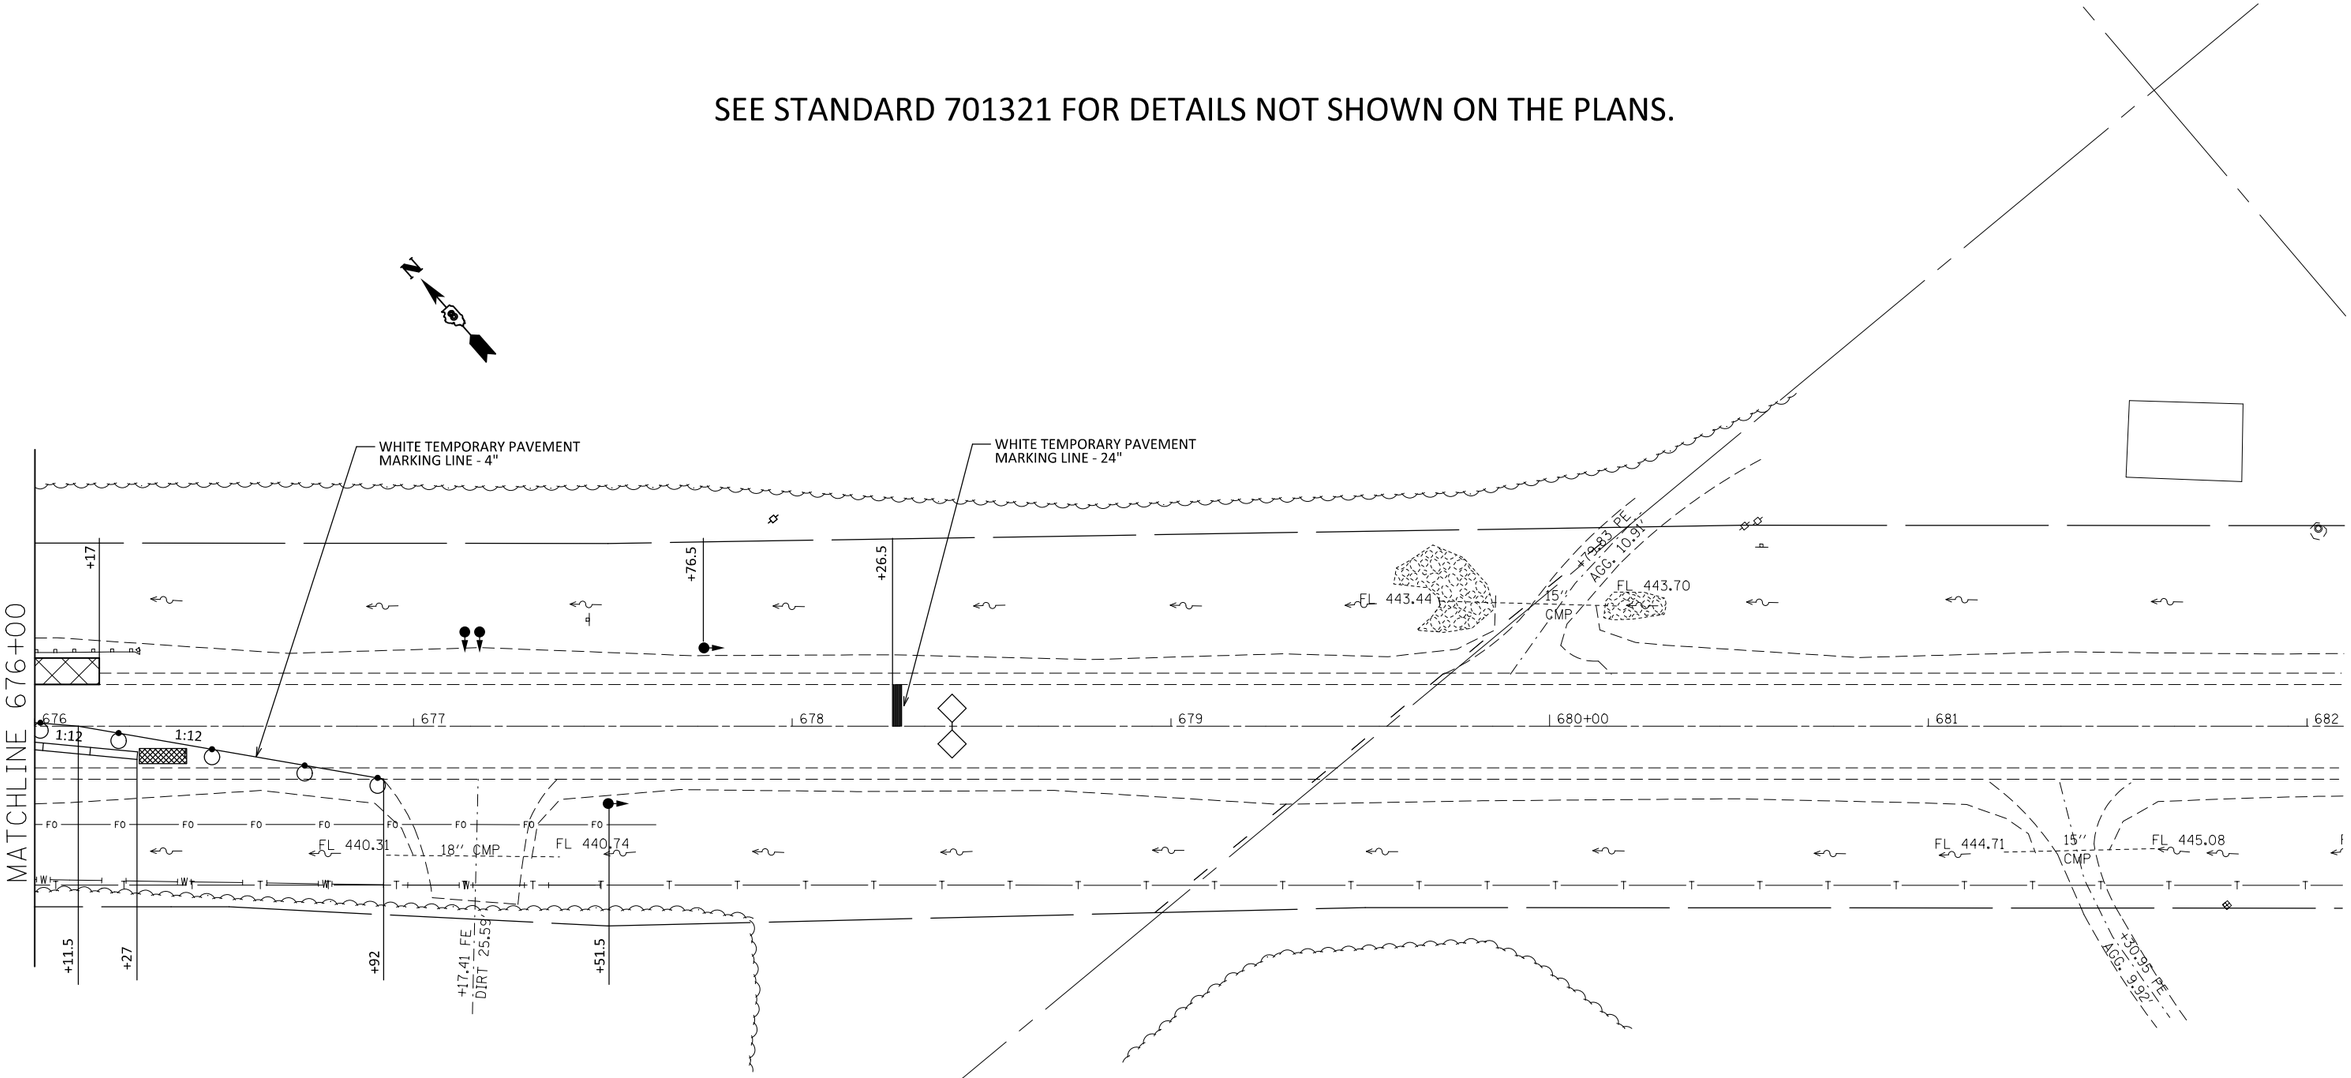

LEGEND

- WORK ZONE
- PROPOSED BASE COURSE WIDENING
- TEMPORARY CONCRETE BARRIER
- SIGNALIZED TWO-WAY TRAFFIC LANE
- IMPACT ATTENUATOR
- DRUM WITH STEADY BURNING LIGHT
- INDUCTION LOOP DETECTOR
- TEMPORARY BRIDGE TRAFFIC SIGNALS
- TYPE 3 BARRICADE

NOTES:

1. THE BOTTOM 6" OF THE TEMPORARY CONCRETE BARRIER SHALL BE PAINTED WITH TEMPORARY PAVEMENT MARKING "YELLOW". THE COST FOR THIS SHALL BE CONSIDERED AS INCLUDED IN THE COST OF TEMPORARY CONCRETE BARRIER.
2. THE CONTRACTOR WILL BE ALLOWED THE OPTION OF USING SAND MODULE IMPACT ATTENUATORS FOR THIS PROJECT. IF THE CONTRACTOR CHOOSES THIS OPTION THE CONFIGURATION SHOWN WILL BE USED.
3. THIS PROJECT WILL REQUIRE TEMPORARY RUMBLE STRIP.

FILE NAME = $FILE$	USER NAME = $USER$	DESIGNED -	REVISED -
		DRAWN -	REVISED -
	PLOT SCALE = $SCALE$	CHECKED -	REVISED -
	PLOT DATE = $DATE$	DATE -	REVISED -

STATE OF ILLINOIS
DEPARTMENT OF TRANSPORTATION

STAGE I CONSTRUCTION

SCALE: 20:1 | SHEET NO. 3 OF 5 SHEETS | STA. | TO STA.

F.A.P RTE.	SECTION	COUNTY	TOTAL SHEETS	SHEET NO.
103	23BR-1	ST. CLAIR	38	13
		CONTRACT NO. 76E21		
FED. ROAD DIST. NO.	ILLINOIS	FED. AID PROJECT		