MATCH LINE STA. 917+00

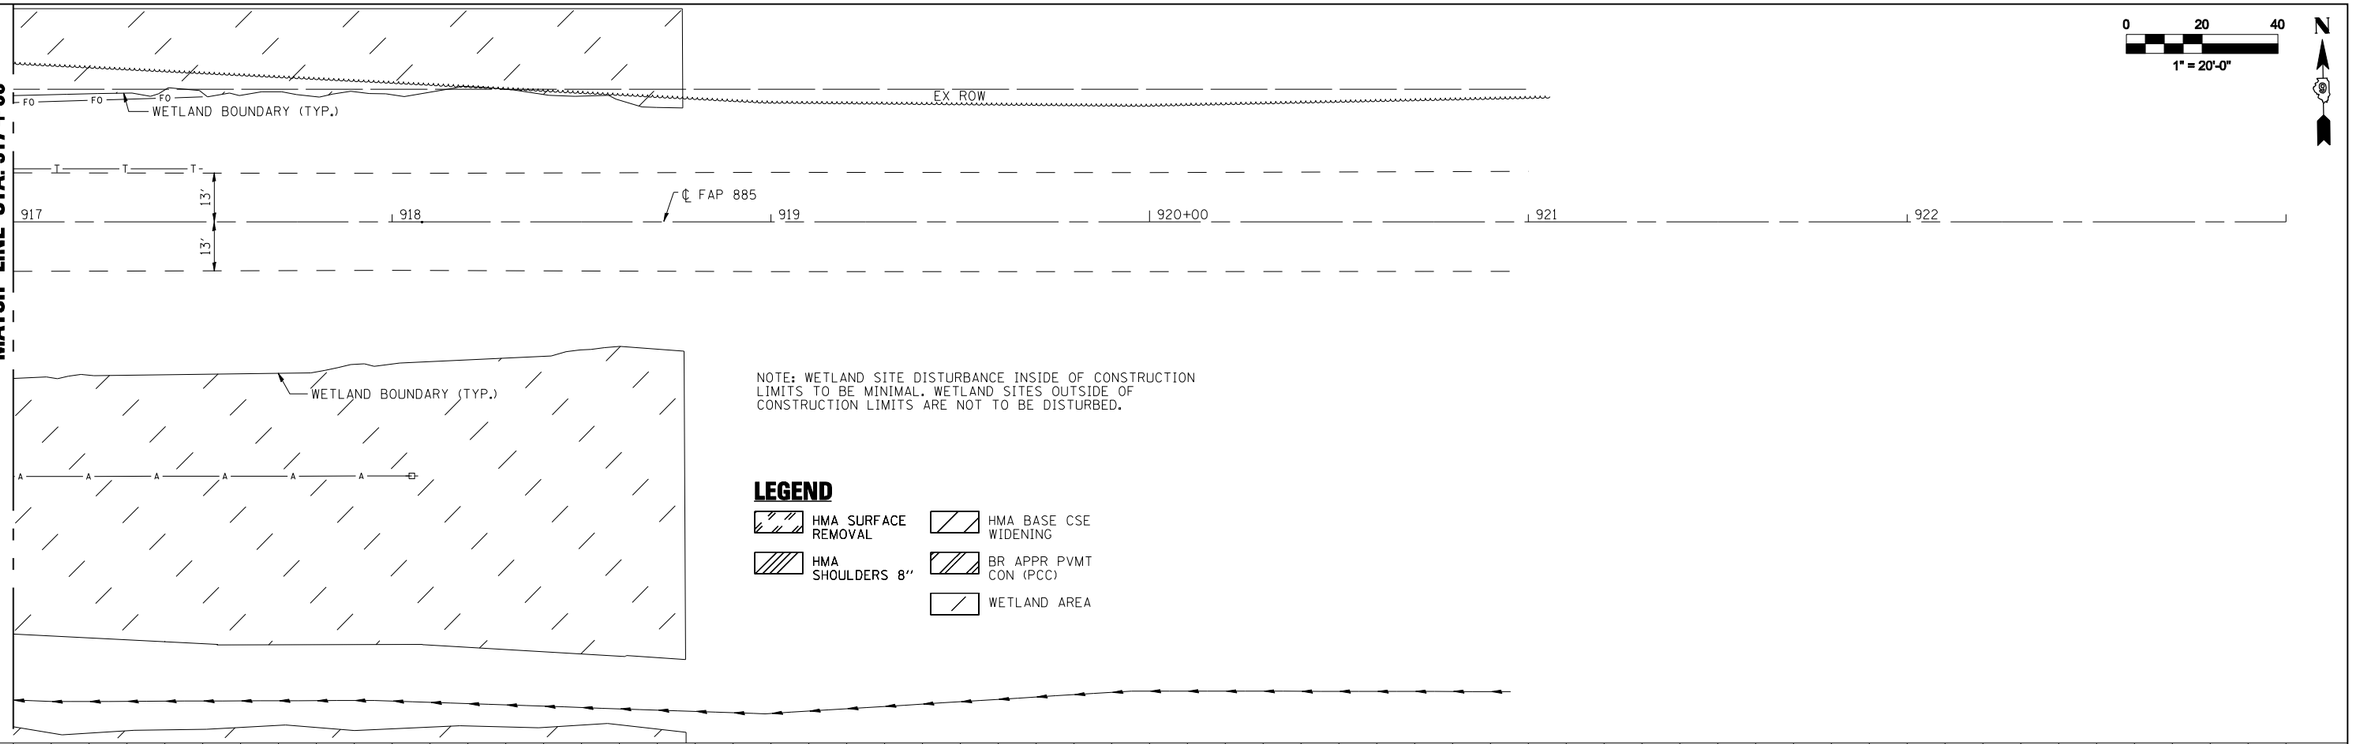

PLAN

DATE	BY	
		SURVEYED
		PLOTTED
		ALIGNMENT CHECKED
		R.T. OF WAY CHECKED
		CADD FILE NAME
		NOTE BOOK
		NO.

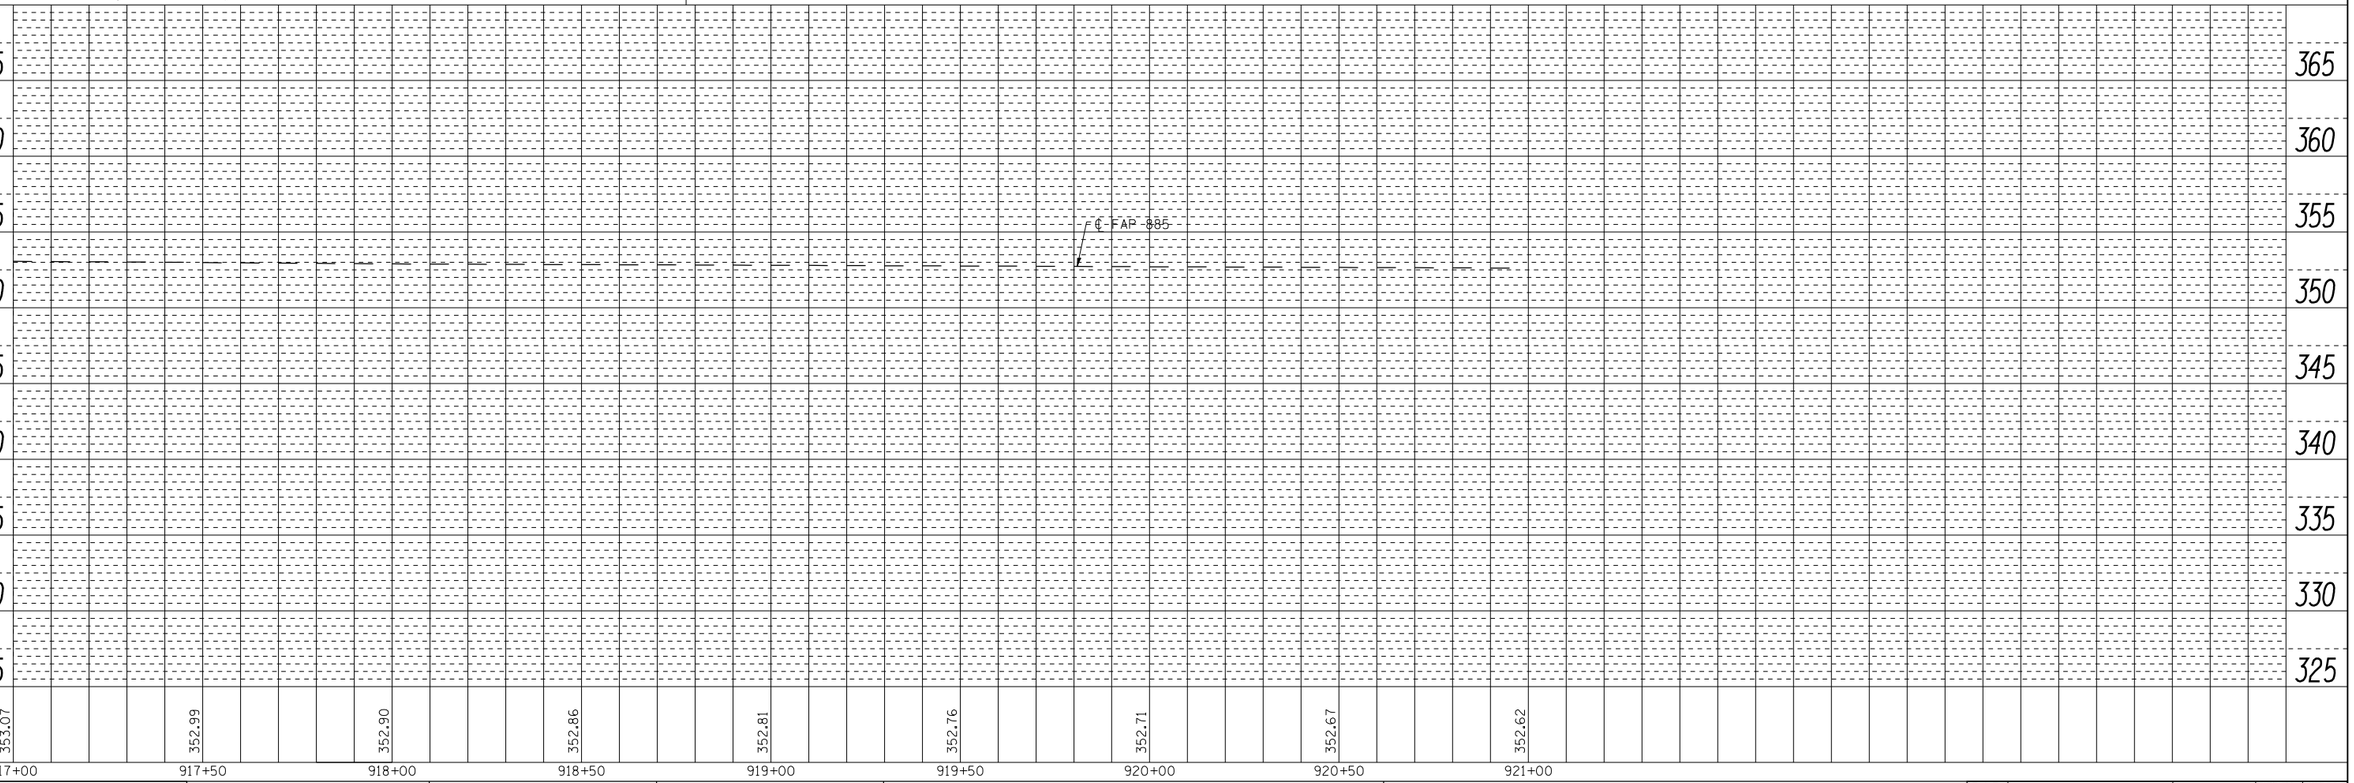

PROFILE

DATE	BY	
		SURVEYED
		PLOTTED
		CROSS CHECKED
		B.M. NOTED
		STRUCTURE NOTATNS CHKD
		NOTE BOOK
		NO.

PRINT DRIVER = DO_EWP36.PIL
PRINT SETTINGS = ESCA.PMP
PLOT NAME = P:\78230\dgn\78230-sht-plan-prof01.dgn

ESCA CONSULTANTS, INC.
ENVIL & STRUCTURAL ENGINEERS

USER NAME = has	DESIGNED - JMS	REVISED -
ESCA PROJECT NO. 988.07	DRAWN - RJT/HAS	REVISED -
SCALES: (HORIZ) 1"=20' (VERT) 1"=5'	CHECKED - RDP	REVISED -
PLOT DATE = 8/2/2013 11:31:21 AM	DATE - 03/13	REVISED -

STATE OF ILLINOIS
DEPARTMENT OF TRANSPORTATION

FAP 885 (IL 146) PLAN & PROFILE

SCALE: AS SHOWN | SHEET NO. 3 OF 3 SHEETS | STA. 917+00 | TO STA. 921+00

F.A.P. RTE.	SECTION	COUNTY	TOTAL SHEETS	SHEET NO.
885	112B-1	POPE	56	16
		CONTRACT NO. 78230		
FED. ROAD DIST. NO. 9	ILLINOIS	FED. AID PROJECT AID		