LEGEND

- SEEDING CLASS 2A AND EROSION CONTROL BLANKET
- PERIMETER EROSION BARRIER
- STONE RIPRAP CLASS A5
- WETLAND AREA

N

20 0 20 40
SCALE

STATIONS AND OFFSETS SHOWN ARE TO THE CONSTRUCTION LIMITS. THE PERIMETER EROSION BARRIER WILL BE PLACED 1'-0" OUTSIDE THE CONSTRUCTION LIMITS. THE SEEDING CLASS 2A AND EROSION CONTROL BLANKET WILL BE PLACED TO THE LIMITS OF THE PERIMETER EROSION BARRIER.

WETLAND SITE DISTURBANCE INSIDE OF CONSTRUCTION LIMITS TO BE MINIMAL. WETLAND SITES OUTSIDE OF CONSTRUCTION LIMTS ARE NOT TO BE DISTURBED.

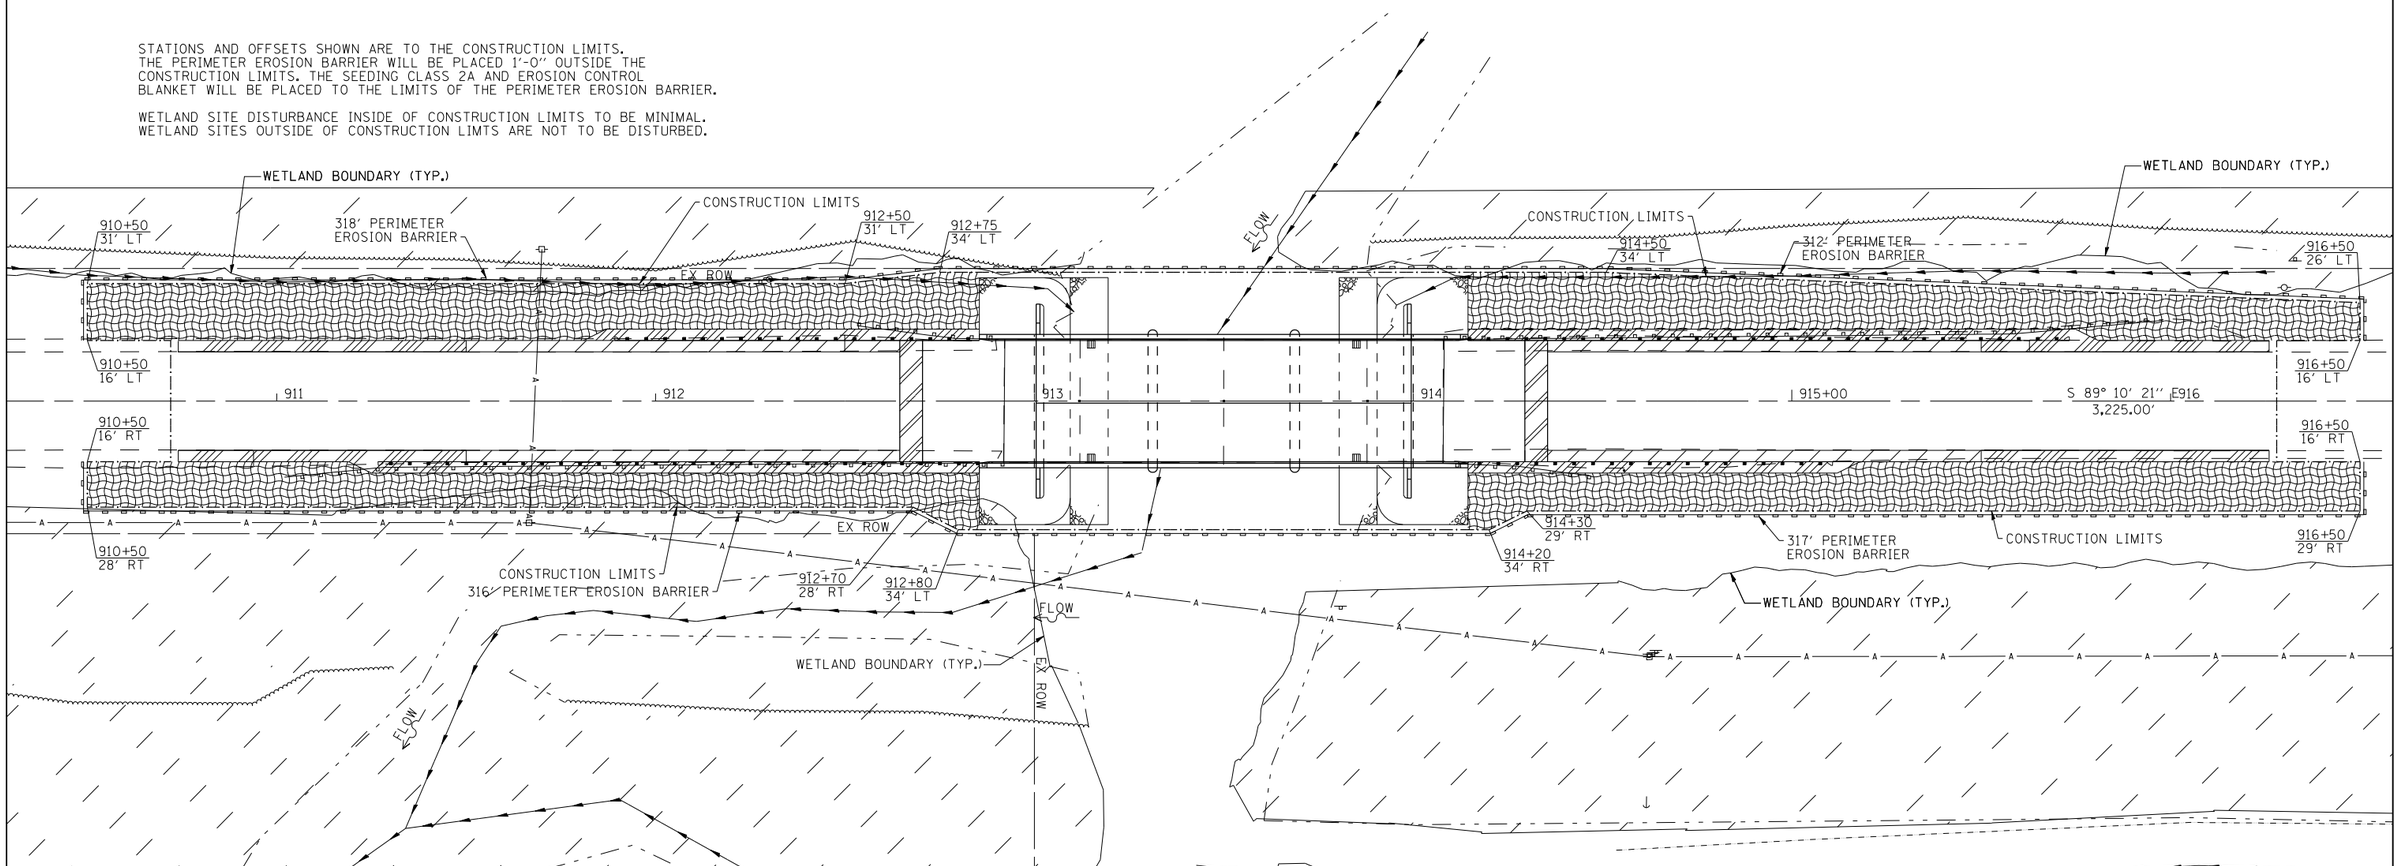

USER NAME = has	DESIGNED - JMS	REVISED -	
ESCA PROJECT NO. 988.12	DRAWN - HAS	REVISED -	
PLOT SCALE = 0.1667 ' / IN.	CHECKED - RDP	REVISED -	
PLOT DATE = 8/2/2013 11:32:46 AM	DATE - 03/13	REVISED -	

ESCA CONSULTANTS, INC.
CIVIL & STRUCTURAL ENGINEERS

STATE OF ILLINOIS
DEPARTMENT OF TRANSPORTATION

EROSION CONTROL PLAN

SCALE: 1"=30'-0" | SHEET NO. 1 OF 1 SHEETS | STA. 910+50 TO STA. 916+50

F.A.P. RTE.	SECTION	COUNTY	TOTAL SHEETS	SHEET NO.
885	112B-1	POPE	56	19
		CONTRACT NO. 78230		
FED. ROAD DIST. NO.	ILLINOIS	FED. AID PROJECT AID		

PRINT DRIVER = I:\PO_E.B.&cIL
NEW TABLE = DOT-IDEN&2.TBL
NEW FORMAT = D78230-sht-ero&Ill.dgn
FILE NAME =