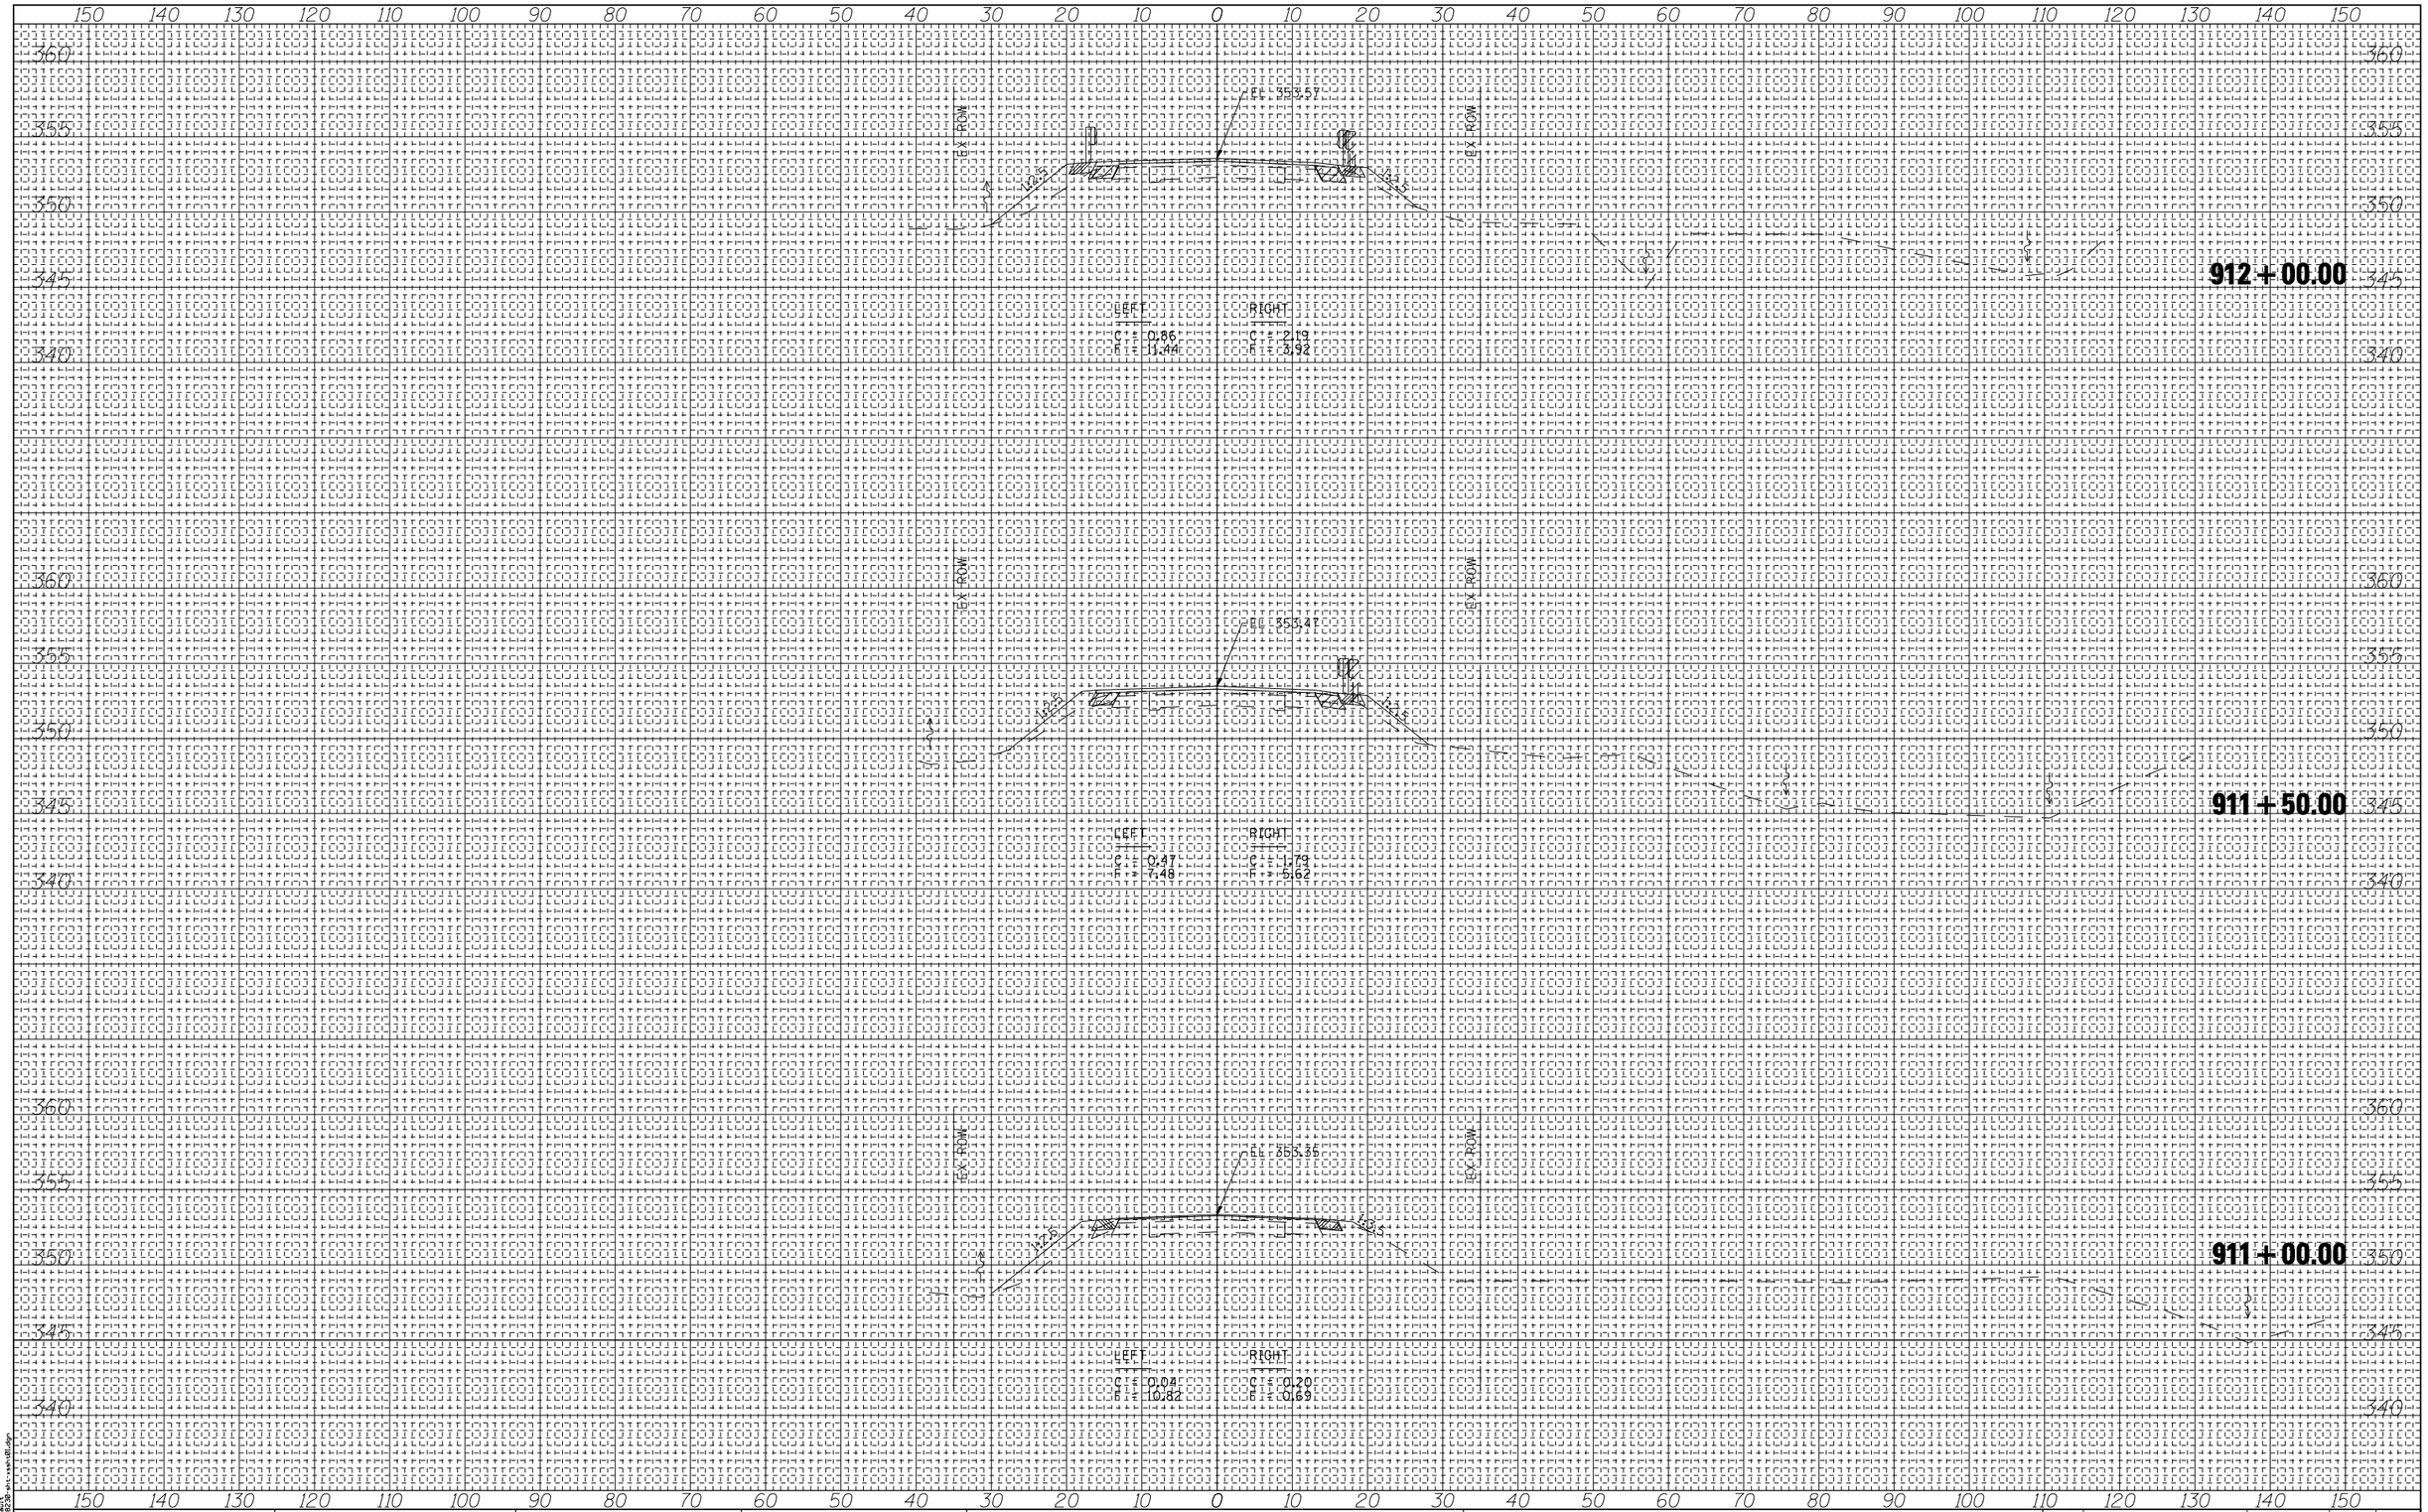

FINAL SURVEY

NO.	NOTE BOOK	BY	DATE
	SURVEYED		
	PLOTTED		
	TEMPLATE		
	AREAS		
	AREAS CHECKED		

ORIGINAL SURVEY

NO.	NOTE BOOK	BY	DATE
	SURVEYED		
	PLOTTED		
	TEMPLATE		
	AREAS		
	AREAS CHECKED		

PRINT DRIVER = DO_EBOOL
PRINT STYLE = DO_EBOOL
PLOT NAME = DW78230
FILE NAME = c:\projects\78230\dgn\78230_xsect.dgn

ESCA CONSULTANTS, INC.
CIVIL & STRUCTURAL ENGINEERS

USER NAME = has	DESIGNED - JMS	REVISED -
ESCA PROJECT NO. 988.07	DRAWN - RJT/HAS	REVISED -
SCALES: (HORIZ) 1"=20' (VERT) 1"=5'	CHECKED - RDP	REVISED -
PLOT DATE = 8/2/2013 11:49:13 AM	DATE - 03/13	REVISED -

STATE OF ILLINOIS
DEPARTMENT OF TRANSPORTATION

FAP 885 (IL 146) CROSS SECTIONS

SCALE: AS SHOWN | SHEET NO. 2 OF 5 SHEETS | STA. 911+00.00 TO STA. 912+00.00

F.A.P. RTE.	SECTION	COUNTY	TOTAL SHEETS	SHEET NO.
885	112B-1	POPE	56	53
		CONTRACT NO. 78230		
FED. ROAD DIST. NO. 9	ILLINOIS	FED. AID PROJECT AID		