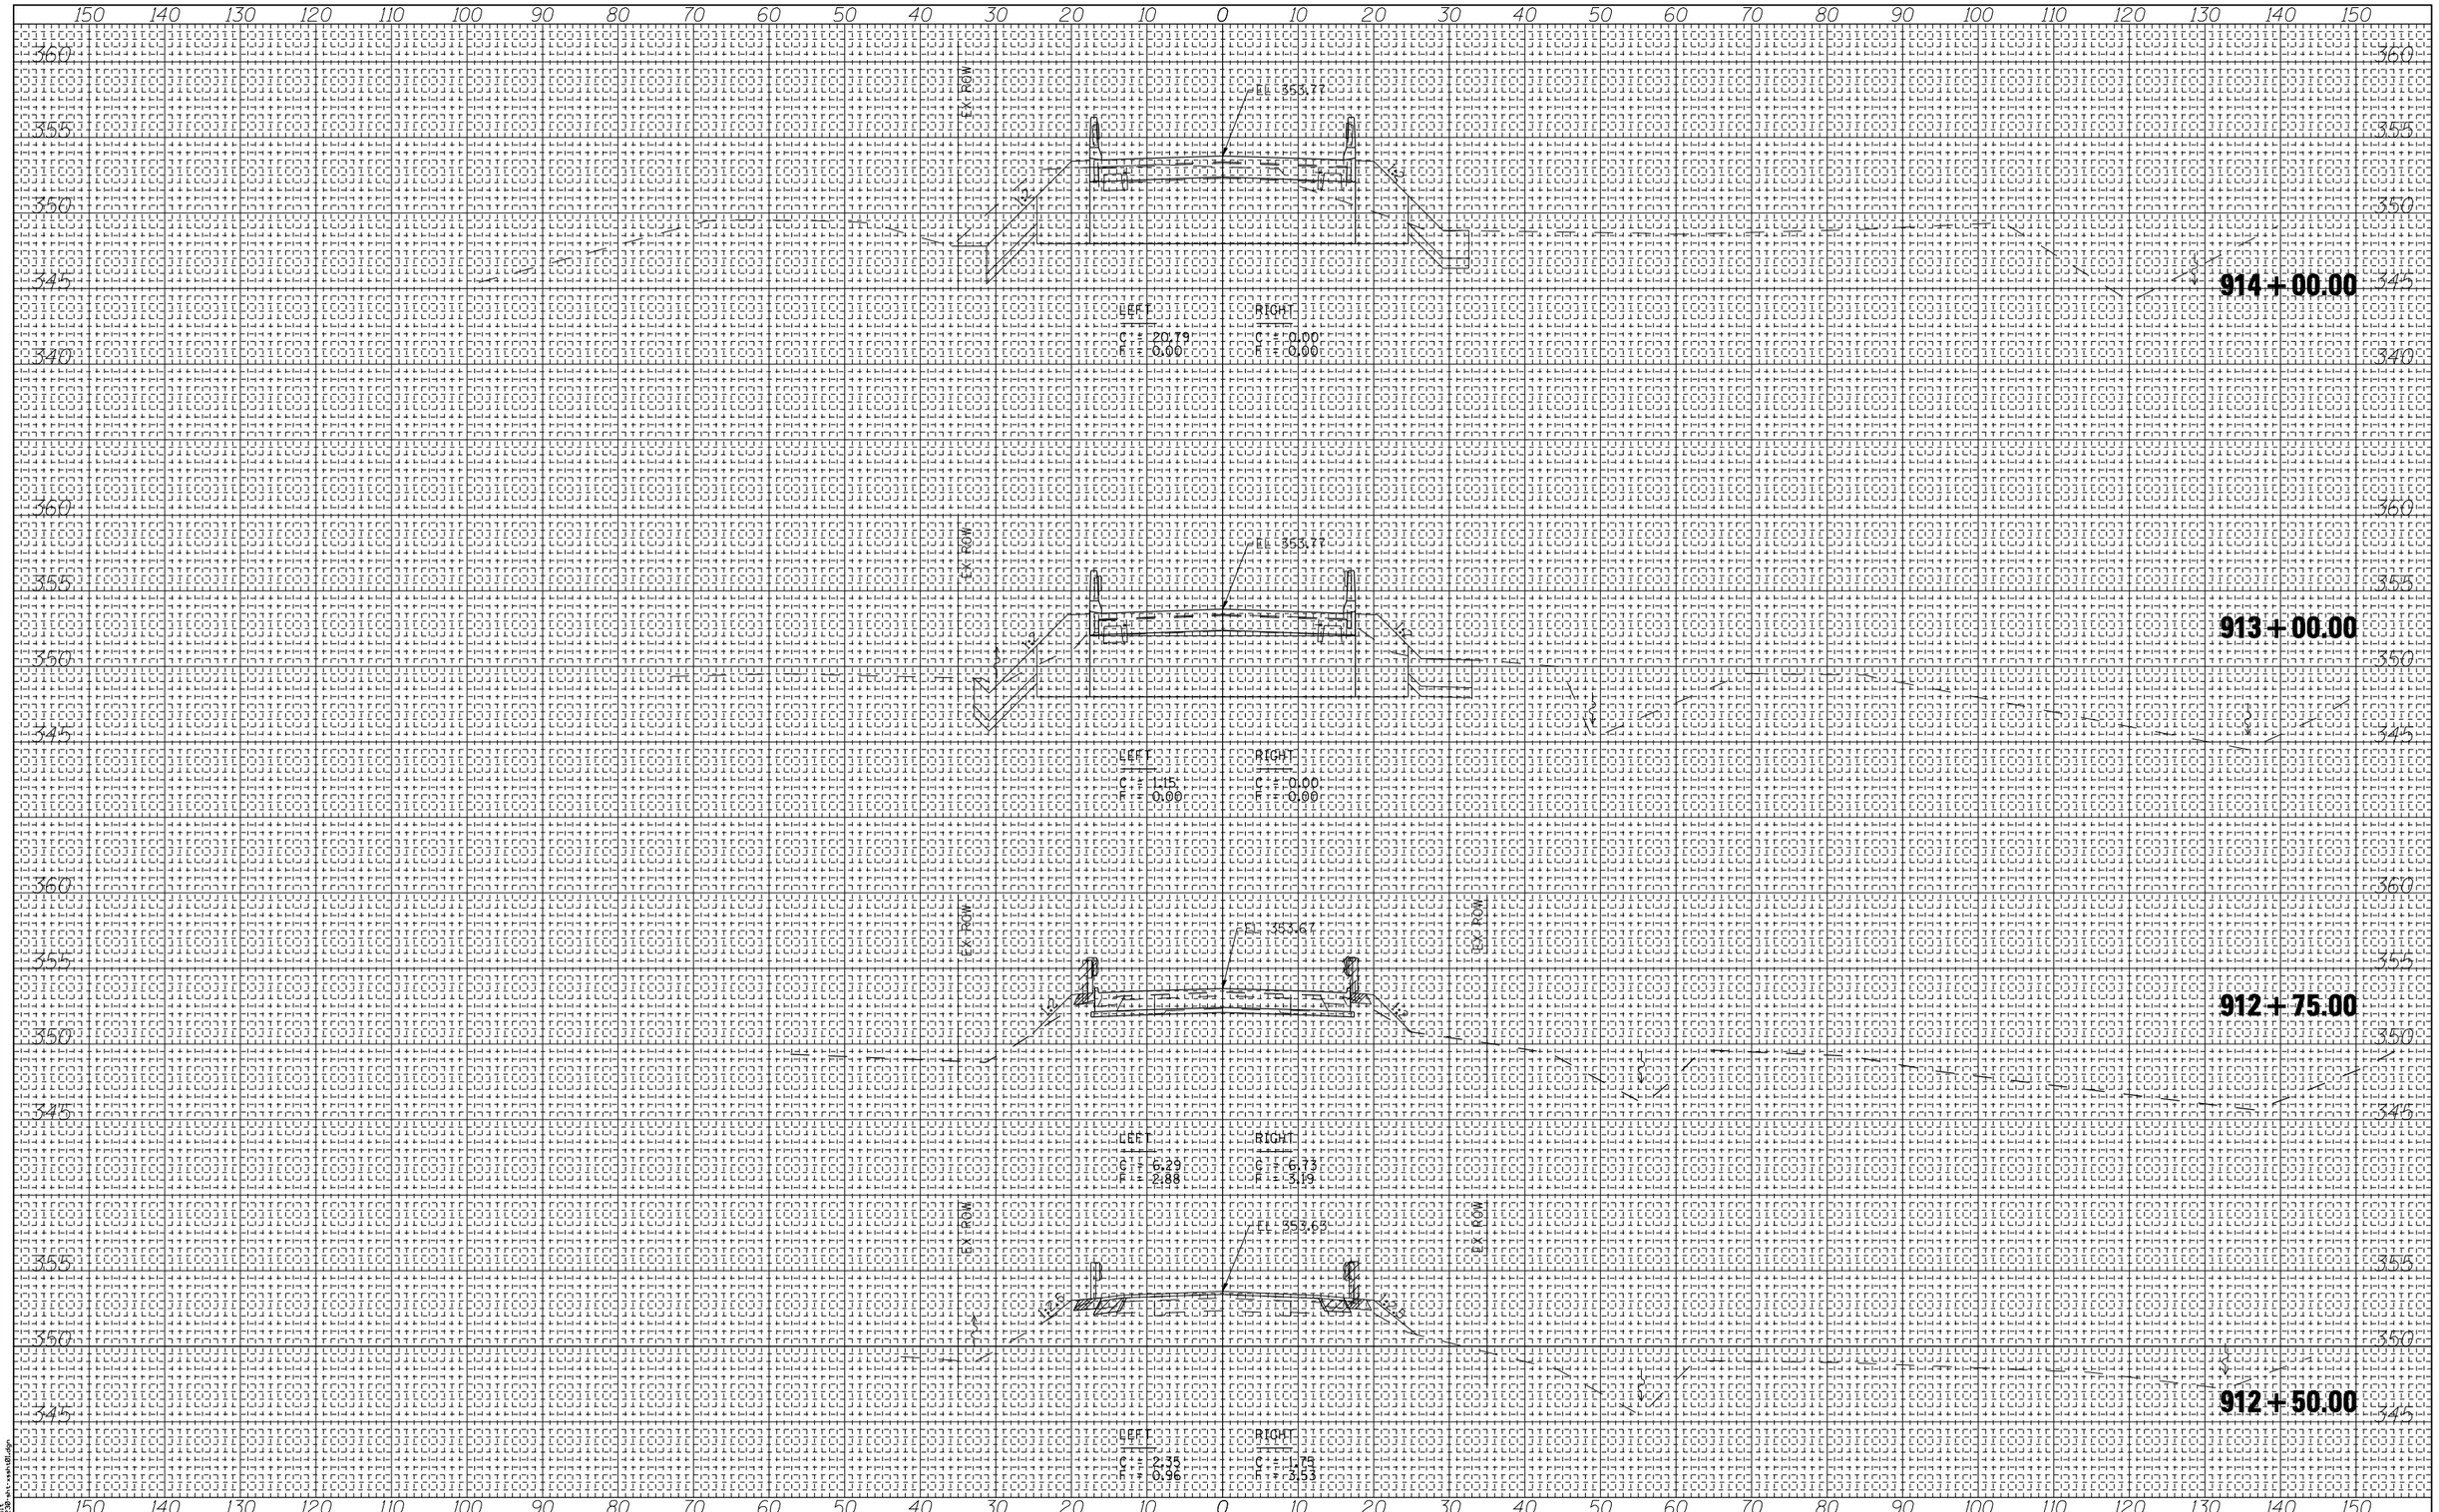

FINAL SURVEY	BY	DATE
NOTE BOOK	SURVEYED	
NO.	PLOTTED	
	TEMPLATE	
	AREAS	
	AREAS CHECKED	

ORIGINAL SURVEY	BY	DATE
NOTE BOOK	SURVEYED	
NO.	PLOTTED	
	TEMPLATE	
	AREAS	
	AREAS CHECKED	

PRIN. DRIVER = DOT_E-BOOK
PRIN. TEMPLATE = DOT_ROADWAY
FILE NAME = c:\projects\...\sht-xsshdt.dgn

ESCA CONSULTANTS, INC.
CIVIL & STRUCTURAL ENGINEERS

USER NAME = has	DESIGNED - JMS	REVISED -	
ESCA PROJECT NO. 988.07	DRAWN - RJT/HAS	REVISED -	
SCALES: (HORIZ) 1"=20' (VERT) 1"=5'	CHECKED - RDP	REVISED -	
PLOT DATE = 8/2/2013 11:49:32 AM	DATE - 03/13	REVISED -	

STATE OF ILLINOIS
DEPARTMENT OF TRANSPORTATION

FAP 885 (IL 146) CROSS SECTIONS

SCALE: AS SHOWN | SHEET NO. 3 OF 5 SHEETS | STA. 912+50.00 TO STA. 914+00.00

F.A.P. RTE.	SECTION	COUNTY	TOTAL SHEETS	SHEET NO.
885	112B-1	POPE	56	54
		CONTRACT NO. 78230		
FED. ROAD DIST. NO. 9	ILLINOIS	FED. AID PROJECT AID		