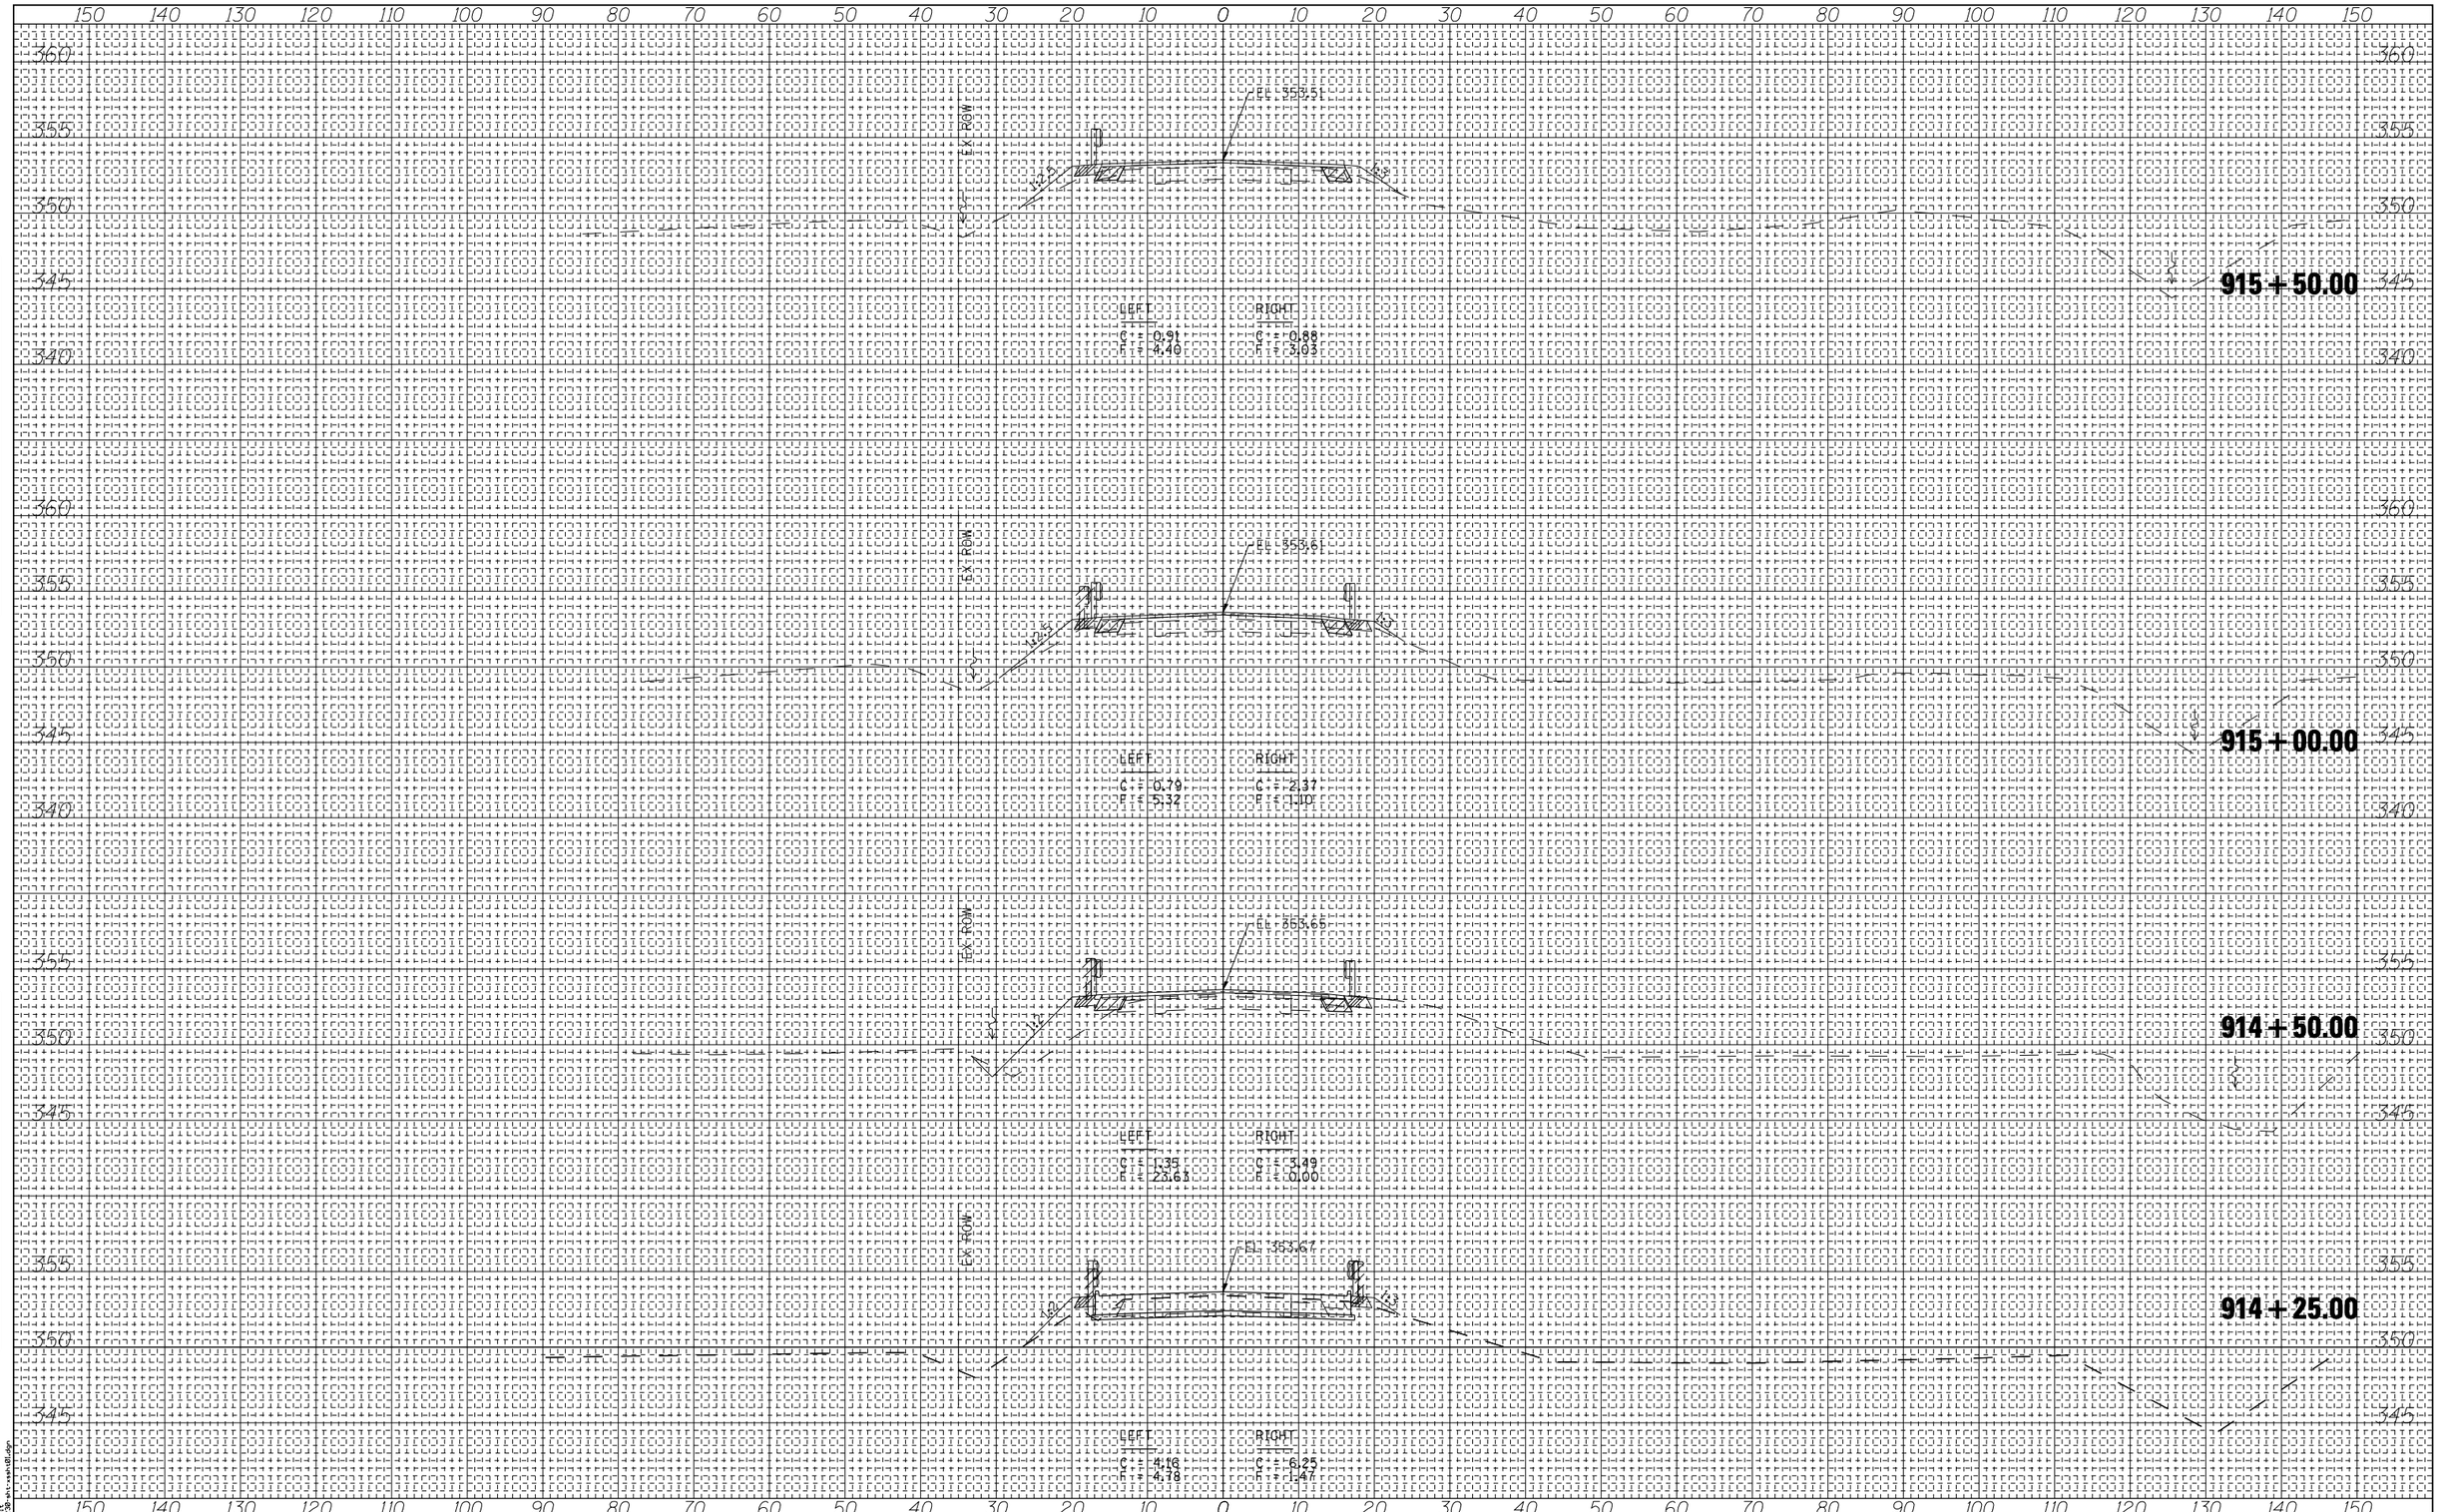

FINAL SURVEY	NOTE BOOK	NO.
SURVEYED		
PLOTTED		
TEMPLATE		
AREAS		
AREAS CHECKED		

BY	DATE

ORIGINAL SURVEY	NOTE BOOK	NO.
SURVEYED		
PLOTTED		
TEMPLATE		
AREAS		
AREAS CHECKED		

BY	DATE

PRINT DRIVER = DOT_E.B.PAL
PRINTER NAME = DOT_E.B.PAL
PAGE SIZE = D
FILE NAME = c:\projects\988.07\sht\xsh01.dgn

ESCA CONSULTANTS, INC.
ROAD & STRUCTURAL DIVISION

USER NAME = has	DESIGNED - JMS	REVISED -	
ESCA PROJECT NO. 988.07	DRAWN - RJT/HAS	REVISED -	
SCALES: (HORIZ) 1"=20' (VERT) 1"=5'	CHECKED - RDP	REVISED -	
PLOT DATE = 8/2/2013 11:49:51 AM	DATE - 03/13	REVISED -	

STATE OF ILLINOIS
DEPARTMENT OF TRANSPORTATION

FAP 885 (IL 146) CROSS SECTIONS

SCALE: AS SHOWN | SHEET NO. 4 OF 5 SHEETS | STA. 914+50.00 TO STA. 915+50.00

F.A.P. RTE.	SECTION	COUNTY	TOTAL SHEETS	SHEET NO.
885	112B-1	POPE	56	55
		CONTRACT NO. 78230		
FED. ROAD DIST. NO. 9	ILLINOIS	FED. AID PROJECT AID		