LEGEND:

- WORK AREA
- TEMPORARY PAVEMENT
- TEMPORARY CONCRETE BARRIER
- ARROW BOARD
- SIGN
- TYPE II BARRICADE OR DRUM WITH STEADY BURN MONODIRECTIONAL LIGHT
- DIRECTION INDICATOR BARRICADE WITH STEADY BURN MONODIRECTIONAL LIGHT
- TYPE III BARRICADE
- IMPACT ATTENUATORS, TEMPORARY (NON-REDIRECTIVE), TEST LEVEL 3
- DIRECTION OF TRAFFIC

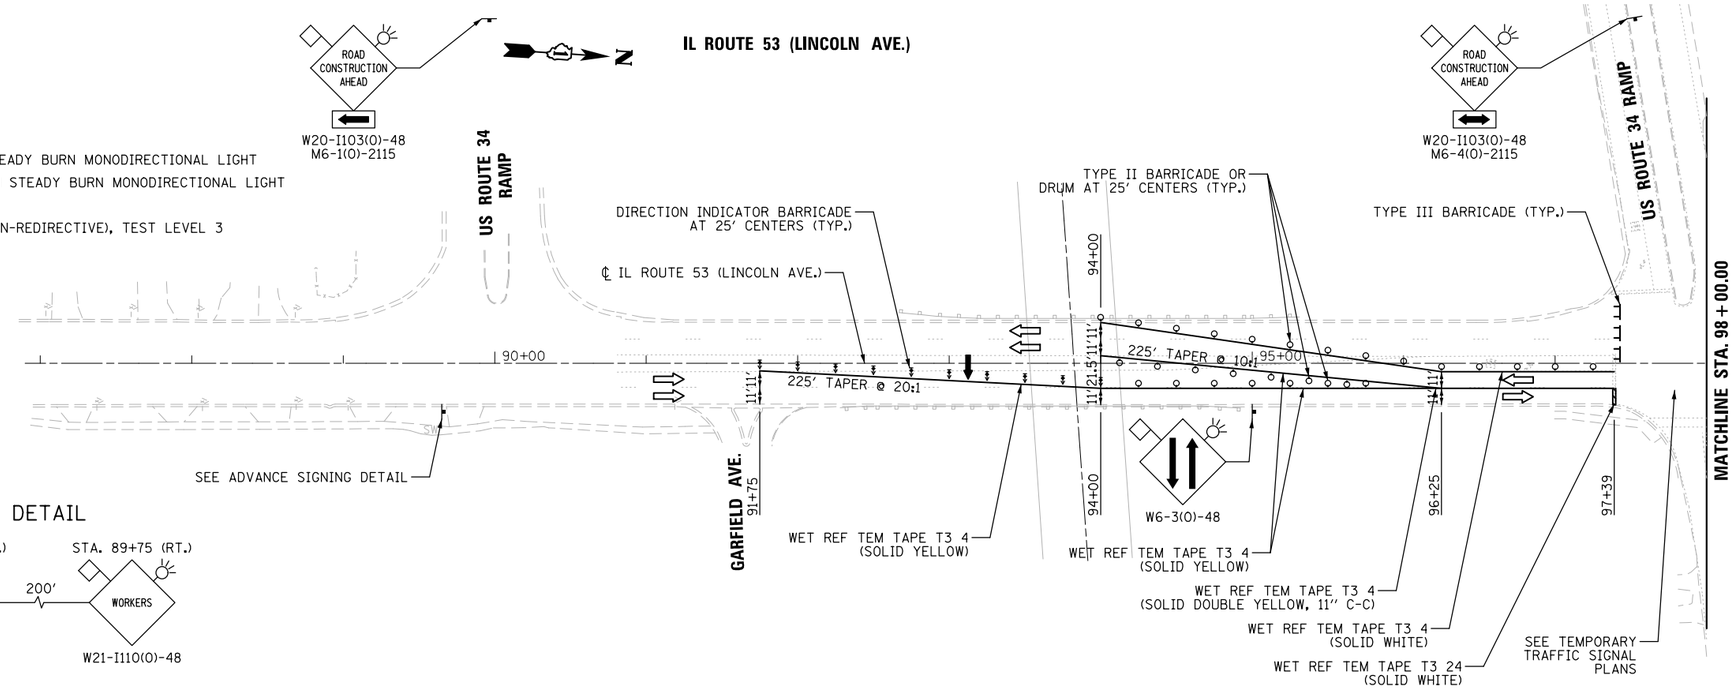

ADVANCE SIGNING DETAIL

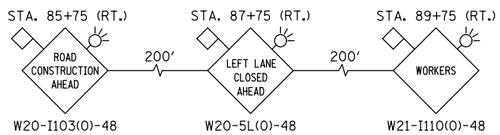

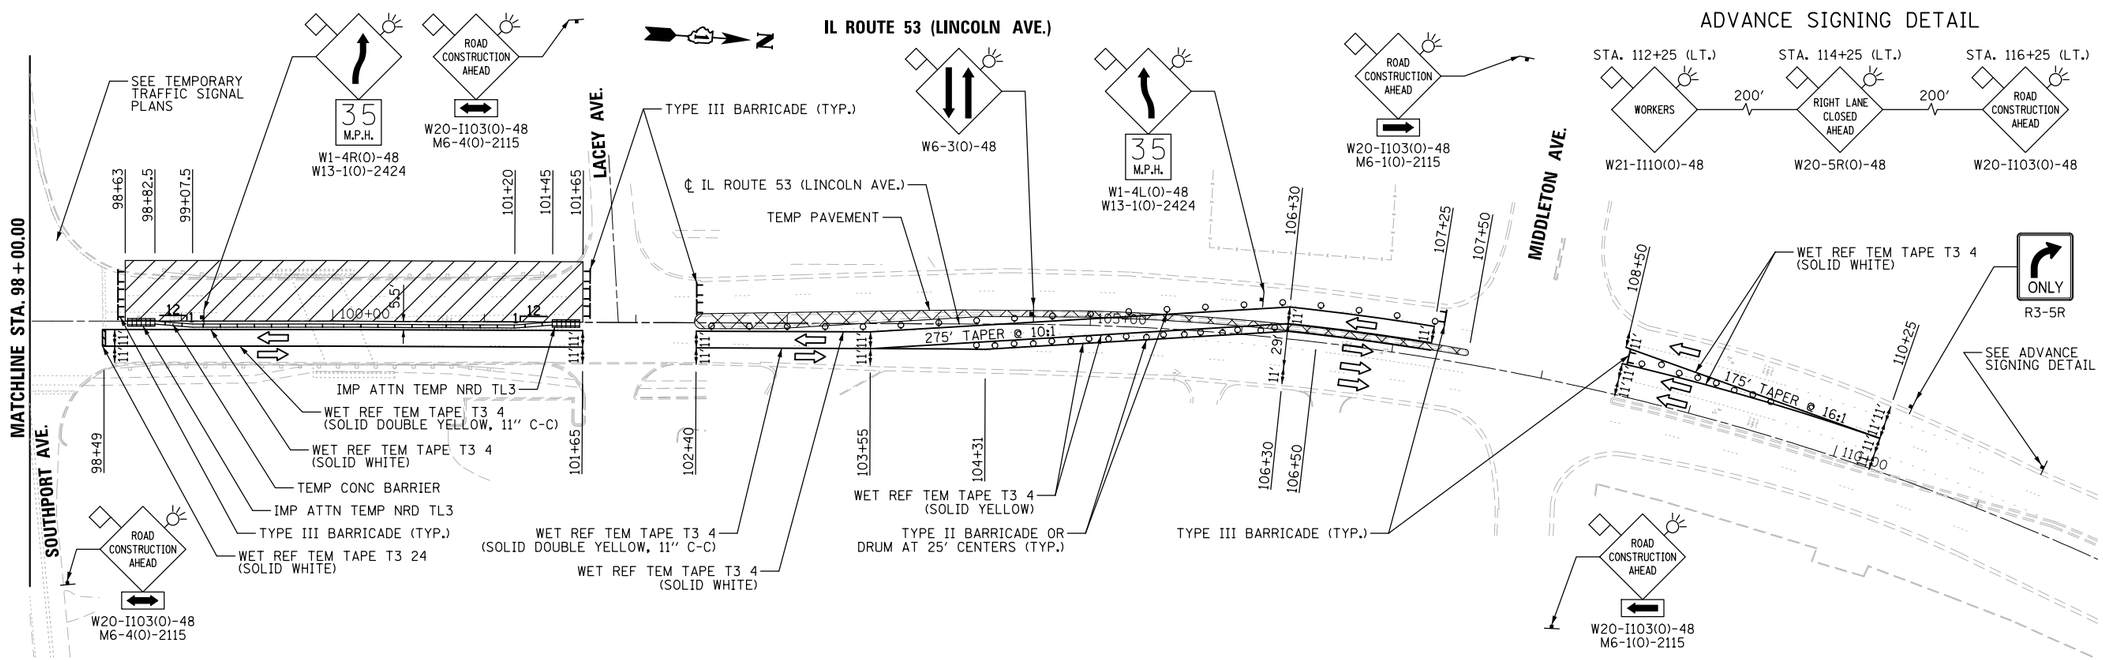

ADVANCE SIGNING DETAIL

FILE NAME = ...\D160M83-sht-staging1_01.dgn	Primera	DESIGNED - ADW	REVISED -	STATE OF ILLINOIS DEPARTMENT OF TRANSPORTATION	IL ROUTE 53 OVER ST JOSEPH'S CREEK MAINTENANCE OF TRAFFIC PLAN STAGE 1	F.A.P. RTE.	SECTION	COUNTY	TOTAL SHEETS / SHEET NO.
		DRAWN - GEW	REVISED -			870	534R-B	DuPAGE	53 / 12
		CHECKED - RJD	REVISED -					CONTRACT NO. 60M83	
		DATE - 8/3/2012	REVISED -		SCALE: 1'' = 50' SHEET NO. 3 OF 4 SHEETS STA. 91+75 TO STA. 110+25			ILLINOIS FED. AID PROJECT	