FINAL SURVEY	BY	DATE
NOTE BOOK	SURVEYED	
NO.	PLOTTED	
	TEMPLATE	
	AREAS	
	AREAS CHECKED	

ORIGINAL SURVEY	BY	DATE
NOTE BOOK	SURVEYED	
NO.	PLOTTED	
	TEMPLATE	
	AREAS	
	AREAS CHECKED	

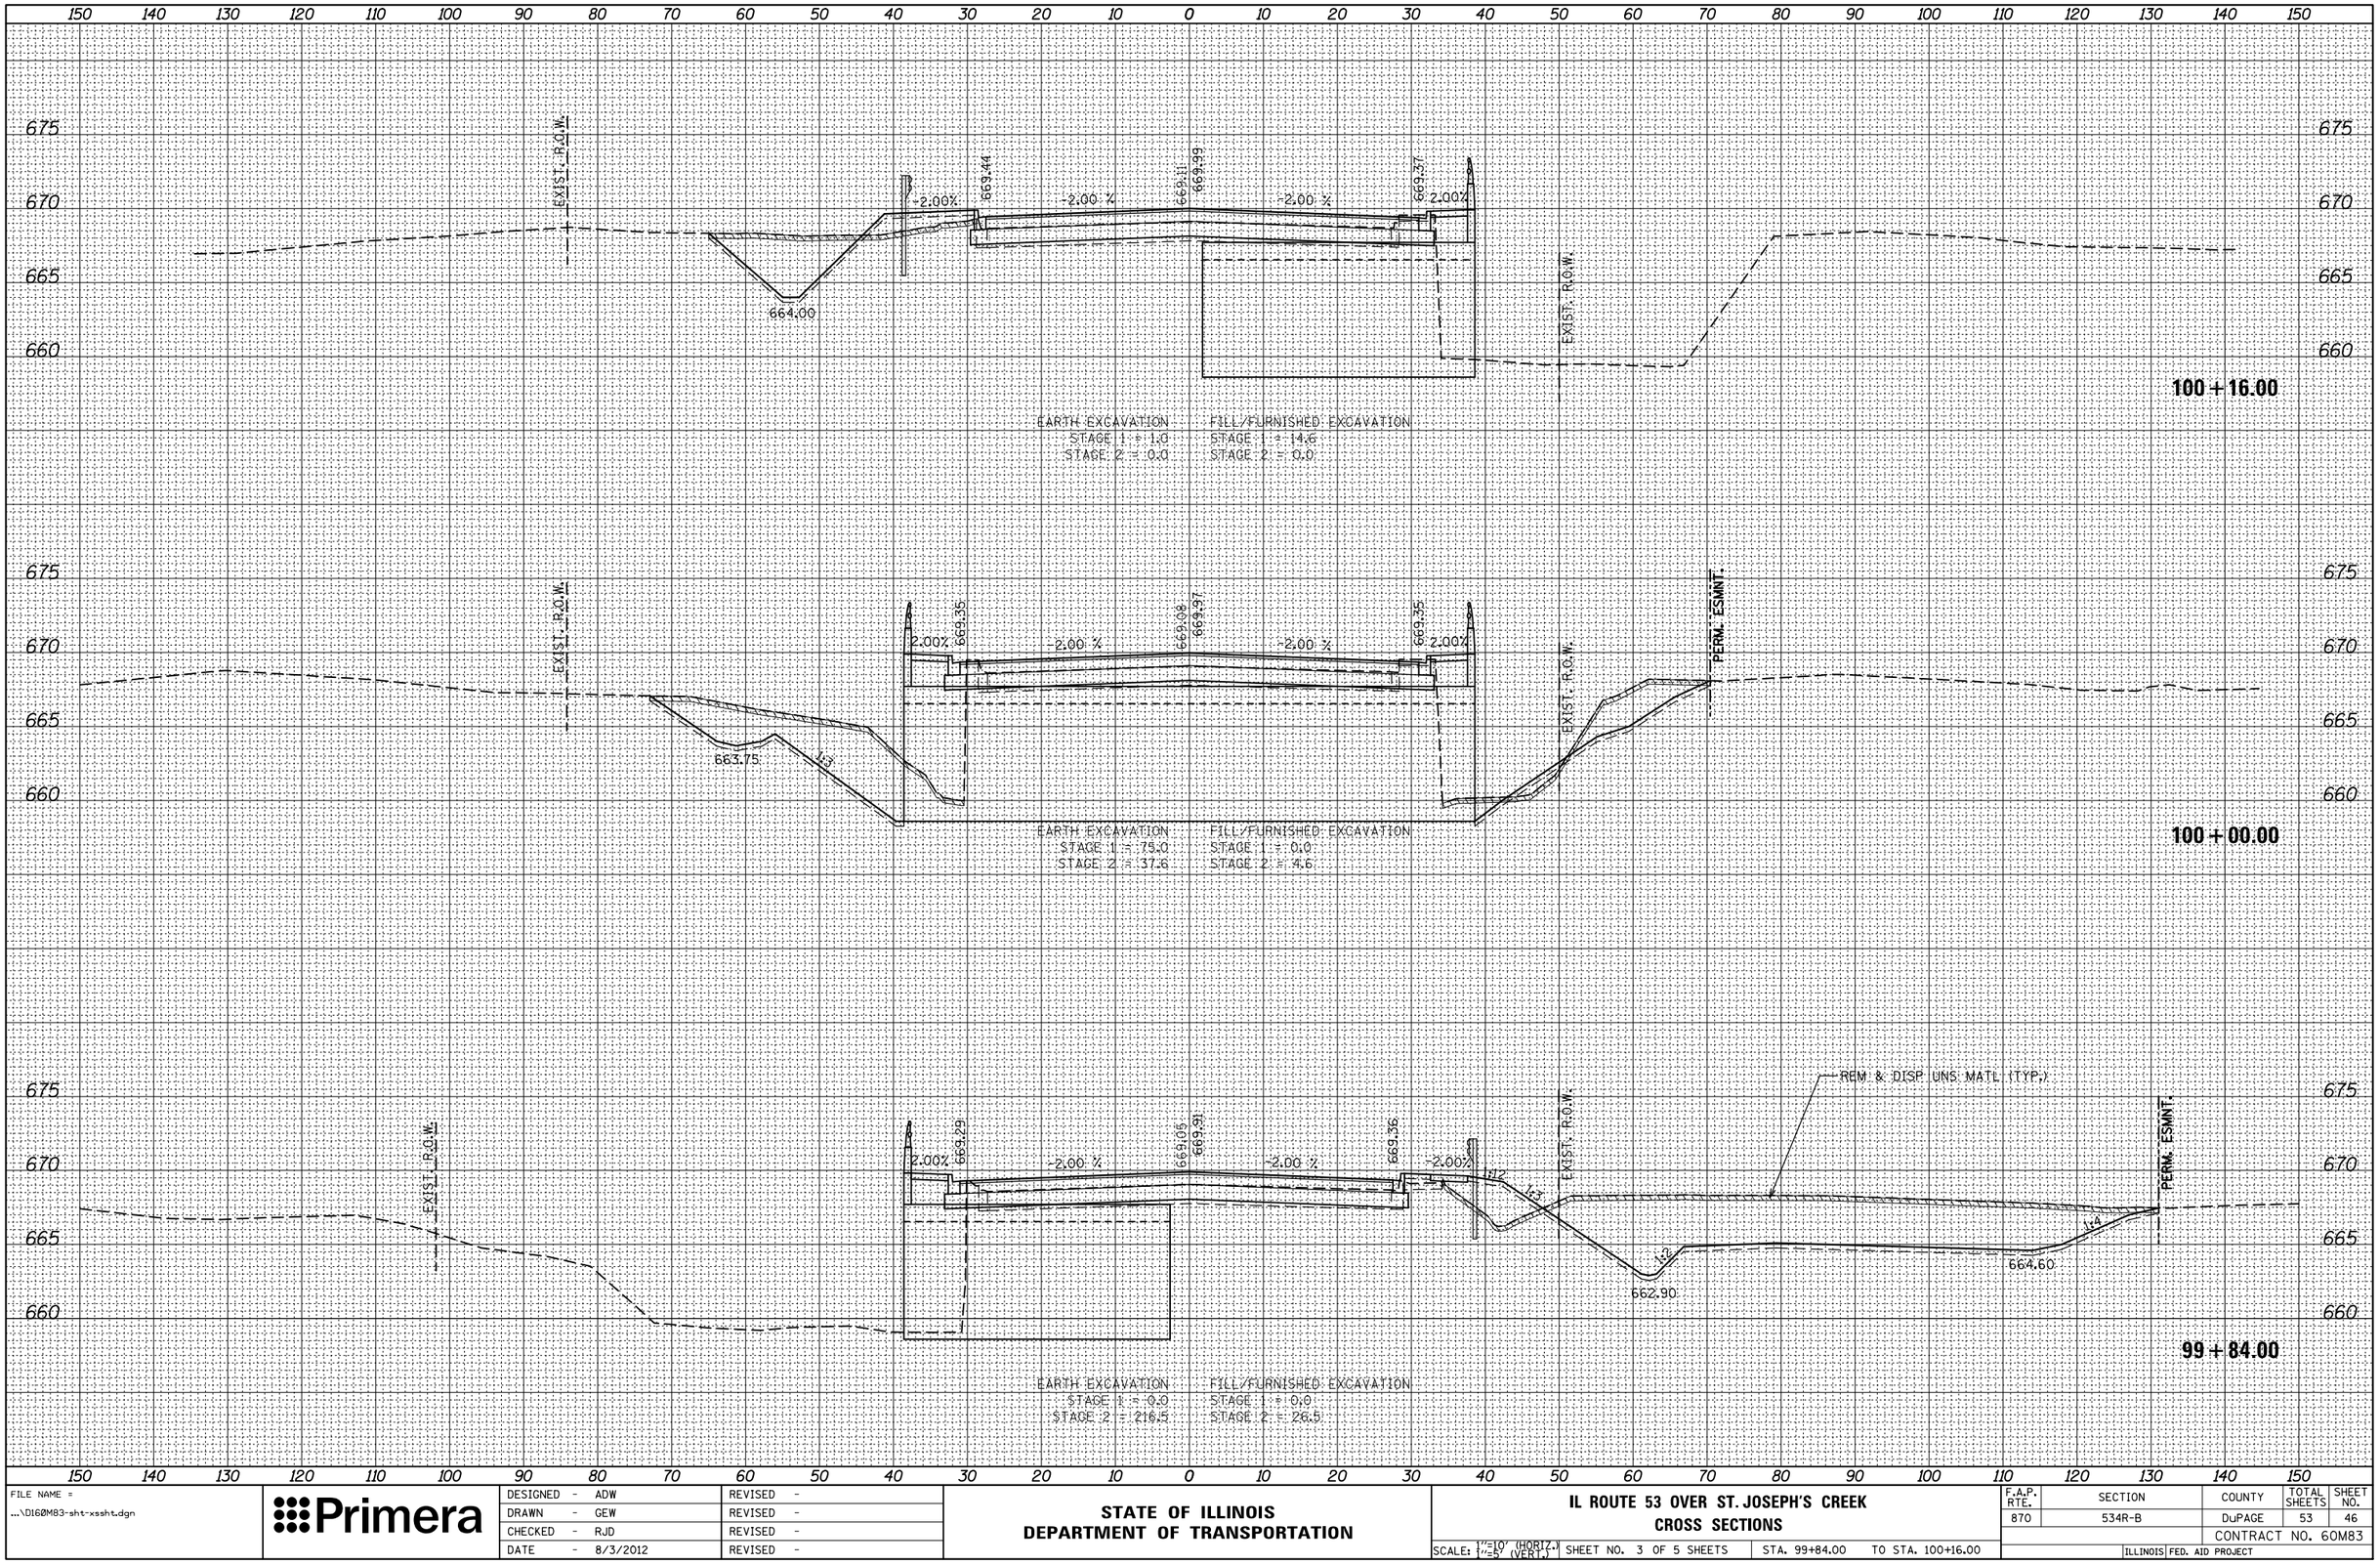

FILE NAME = ...\D160M83-sht-xssht.dgn	DESIGNED - ADW	REVISED -	STATE OF ILLINOIS DEPARTMENT OF TRANSPORTATION
Primera	DRAWN - GEW	REVISED -	
	CHECKED - RJD	REVISED -	
	DATE - 8/3/2012	REVISED -	

IL ROUTE 53 OVER ST. JOSEPH'S CREEK
CROSS SECTIONS

SCALE: 1"=10' (HORIZ.) 1"=5' (VERT.) | SHEET NO. 3 OF 5 SHEETS | STA. 99+84.00 | TO STA. 100+16.00

F.A.P. RTE.	SECTION	COUNTY	TOTAL SHEETS	SHEET NO.
870	534R-B	DuPAGE	53	46
		CONTRACT NO. 60M83		
	ILLINOIS FED. AID PROJECT			