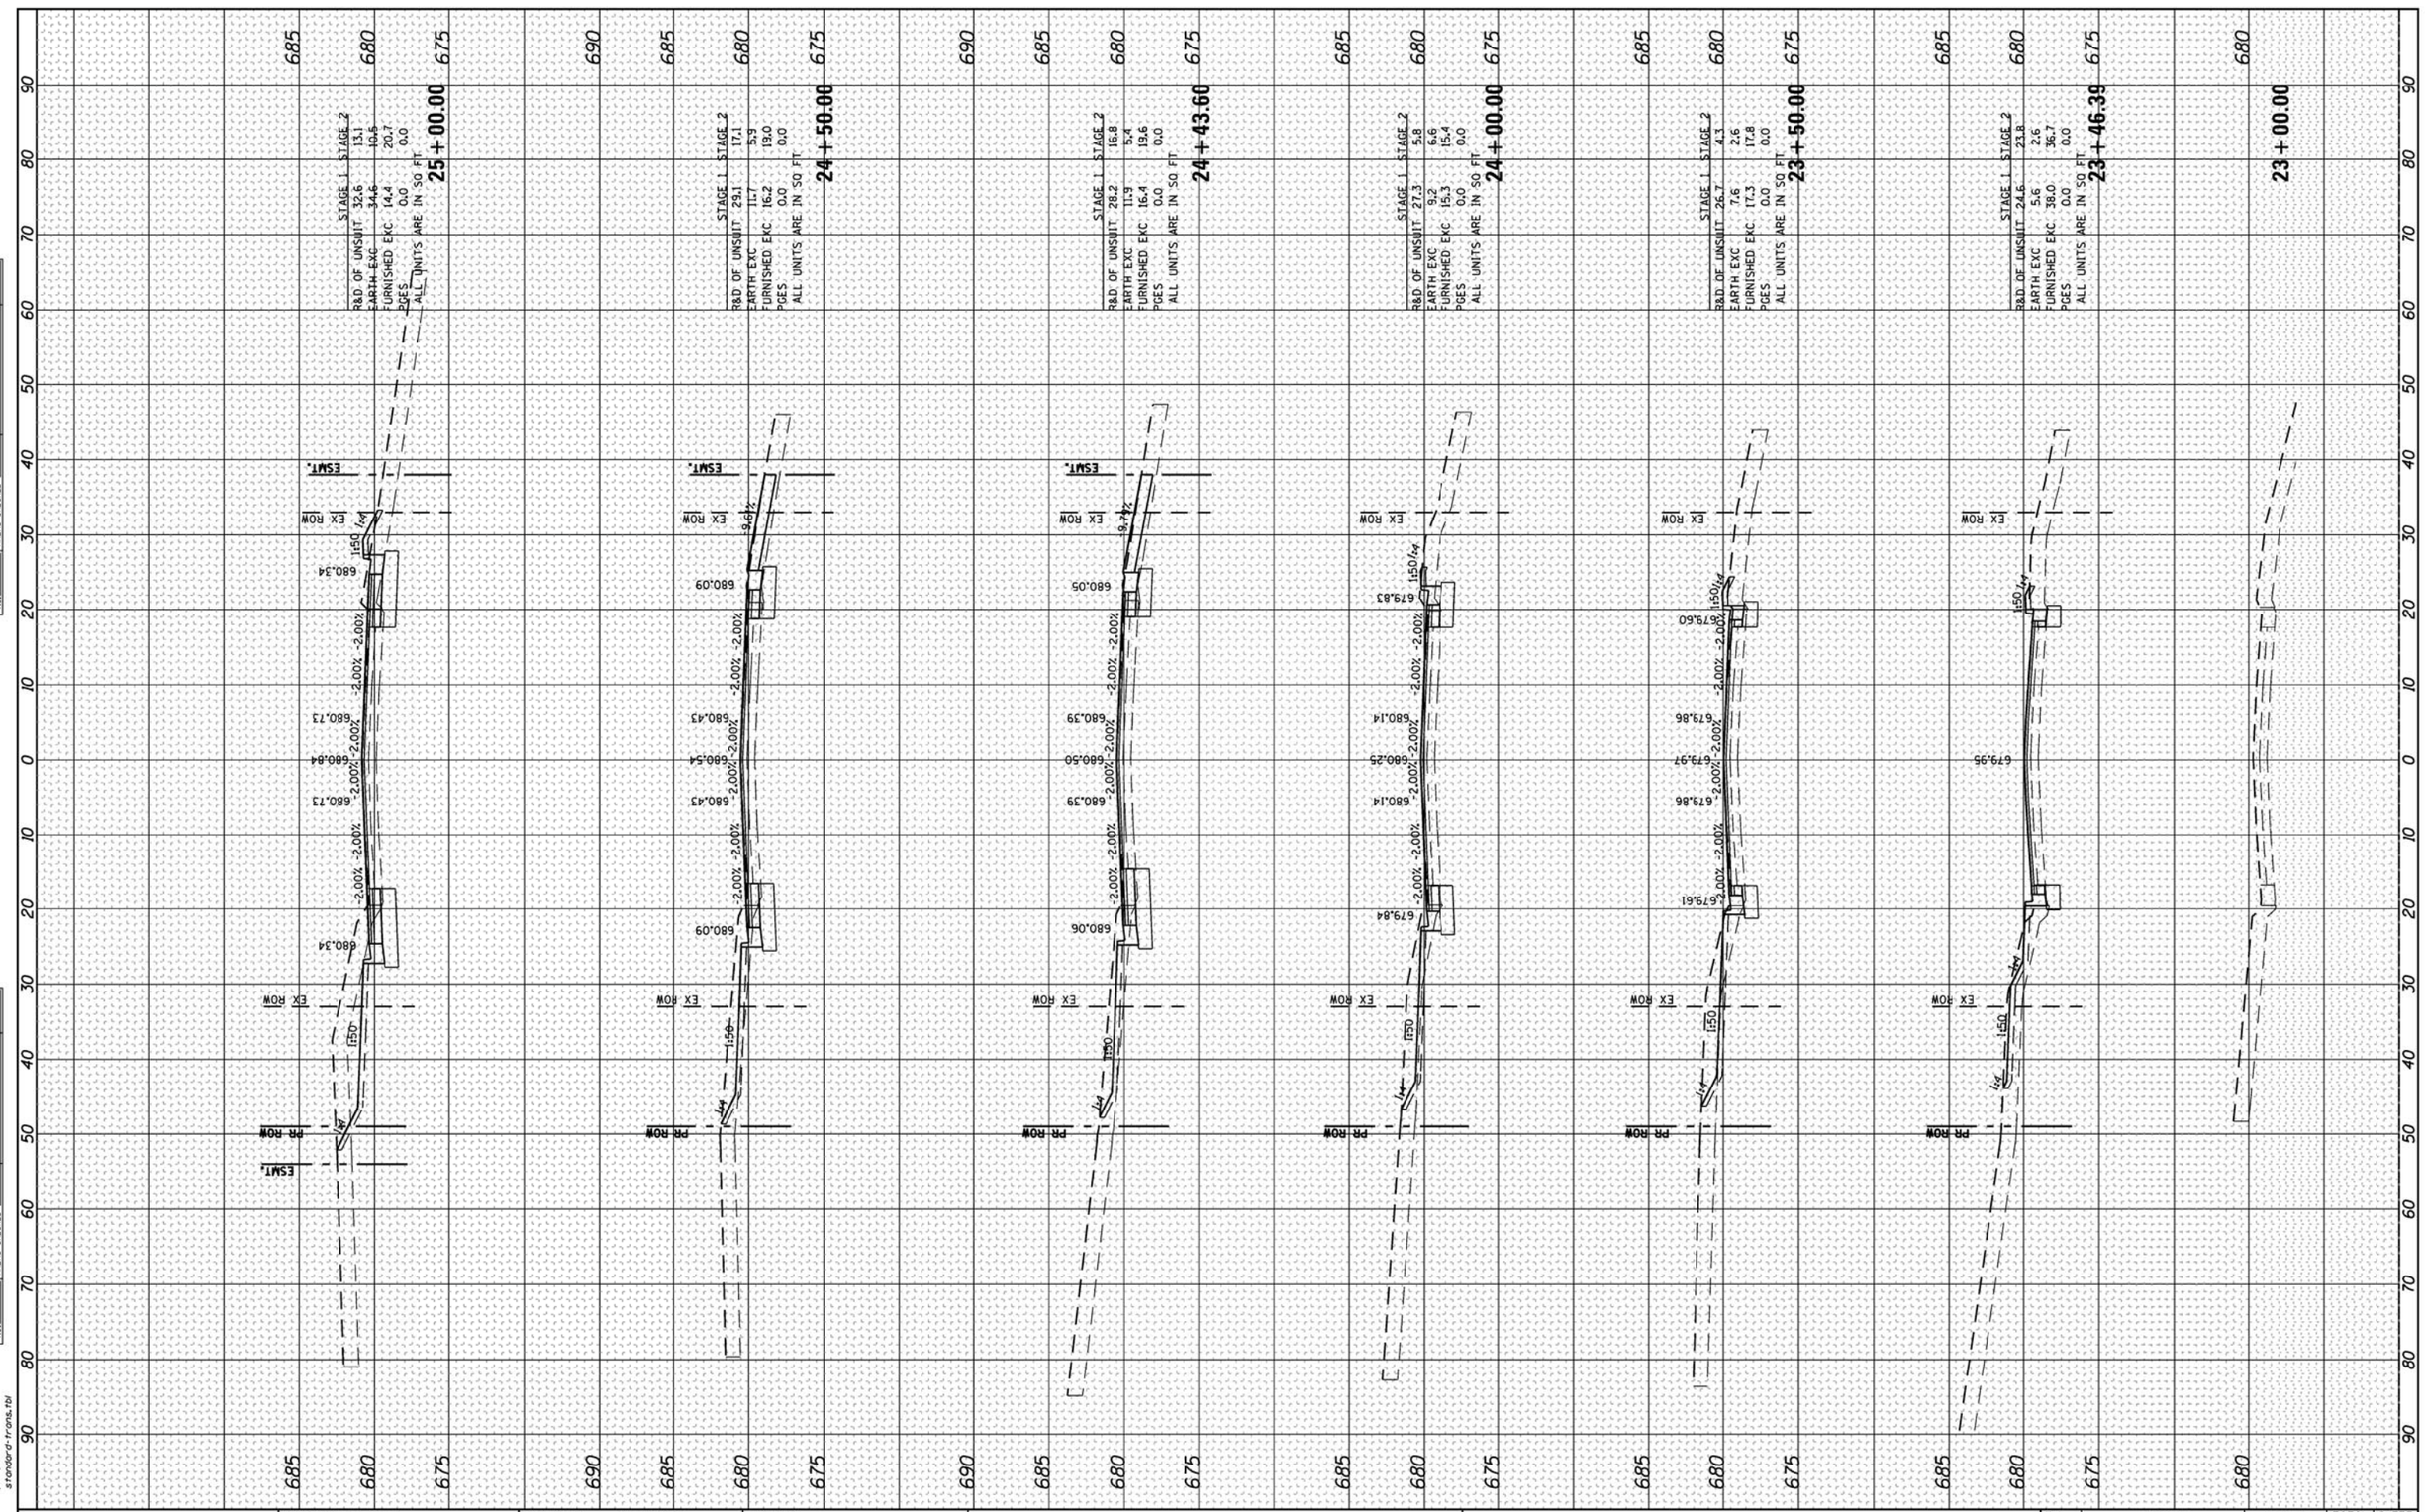

	STAGE 1	STAGE 2
R&D OF UNSUIT	32.6	13.1
EARTH EXC	34.6	10.6
FURNISHED EXC	14.4	20.7
PCES	0.0	0.0
ALL UNITS ARE IN SQ FT		

	STAGE 1	STAGE 2
R&D OF UNSUIT	29.1	17.1
EARTH EXC	11.7	5.9
FURNISHED EXC	16.2	19.0
PCES	0.0	0.0
ALL UNITS ARE IN SQ FT		

	STAGE 1	STAGE 2
R&D OF UNSUIT	28.2	16.8
EARTH EXC	11.9	5.4
FURNISHED EXC	16.4	19.6
PCES	0.0	0.0
ALL UNITS ARE IN SQ FT		

	STAGE 1	STAGE 2
R&D OF UNSUIT	27.3	5.8
EARTH EXC	9.2	6.6
FURNISHED EXC	15.3	15.4
PCES	0.0	0.0
ALL UNITS ARE IN SQ FT		

	STAGE 1	STAGE 2
R&D OF UNSUIT	26.7	4.3
EARTH EXC	7.6	2.6
FURNISHED EXC	17.3	17.8
PCES	0.0	0.0
ALL UNITS ARE IN SQ FT		

	STAGE 1	STAGE 2
R&D OF UNSUIT	24.6	23.8
EARTH EXC	5.6	2.6
FURNISHED EXC	38.0	36.7
PCES	0.0	0.0
ALL UNITS ARE IN SQ FT		

FINAL SURVEY	SURVEYED	BY	DATE
	PLOTTED		
NOTE BOOK	TEMPLATE		
	AREAS		
NO.	AREAS CHECKED		

ORIGINAL SURVEY	SURVEYED	BY	DATE
	PLOTTED		
NOTE BOOK	TEMPLATE		
	AREAS		
NO.	AREAS CHECKED		

COMPANY NAME:
PROJECT CONTACT:
CONTACT EMAIL:
DATE PLOTTED: 7/2/2012 2:53:09 PM
FILE NAME: 8610019b,H-XSC-IL 31.dgn
PLOT DRIVER: pdf.plt
PEN TABLE: standard-trans.tbl

HRGreen
HRGreen.com
Illinois Professional Design Firm
184-001322

USER NAME = spernal	DESIGNED - C. HARTKE	REVISED -	
	DRAWN - S. PERNAL	REVISED -	
PLOT SCALE = 10H:5V	CHECKED - T. HAMILTON	REVISED -	
PLOT DATE = 7/2/2012	DATE - 7/2/12	REVISED -	

STATE OF ILLINOIS
DEPARTMENT OF TRANSPORTATION

CROSS SECTIONS
ILLINOIS ROUTE 31

SCALE: 10H:5V | SHEET NO. 1 OF 6 SHEETS | STA. 23+00.00 TO STA. 25+00.00

F.A. RTE.	SECTION	COUNTY	TOTAL SHEETS	SHEET NO.
3887	AR-N-2	KANE	85	75
		CONTRACT NO. 60P65		
FED. ROAD DIST. NO.	ILLINOIS	FED. AID PROJECT	60P65	