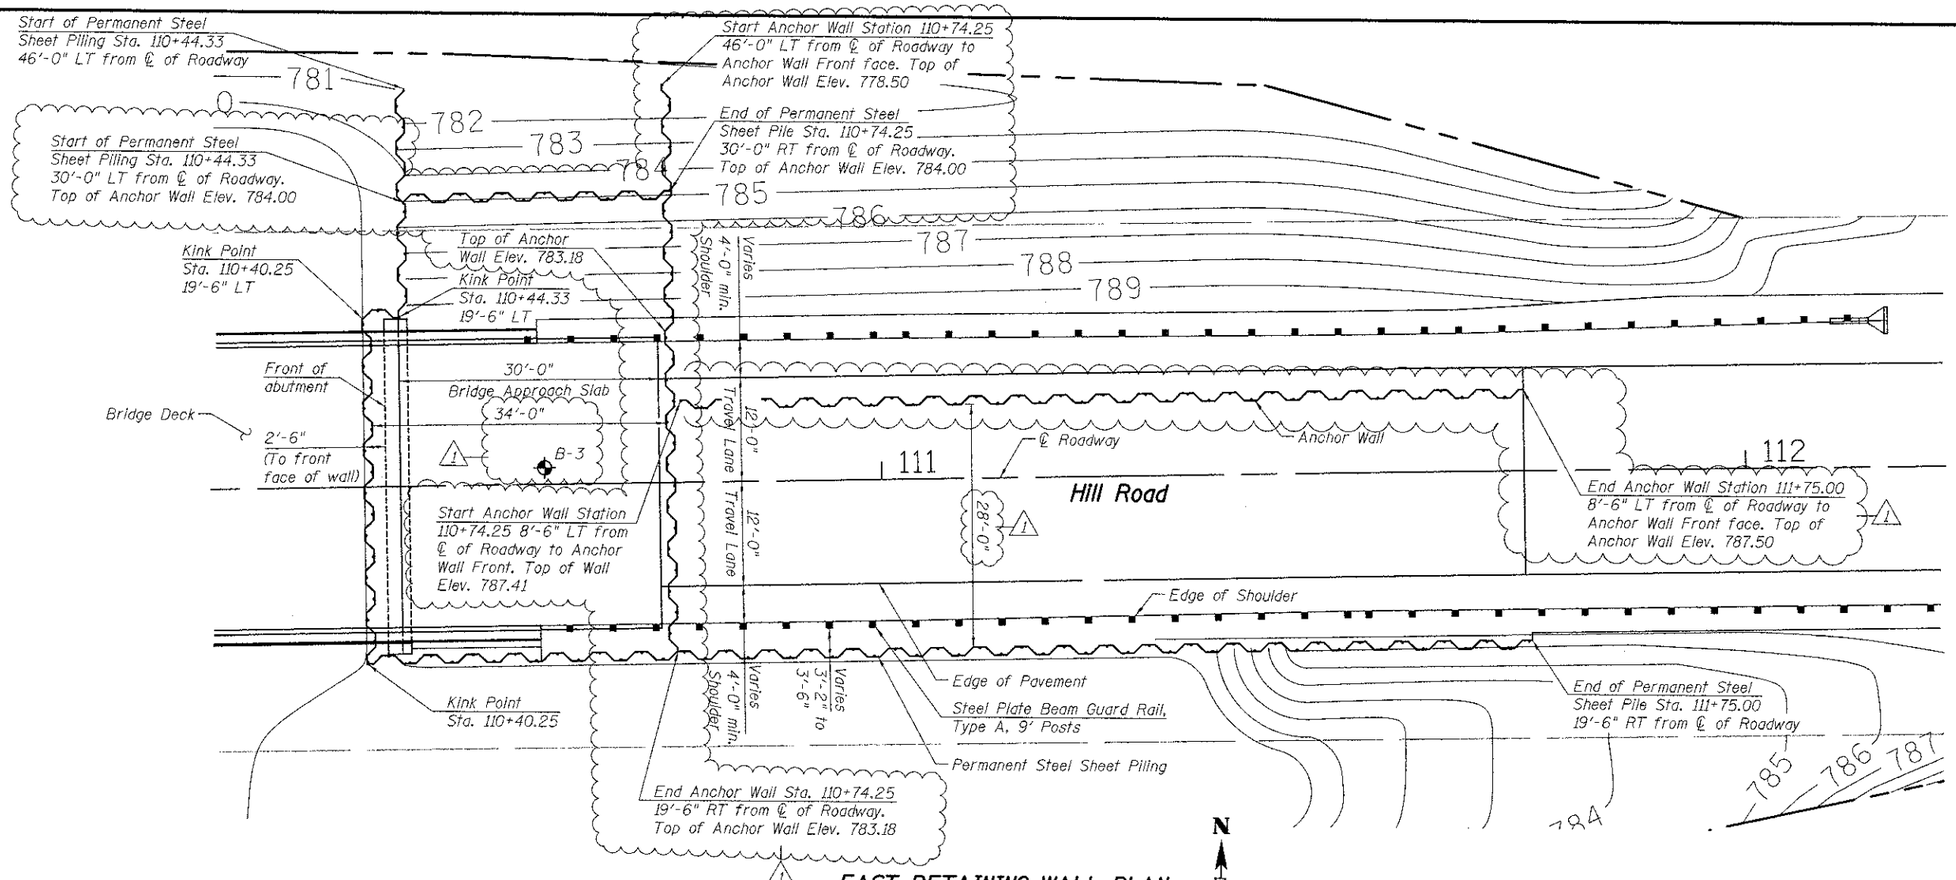

EAST RETAINING WALL PLAN

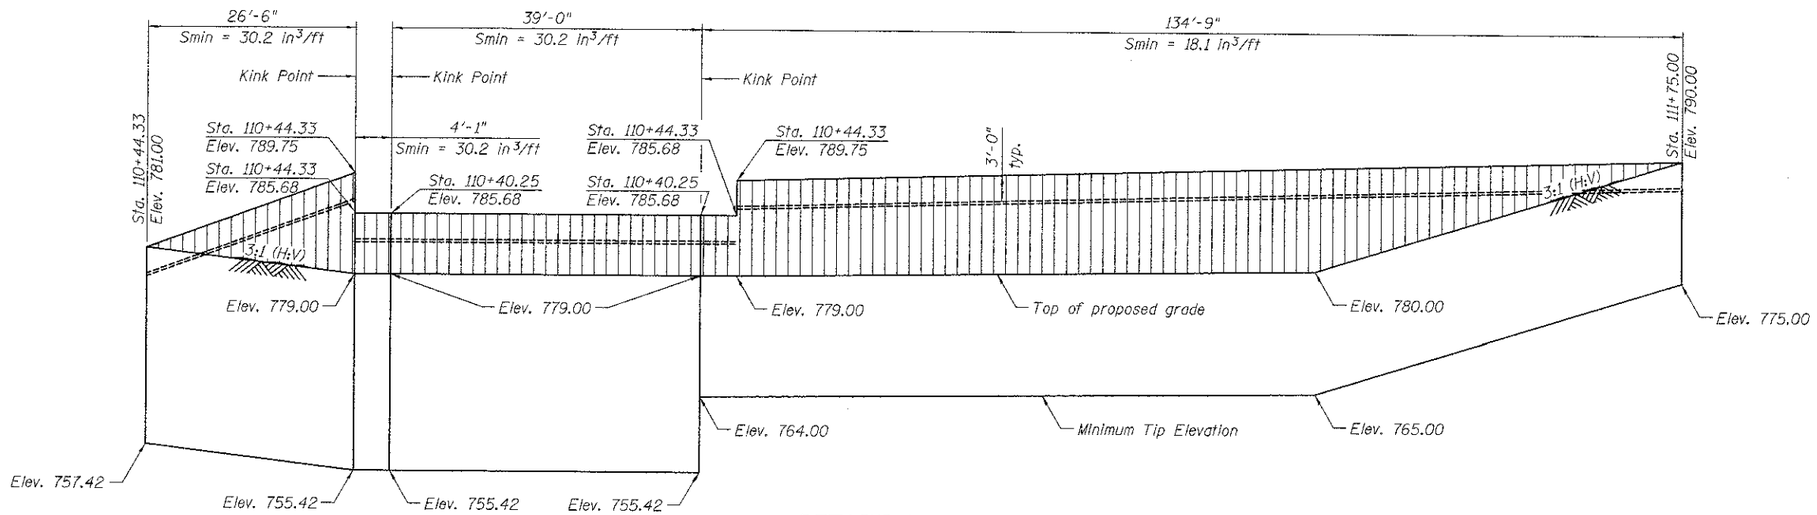

RETAINING WALL ELEVATION

(Rotated into view)

FILE NAME = S:\JOL\16809-68499\68342\007\Microsta\CADD Sheets\Structural\056-3192-B3666-018-RET3.dgn

STRAND ASSOCIATES® IDFPR NO. 184-001273
1170 SOUTH HOUBOLT ROAD
JOLIET, ILLINOIS 60431
(815) 744-4200

USER NAME = vanessam	DESIGNED RRD	REVISED - ⚠1 10-26-2012 RRD	
	CHECKED AJS	REVISED -	
PLOT SCALE =	DRAWN BJF	REVISED -	
PLOT DATE = 10/26/2012	CHECKED RRD	REVISED -	

MCHENRY COUNTY DIVISION OF TRANSPORTATION
HILL ROAD BRIDGE OVER
NORTH BRANCH NIPPERSINK CREEK

RETAINING WALL DETAILS (3 OF 5)
STRUCTURE NO. 056-3192
SHEET NO. 18 OF 27 SHEETS

TR	SECTION	COUNTY	TOTAL SHEETS	SHEET NO.
21	08-00356-00-BR	MCHENRY	77	48
		CONTRACT NO. 63666		
		ILLINOIS FED. AID PROJECT		