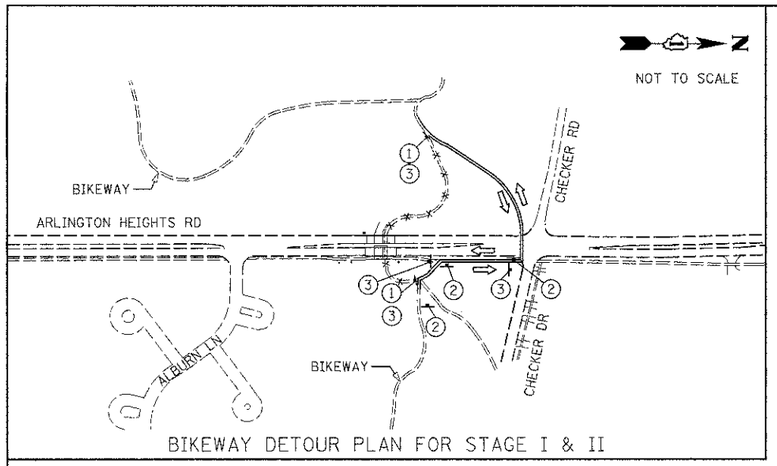

BIKEWAY DETOUR PLAN FOR STAGE I & II

① BIKE TRAIL CLOSED

② DETOUR M4-9C(R)

③ DETOUR M4-9C(L)

LEGEND

- CONSTRUCTION ZONE
- TEMPORARY HMA PAVEMENT
- TEMPORARY CONCRETE BARRIER
- TEMPORARY IMPACT ATTENUATOR
- VERTICAL SIGN PANELS (GROUND MOUNTED)
- BARRICADE TYPE II WITH MONO DIRECTIONAL STEADY BURNING LIGHT
- FLASHING ARROW BOARD
- TRAFFIC DIRECTION

NOTES

1. CONTRACTOR SHALL COORDINATE WITH THE LAKE COUNTY FOREST PRESERVE DISTRICT AND VILLAGE OF BUFFALO GROVE PRIOR TO INSTALLING BIKEWAY DETOUR PLAN.
   SEE SHEET 2 FOR CONTACT INFORMATION.

GRAPHIC SCALE
50 0 50 100
FEET

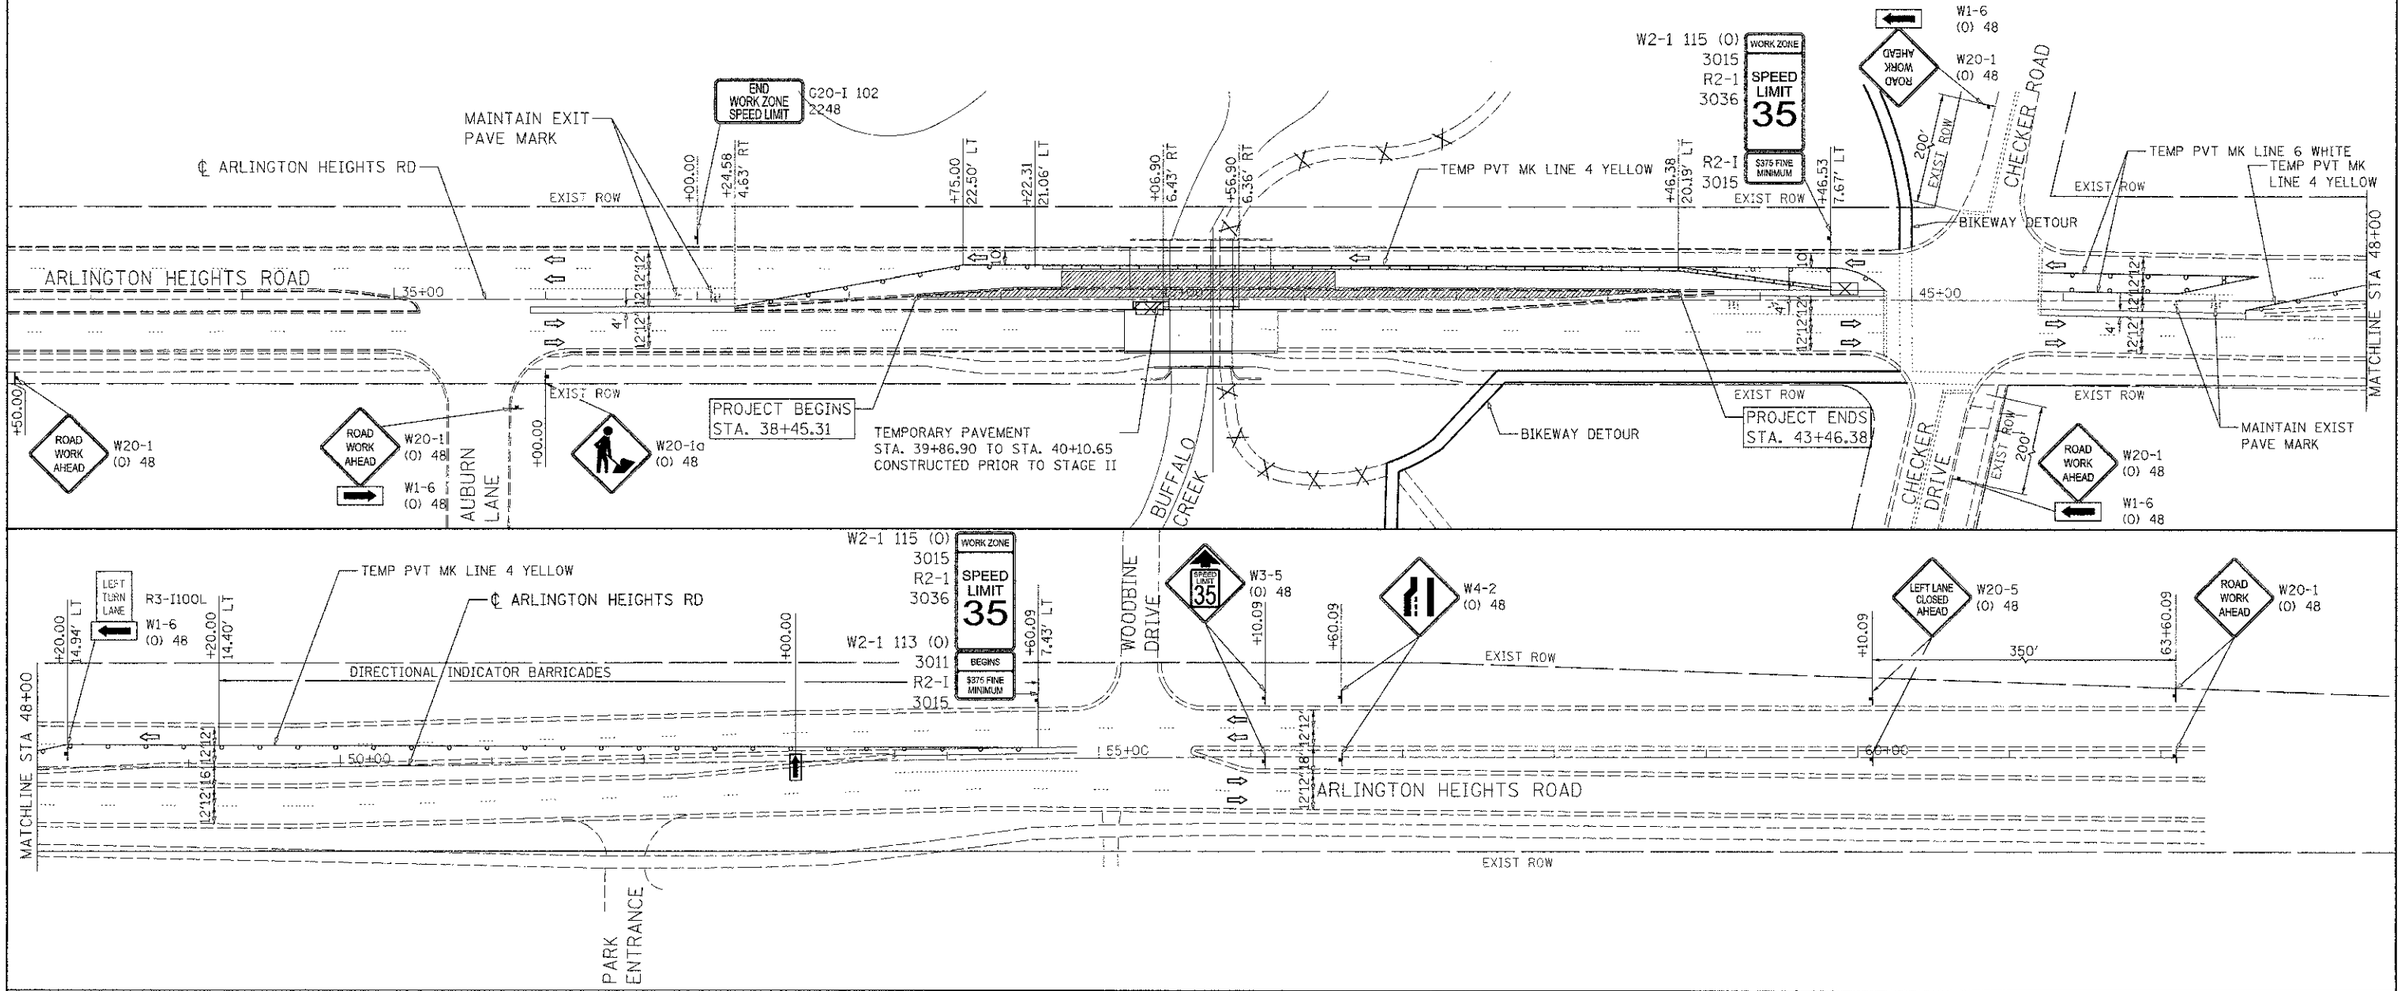

FILE NAME = LC1143-aht-stagingII.dgn	USER NAME = 3202111143	DESIGNED - TC	REVISED -
		DRAWN - LOM	REVISED -
	PLOT SCALE = 50.0000 ' / in.	CHECKED - PK	REVISED -
	PLOT DATE = 8/9/2012	DATE - 4/2012	REVISED -

STATE OF ILLINOIS
DEPARTMENT OF TRANSPORTATION

MAINTAINENCE OF TRAFFIC PLAN STAGE II

SCALE: 1" = 50' | SHEET 1 OF 1 SHEETS | STA. 37+24.58 TO STA. 54+60.09

F.A.U RTE.	SECTION	COUNTY	TOTAL SHEETS	SHEET NO.
2626	10-00193-07-BR	LAKE	37	11
		CONTRACT NO. 63713		
		ILLINOIS FED. AID PROJECT		