FINAL SURVEY	BY	DATE
SURVEYED		
PLOTTED		
TYPE SIZE		
NOTE BOOK		
AREAS		
NO.	AREAS CHECKED	

ORIGINAL SURVEY	BY	DATE
SURVEYED		
PLOTTED		
TYPE SIZE		
NOTE BOOK		
AREAS		
NO.	AREAS CHECKED	

McDonough Associates Inc.
Engineers / Architects
180 North Stetson Ave. Chicago, Illinois 60601

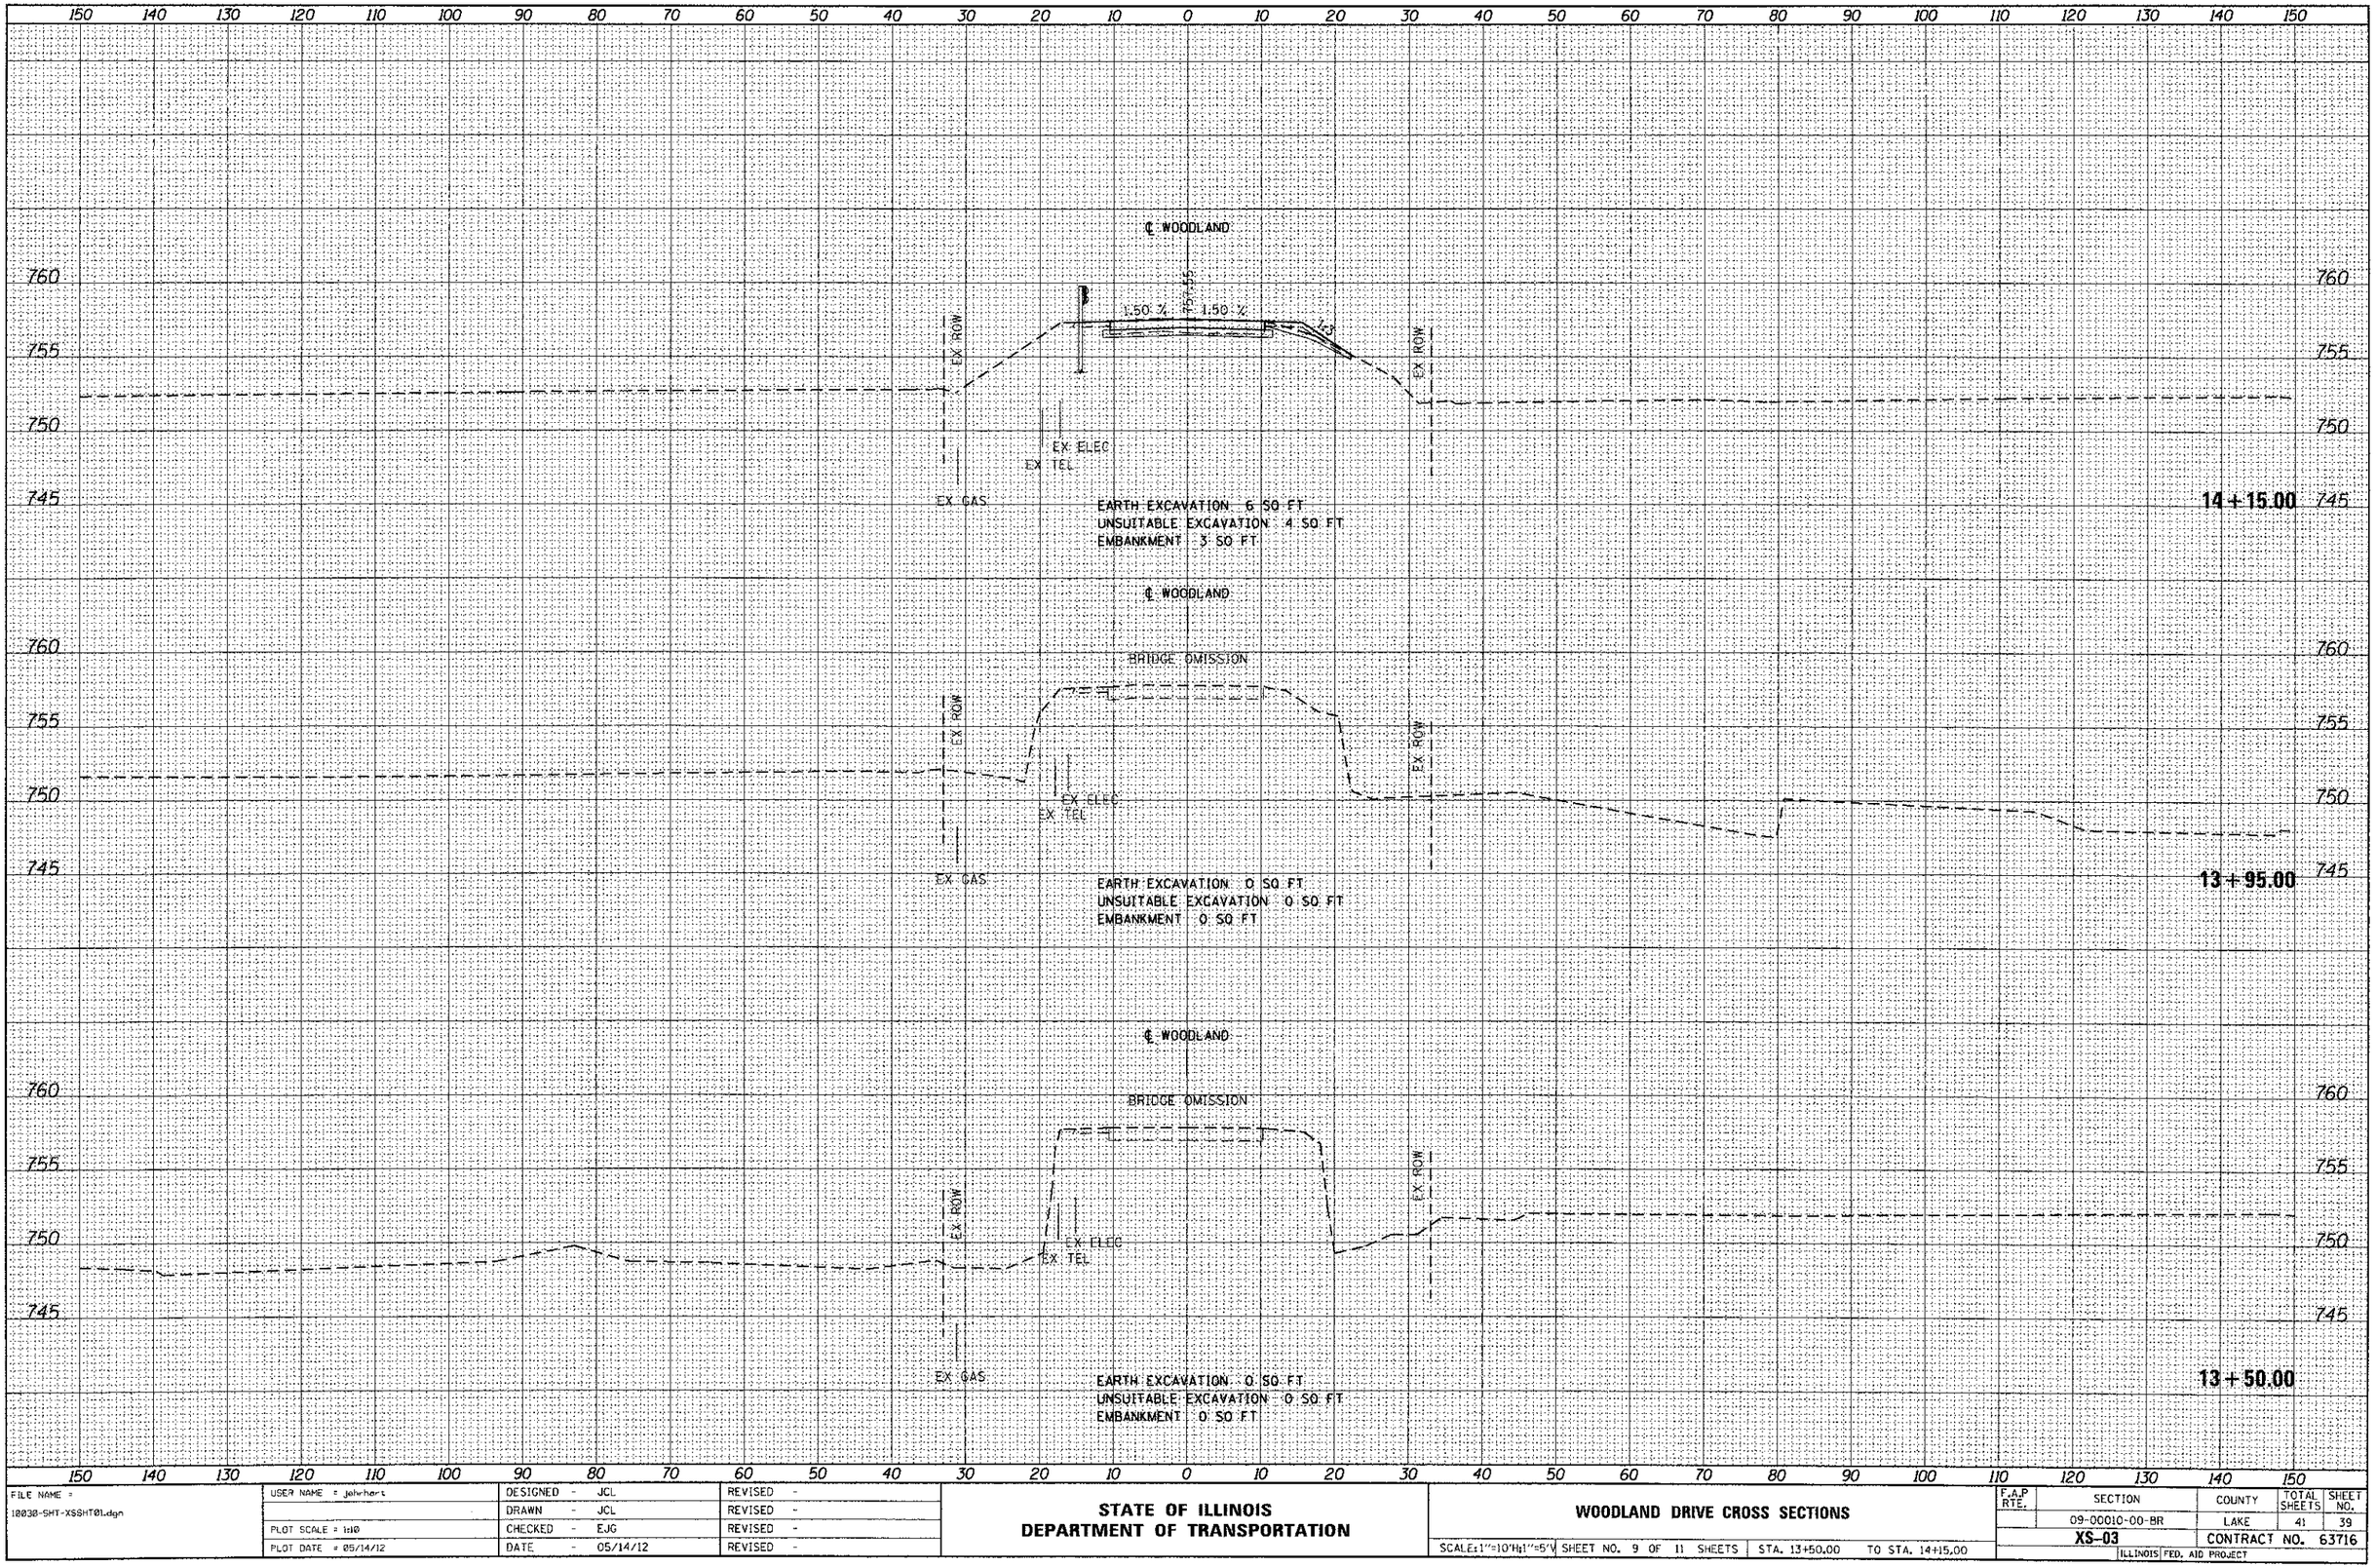

FILE NAME = 10038-SHT-XSSHT01.dgn	USER NAME = jahrhart	DESIGNED - JCL	REVISED -
		DRAWN - JCL	REVISED -
	PLOT SCALE = 1:10	CHECKED - EJG	REVISED -
	PLOT DATE = 05/14/12	DATE - 05/14/12	REVISED -

STATE OF ILLINOIS
DEPARTMENT OF TRANSPORTATION

WOODLAND DRIVE CROSS SECTIONS

SCALE:1"=10'Hn1"=5'V | SHEET NO. 9 OF 11 SHEETS | STA. 13+50.00 TO STA. 14+15.00

F.A.P RTE.	SECTION	COUNTY	TOTAL SHEETS	SHEET NO.
	09-00010-00-BR	LAKE	41	39
	XS-03	CONTRACT NO. 63716		
		ILLINOIS FED. AID PROJECT		