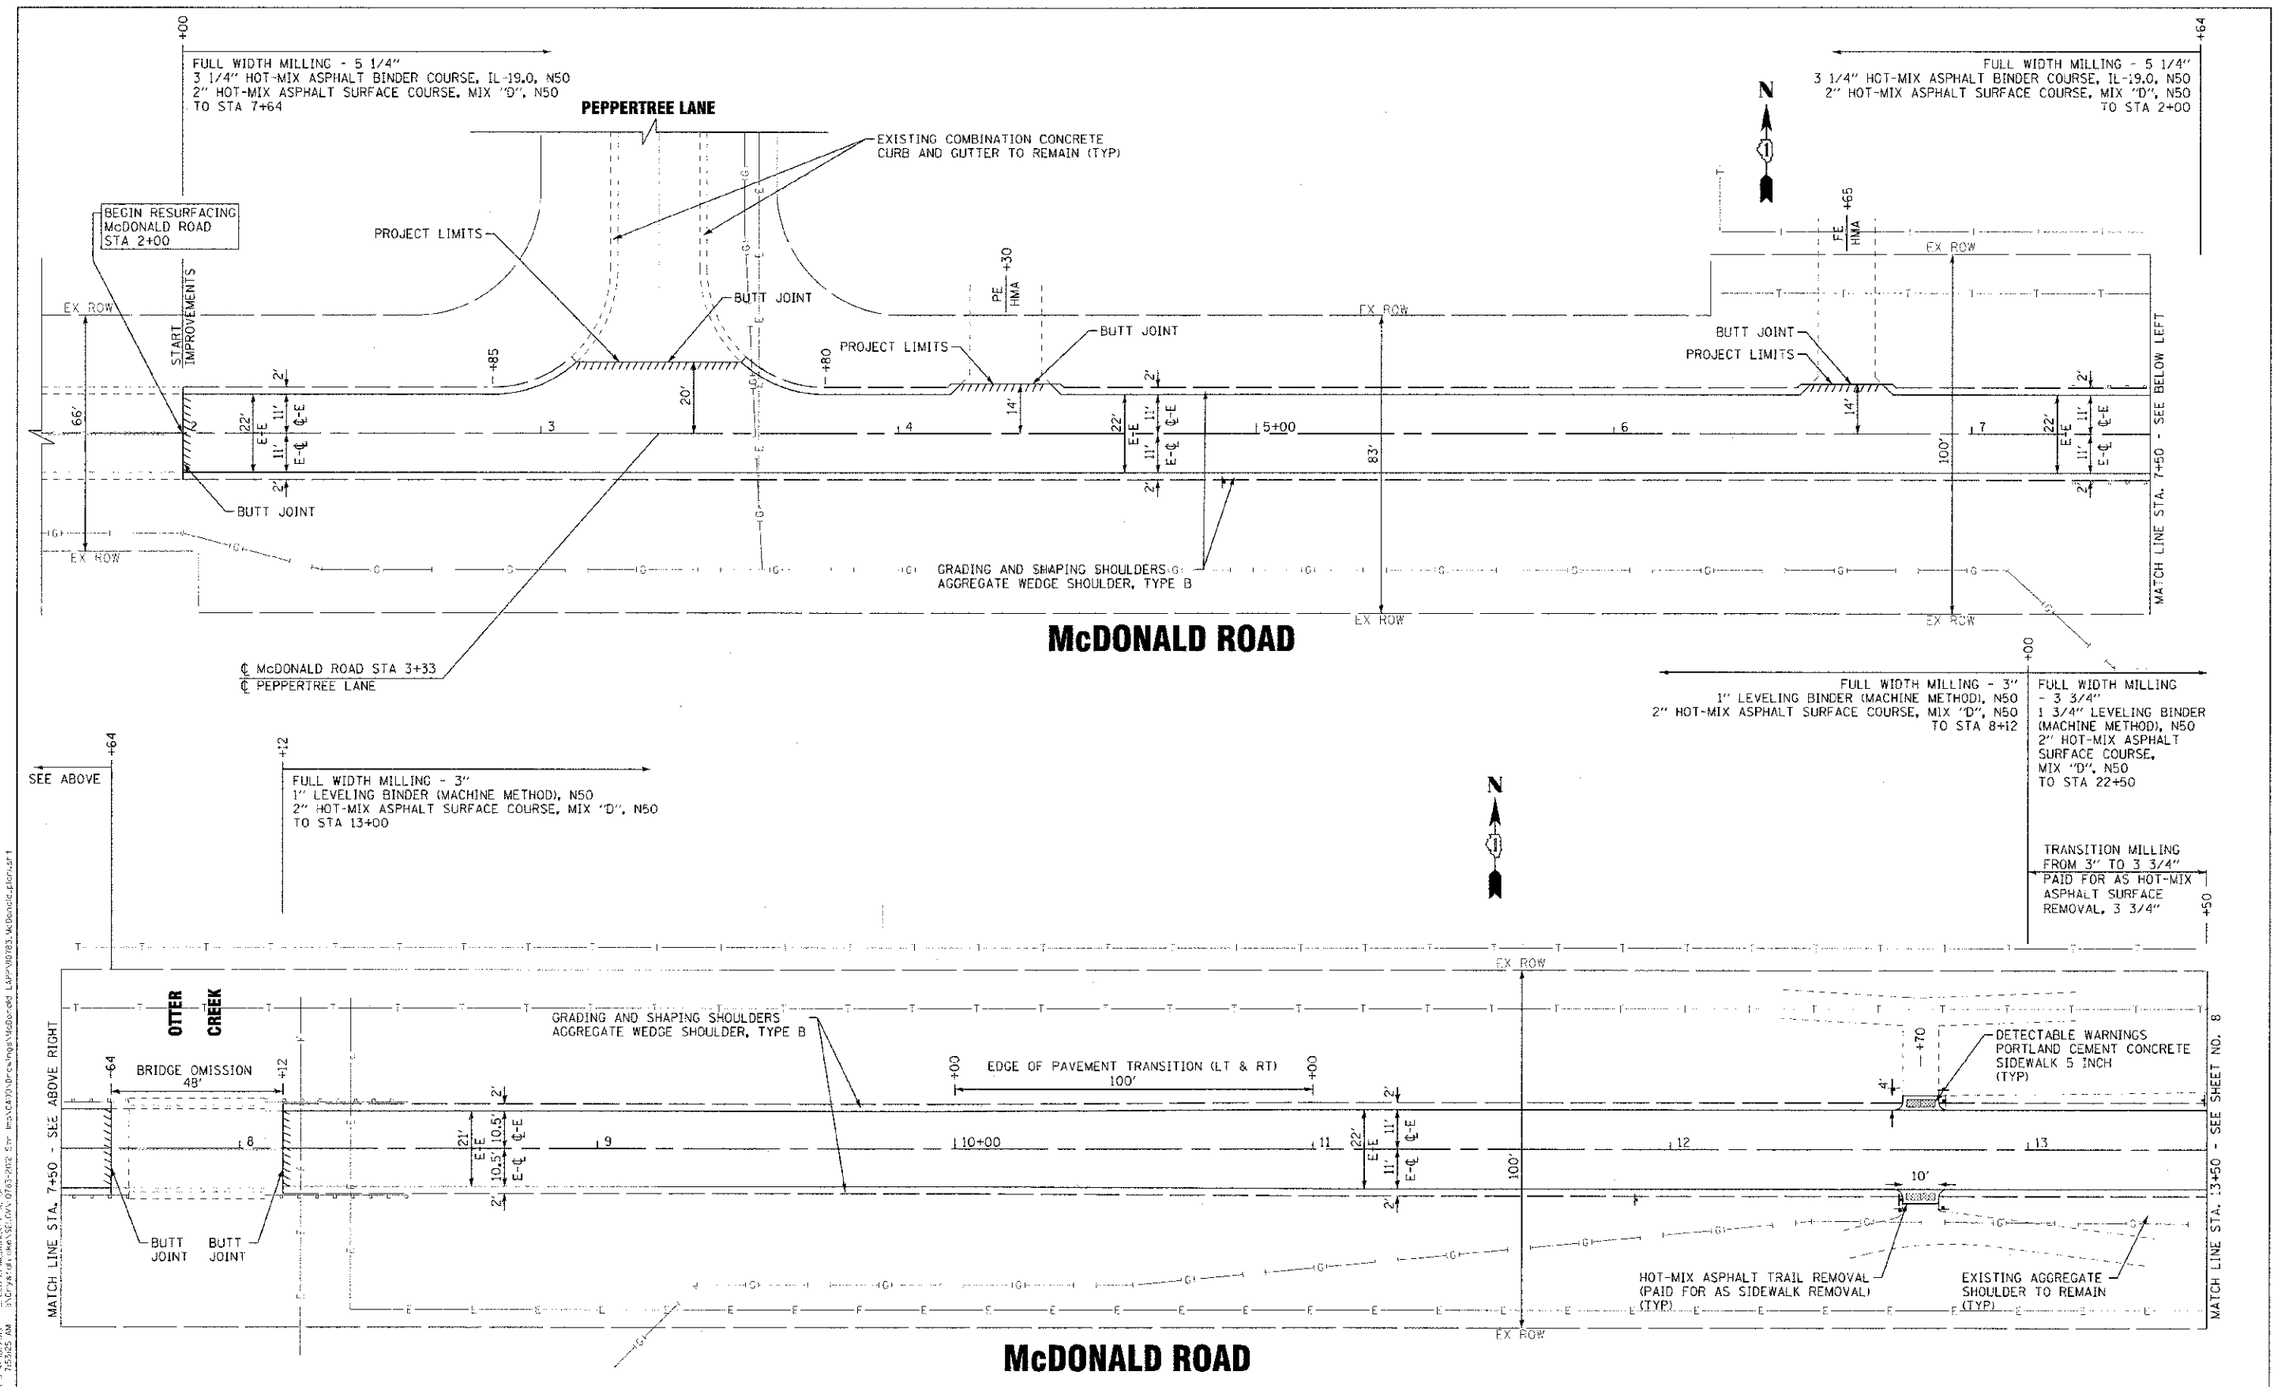

BAXTER & WOODMAN Consulting Engineers	DESIGNED - MWP	REVISED - IDOT REVIEW 08-20-12	VILLAGE OF SOUTH ELGIN, ILLINOIS McDONALD ROAD STP IMPROVEMENTS	PLAN – McDONALD ROAD	F.A.P. RTE. 537 · SECTION 12-00043-00-RS · COUNTY KANE · TOTAL SHEETS 21 · SHEET NO. 7
	DRAWN - KAR	REVISED -			FED. ROAD DIST. NO. C-91-296-12 · CONTRACT NO. 63741
	CHECKED - MWP	REVISED -		SCALE: 1" = 20' · STA. 2+00 TO STA. 13+50	ILLINOIS FED. AID PROJECT M-9003(915)
	DATE - 06-22-12	FILE - 110783_McDonald_plan1.sht			

DISPLOT @ 2012.31 BAXTER & WOODMAN, INC.
LOGIN NAME: kreed DESIGN: (N/A)
LOCATION: C:\Projects\110783 McDonald Rd\Drawings\Mobarded Lab\110783_McDonald_plan1.prt
DATE/TIME: 6/22/2012 7:55:25 AM