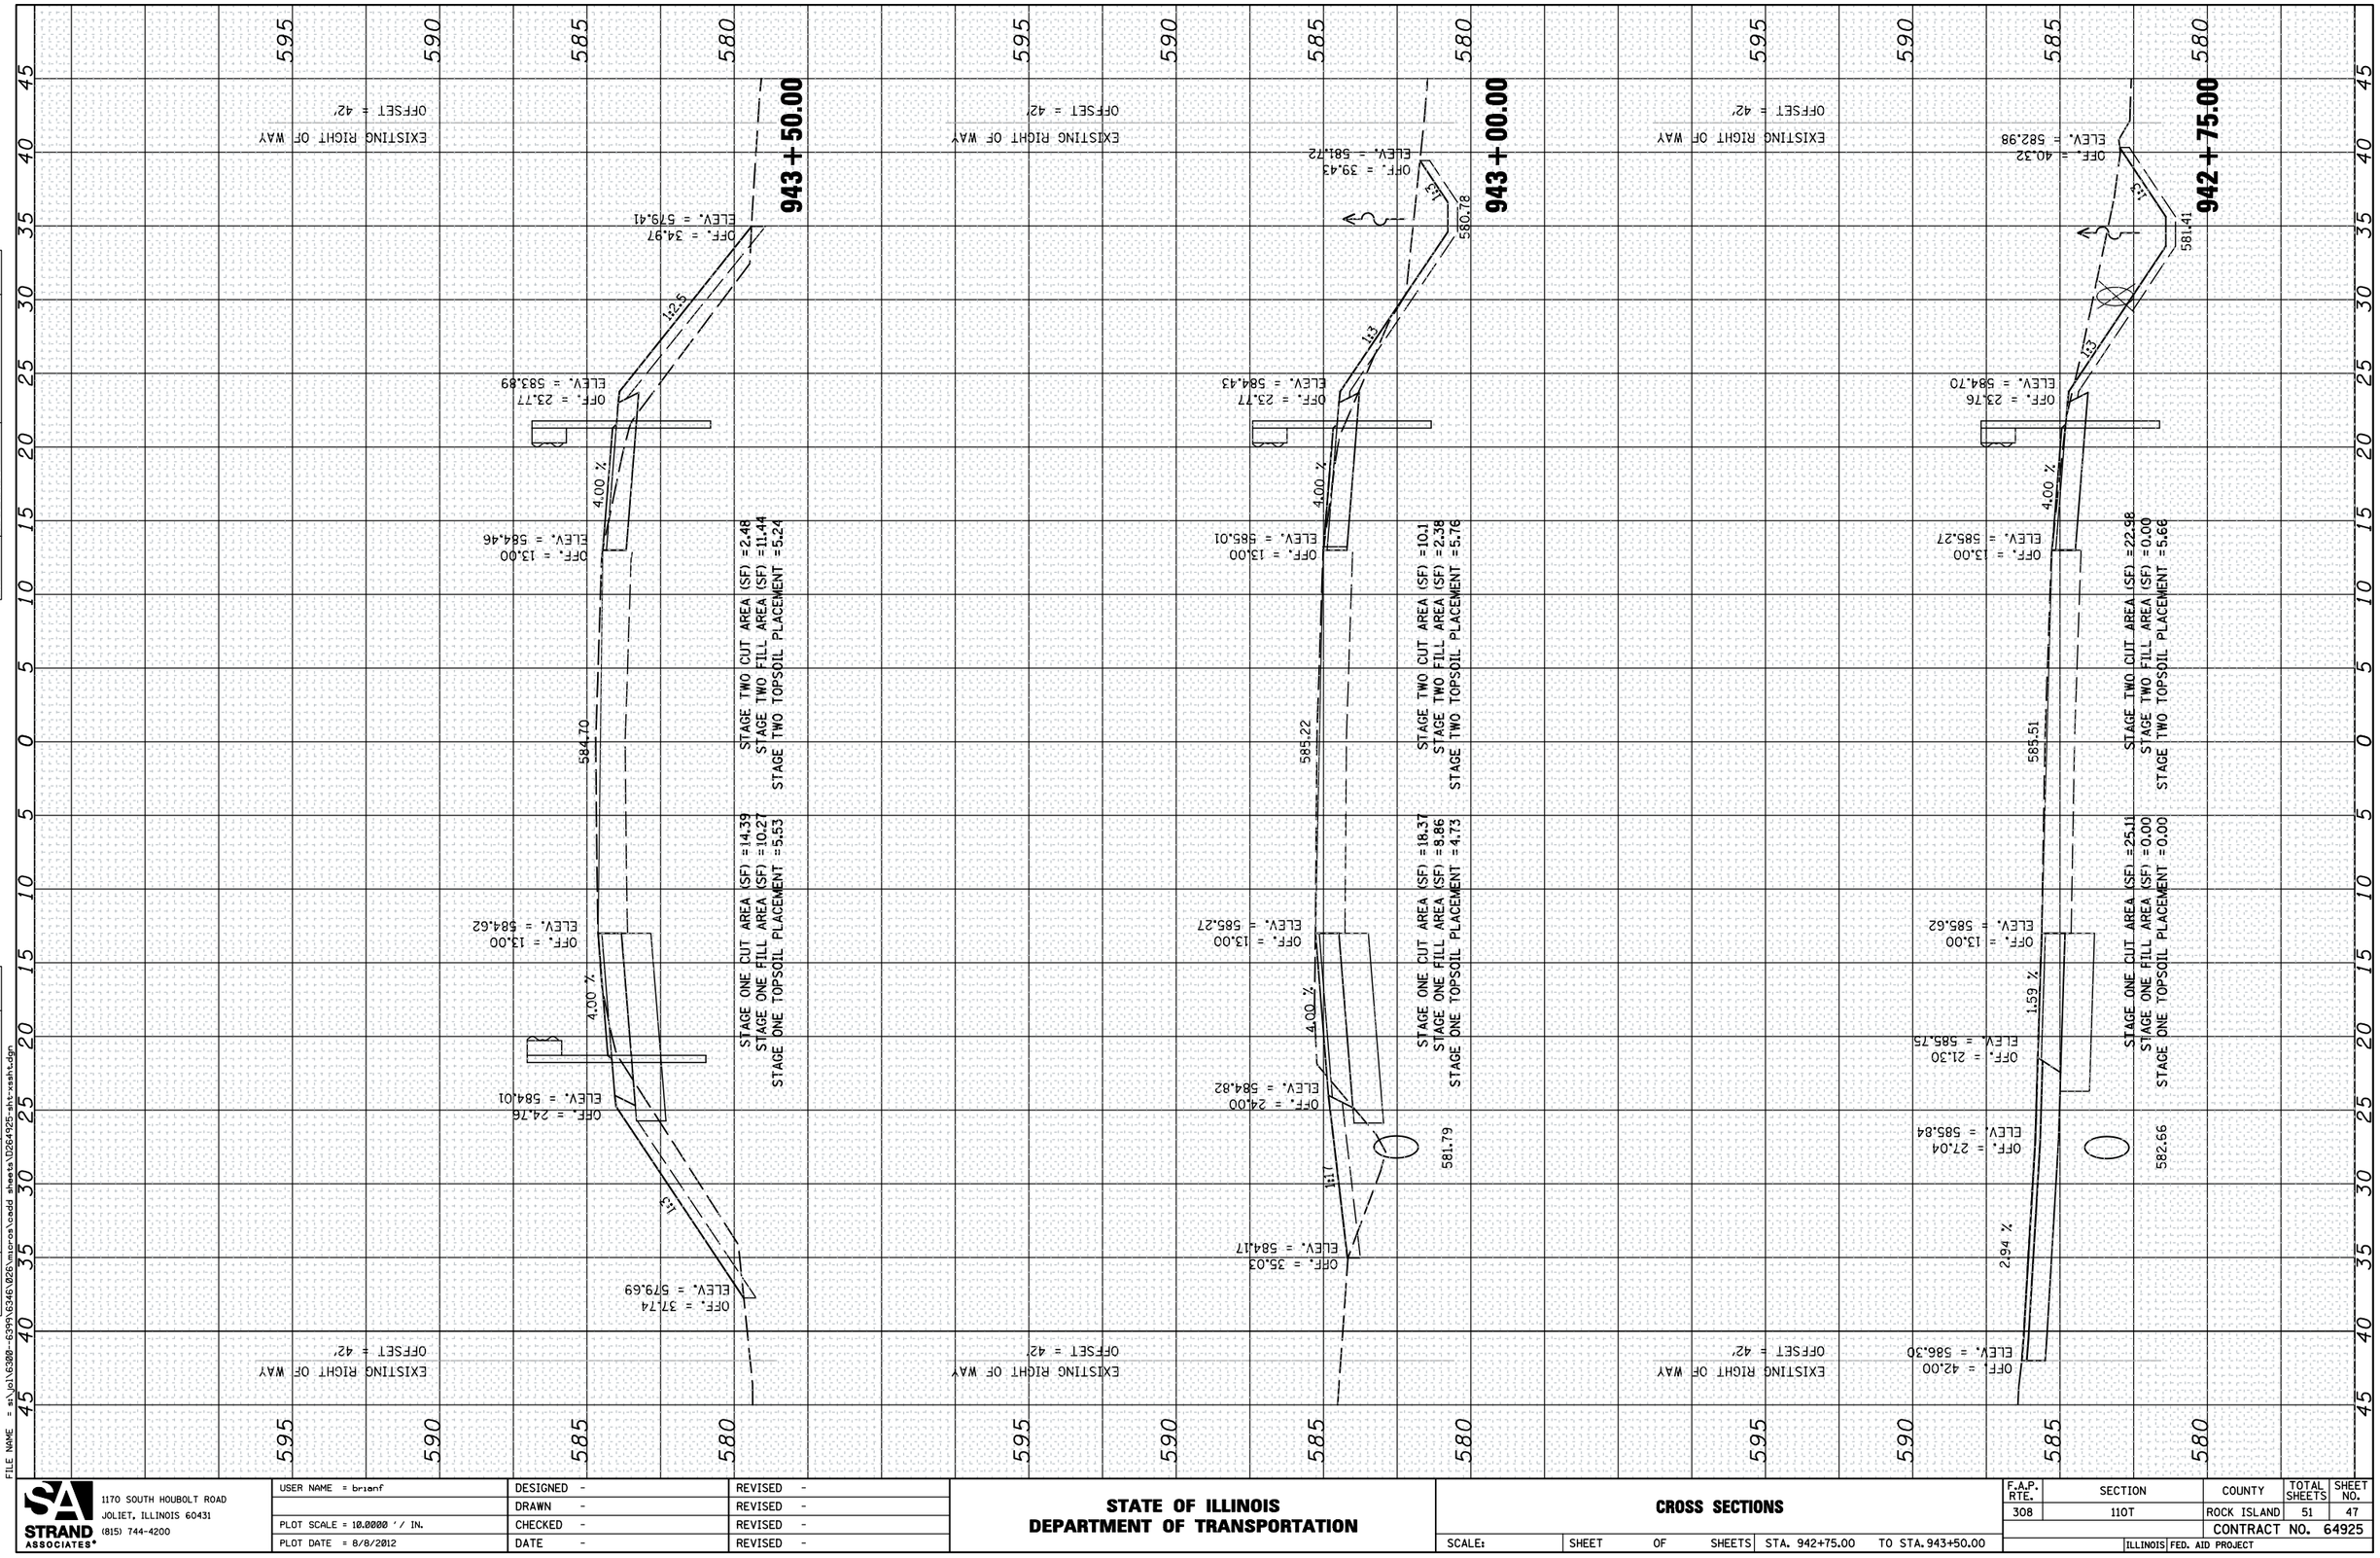


| FINAL SURVEY | BY | DATE |
|---|---|---|
| NOTE BOOK | SURVEYED | |
| NO. | PLOTTED | |
| | TEMPLATE | |
| | AREAS | |
| | AREAS CHECKED | |

| ORIGINAL SURVEY | BY | DATE |
|---|---|---|
| NOTE BOOK | SURVEYED | |
| NO. | PLOTTED | |
| | TEMPLATE | |
| | AREAS | |
| | AREAS CHECKED | |

FILE NAME = s:\pl\6300--6399\6346\026\mmoros\cadd sheets\D2264925-sht-xsaht.dgn


STRAND ASSOCIATES®
1170 SOUTH HOUBOLT ROAD
JOLIET, ILLINOIS 60431
(815) 744-4200


| | | |
|---|---|---|
| USER NAME = brianf | DESIGNED - | REVISED - |
| | DRAWN - | REVISED - |
| PLOT SCALE = 10.0000 ' / IN. | CHECKED - | REVISED - |
| PLOT DATE = 8/8/2012 | DATE - | REVISED - |

**STATE OF ILLINOIS**
**DEPARTMENT OF TRANSPORTATION**

**CROSS SECTIONS**

SCALE: | SHEET OF SHEETS | STA. 942+75.00 TO STA. 943+50.00

| F.A.P. RTE. | SECTION | COUNTY | TOTAL SHEETS | SHEET NO. |
|---|---|---|---|---|
| 308 | 110T | ROCK ISLAND | 51 | 47 |
| | | CONTRACT NO. 64925 | | |
| | ILLINOIS | FED. AID PROJECT | | |