FINAL SURVEY	BY	DATE
SURVEYED		
PLOTTED		
TEMPLATE		
NOTE BOOK	AREAS	
NO.	AREAS CHECKED	

ORIGINAL SURVEY	BY	DATE
SURVEYED		
PLOTTED		
TEMPLATE		
NOTE BOOK	AREAS	
NO.	AREAS CHECKED	

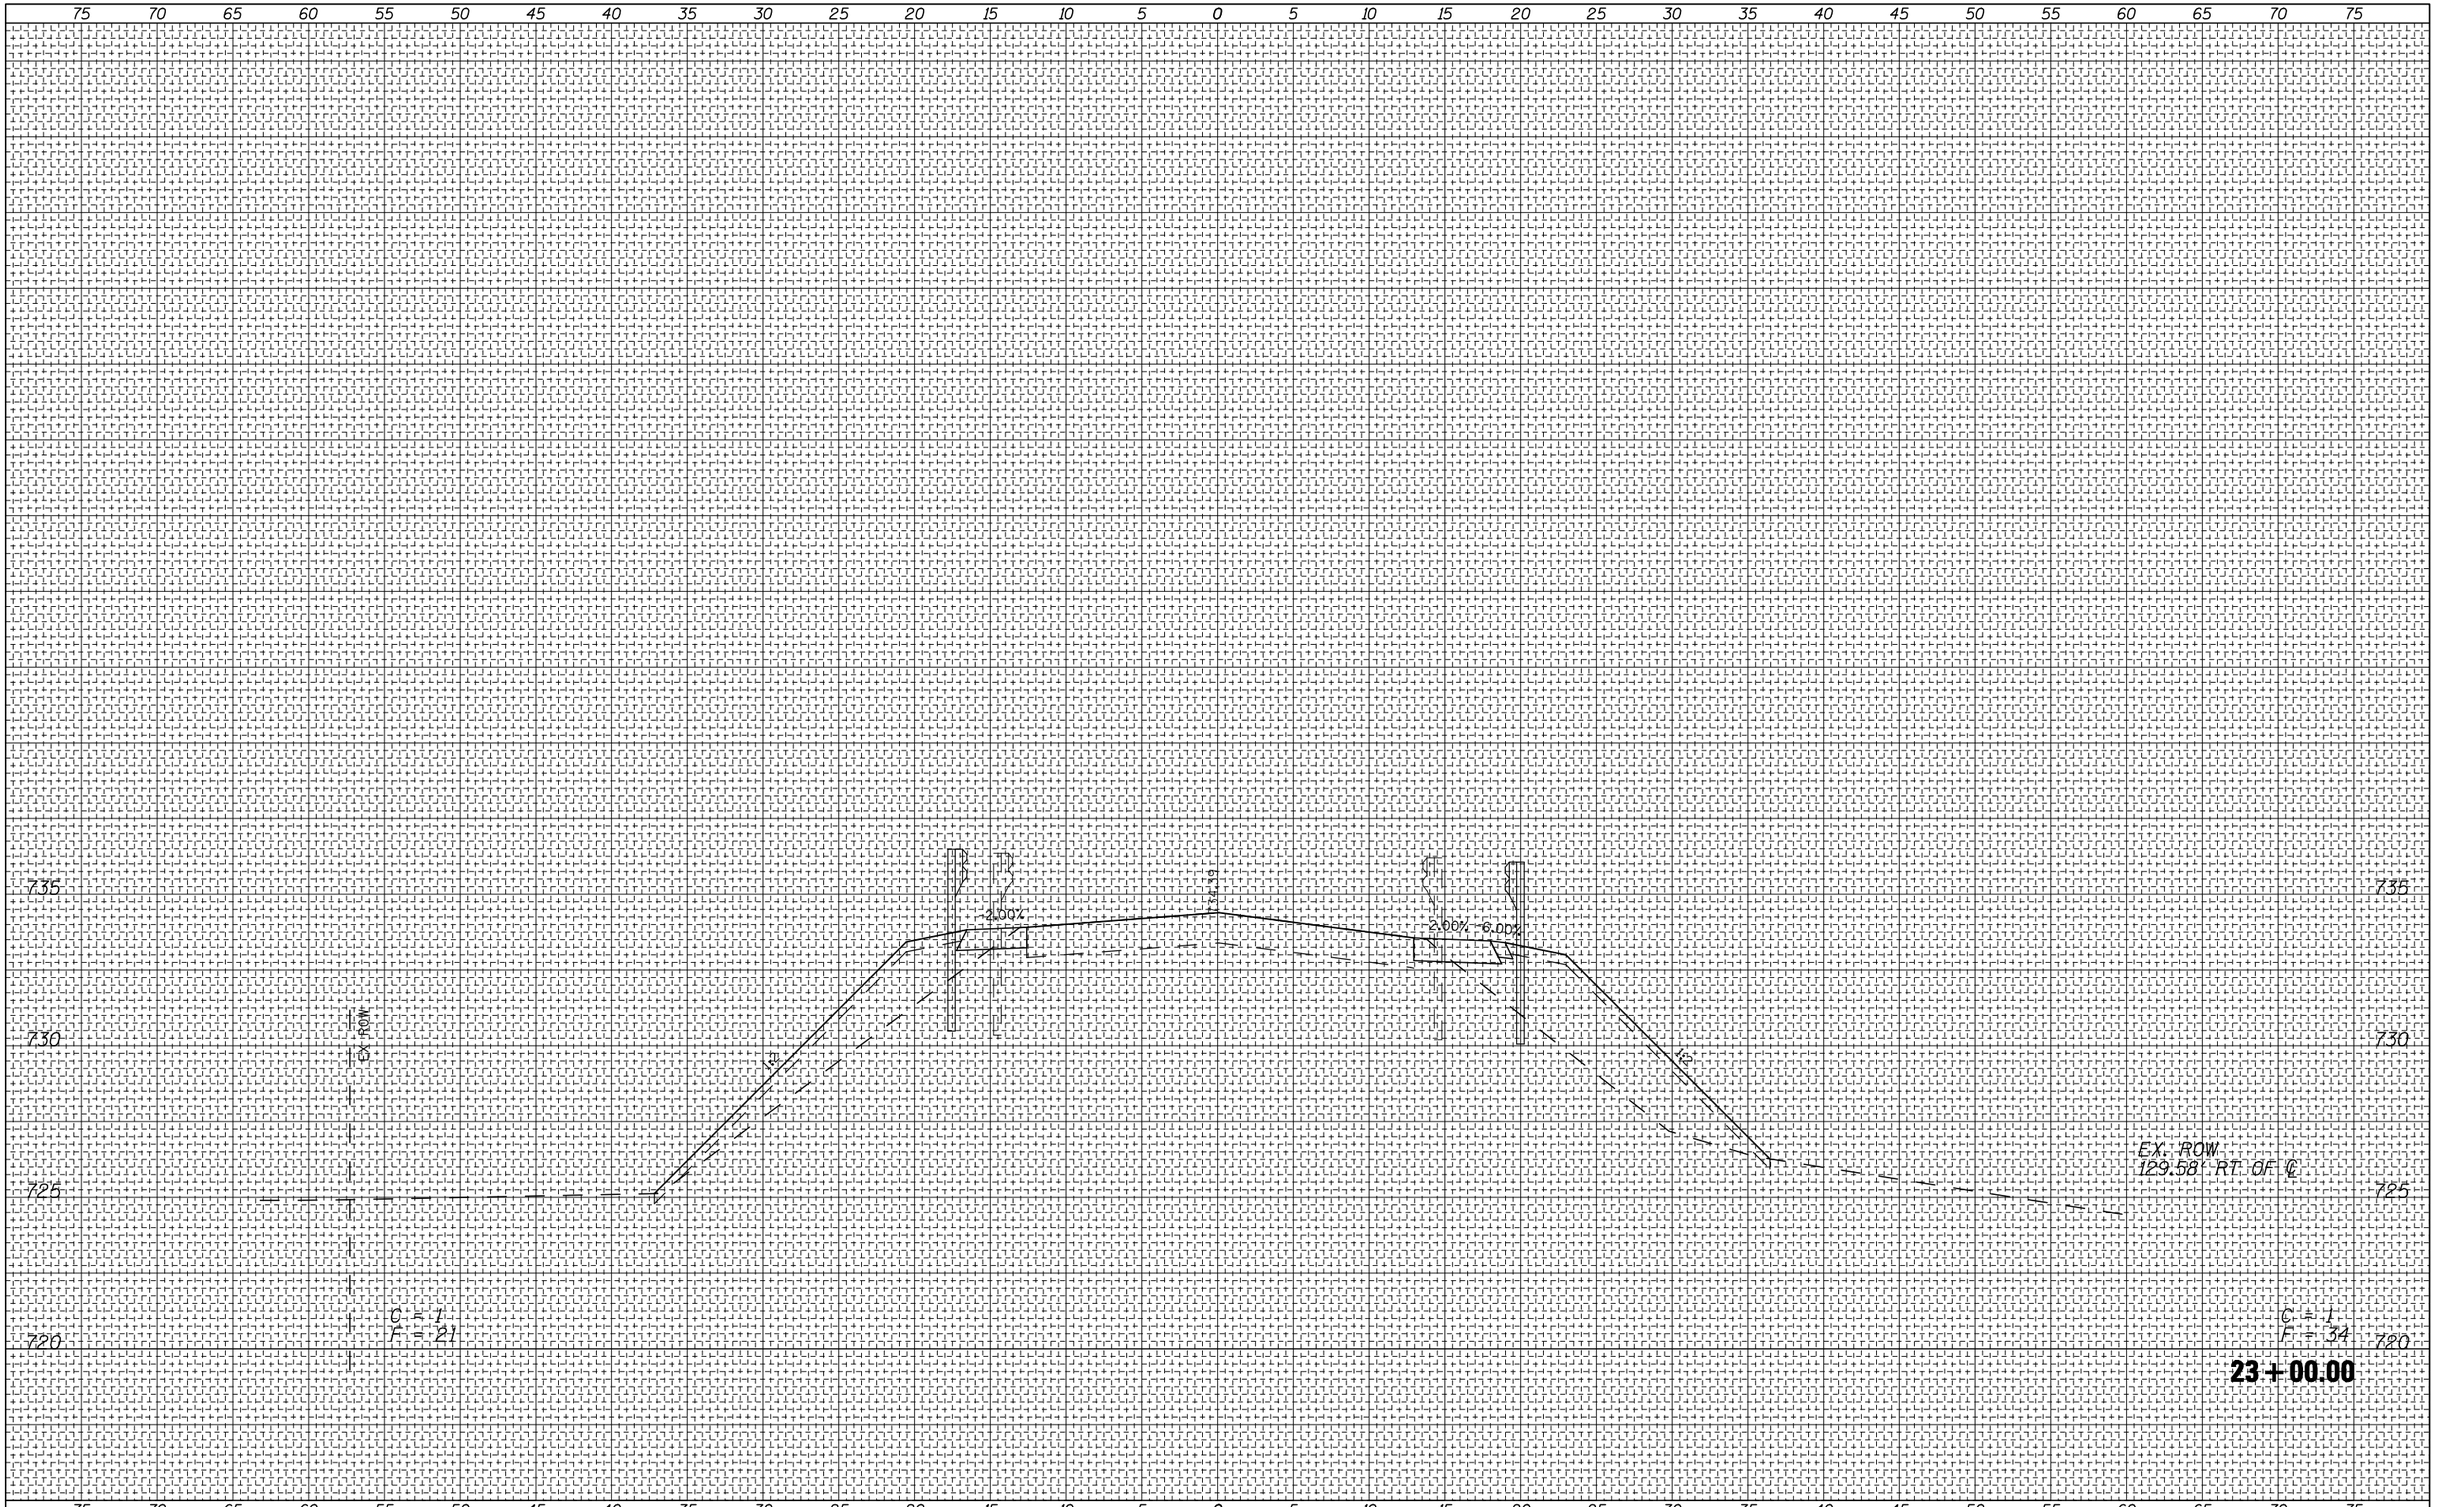

FILE NAME = $FILEL$	USER NAME = $USER$	DESIGNED -	REVISED -	**STATE OF ILLINOIS DEPARTMENT OF TRANSPORTATION**	**CROSS SECTION WINDSOR ROAD**				
		DRAWN -	REVISED -						
	PLOT SCALE = $SCALE$	CHECKED -	REVISED -						
	PLOT DATE = $DATE$	DATE -	REVISED -		SCALE:	SHEET NO. 2 OF 12 SHEETS	STA. 23+00.00	TO STA. 23+00.00	

F.A.I RTE.	SECTION	COUNTY	TOTAL SHEETS	SHEET NO.
57	(10-32HB-2)BY	CHAMPAIGN	81	67
		CONTRACT NO. 70109		
	ILLINOIS	FED. AID PROJECT		