U.S. 150 (PROSPECT AVE.)
TRAFFIC SIGNAL INTERCONNECT

ILLINOIS CENTRAL RAILROAD
DOT AAR 291 044 B
MILE POST 1.14

N

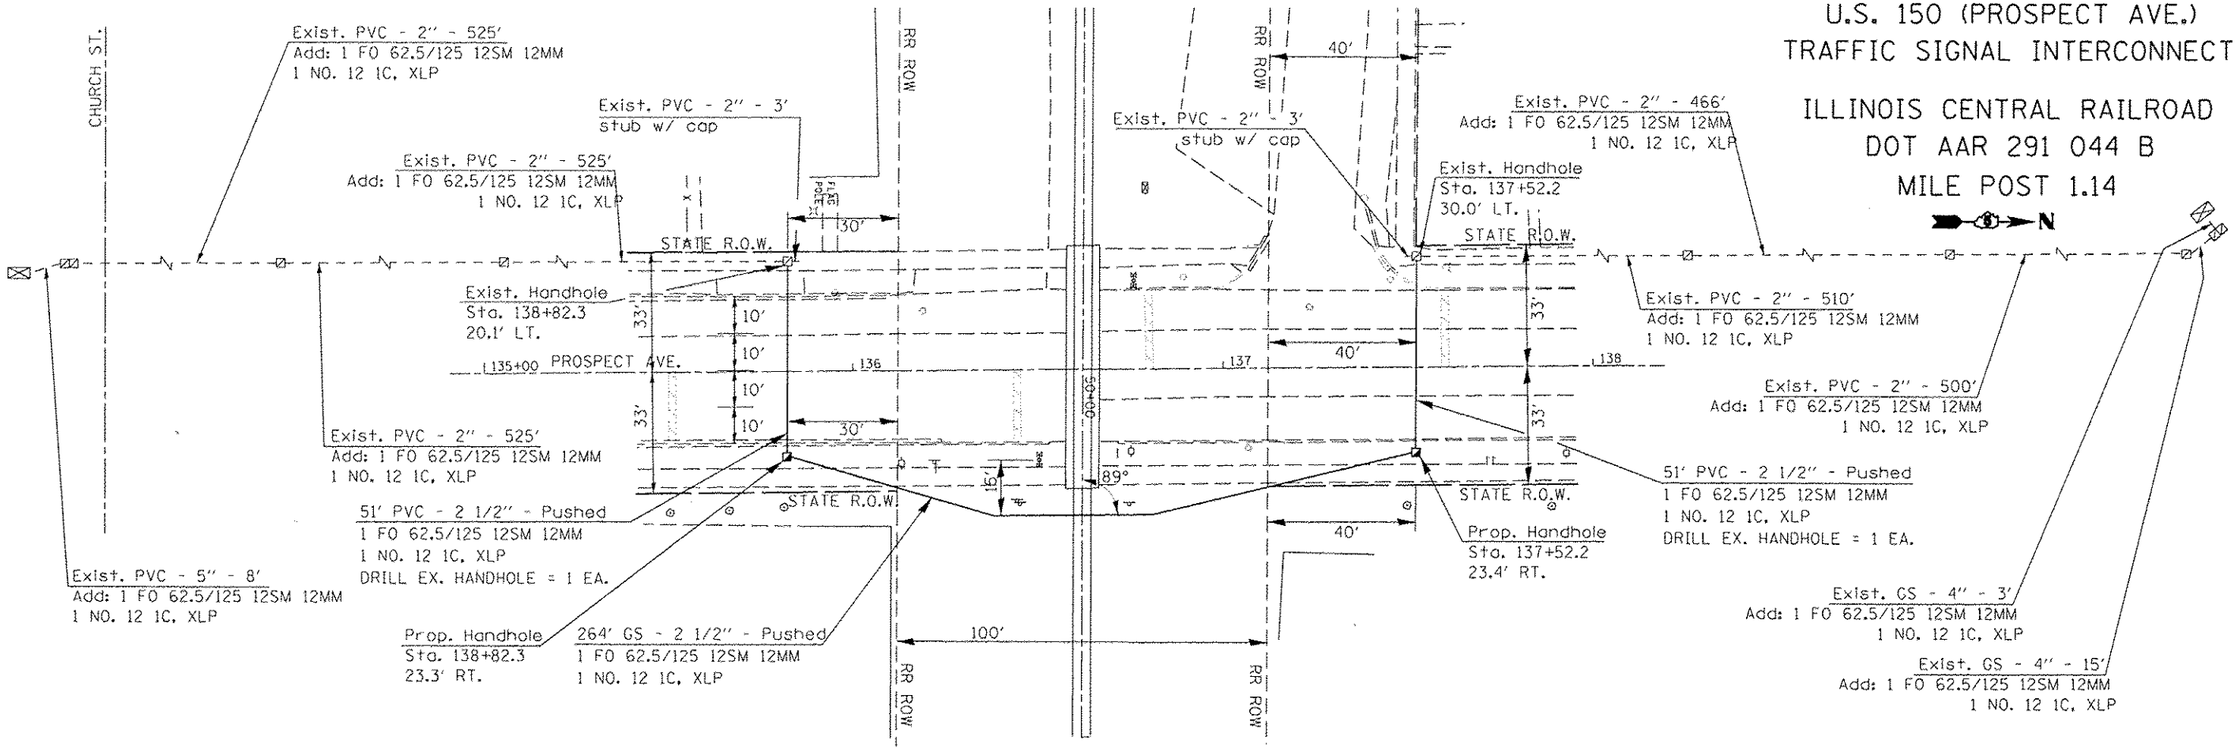

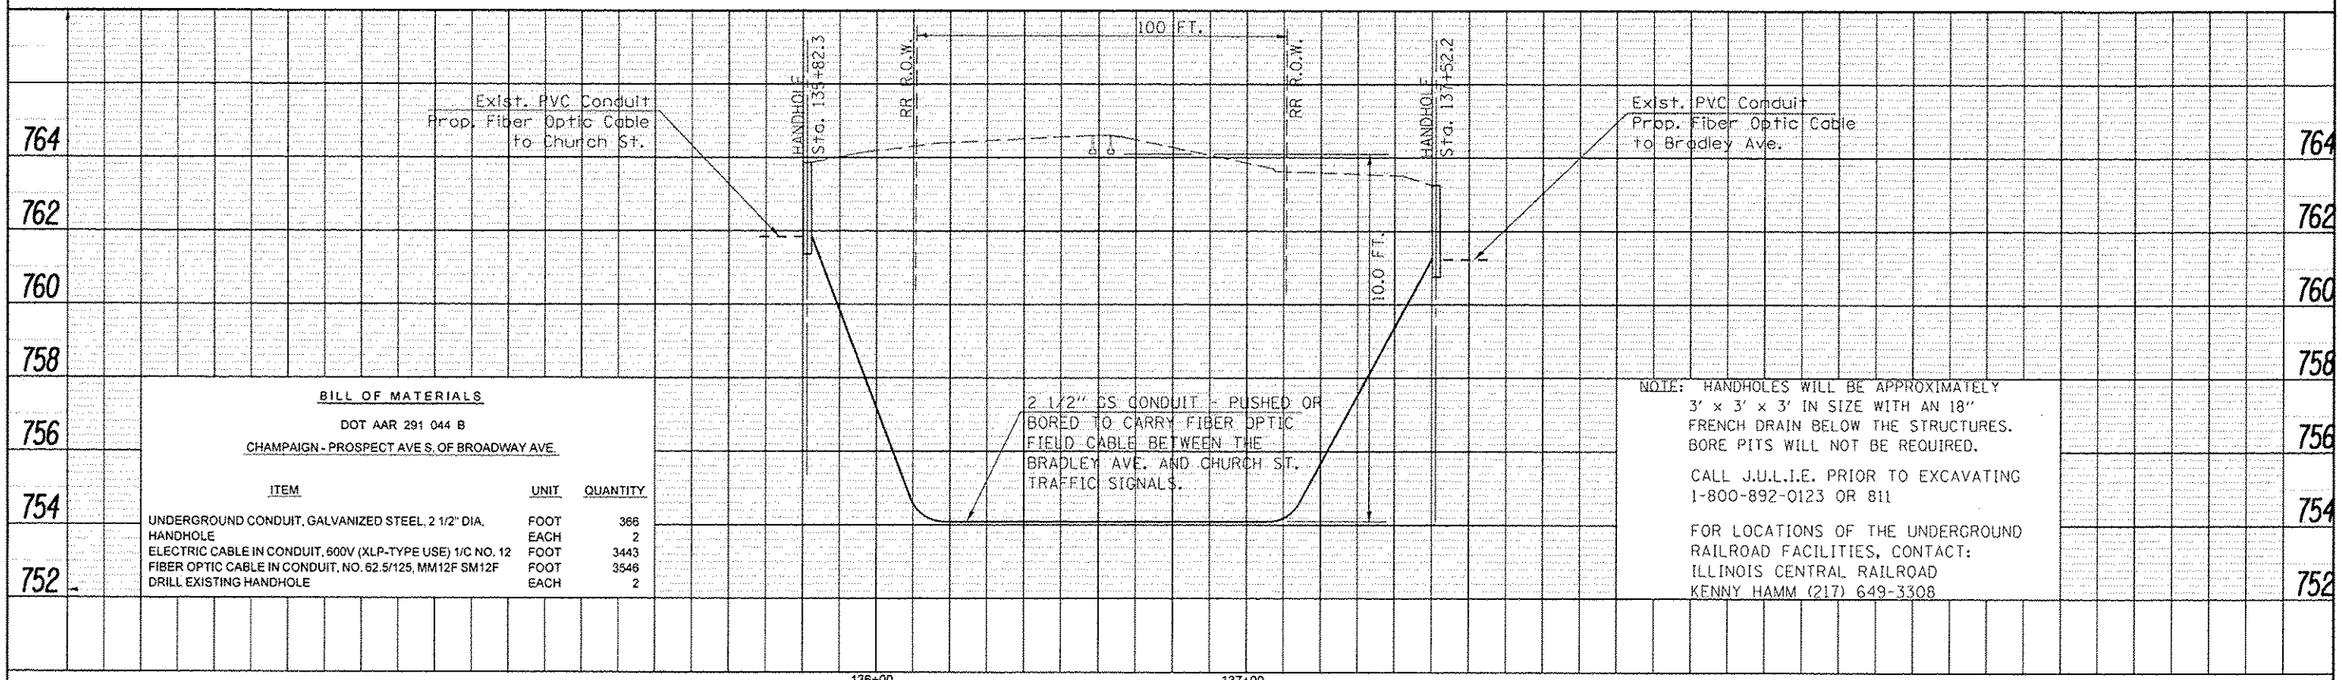

BILL OF MATERIALS

DOT AAR 291 044 B

CHAMPAIGN - PROSPECT AVE S. OF BROADWAY AVE.

ITEM	UNIT	QUANTITY
UNDERGROUND CONDUIT, GALVANIZED STEEL, 2 1/2" DIA.	FOOT	366
HANDHOLE	EACH	2
ELECTRIC CABLE IN CONDUIT, 600V (XLP-TYPE USE) 1/C NO. 12	FOOT	3443
FIBER OPTIC CABLE IN CONDUIT, NO. 62.5/125, MM12F SM12F	FOOT	3546
DRILL EXISTING HANDHOLE	EACH	2

NOTE: HANDHOLES WILL BE APPROXIMATELY 3' x 3' x 3' IN SIZE WITH AN 18" FRENCH DRAIN BELOW THE STRUCTURES. BORE PITS WILL NOT BE REQUIRED.

CALL J.U.L.I.E. PRIOR TO EXCAVATING
1-800-892-0123 OR 811

FOR LOCATIONS OF THE UNDERGROUND RAILROAD FACILITIES, CONTACT:
ILLINOIS CENTRAL RAILROAD
KENNY HAMM (217) 649-3308

FILE NAME = c:\pw_work\pwidot\biggerd\d0272722\D570942-Design.dgn	USER NAME = biggerd	DESIGNED - RDB	REVISED -
		DRAWN - RDB	REVISED -
	PLOT SCALE = 40.0000 ' / in.	CHECKED -	REVISED -
	PLOT DATE = 3/22/2012	DATE -	REVISED -

STATE OF ILLINOIS
DEPARTMENT OF TRANSPORTATION

SCALE: | SHEET NO. OF SHEETS | STA. TO STA.

F.A. RTE.	SECTION	COUNTY	TOTAL SHEETS	SHEET NO.
*	DE MISC 2012-1	**	18	7

CONTRACT NO. 70942

ILLINOIS FED. AID PROJECT

* VARIOUS

** CHAMPAIGN, VERMILION, MCLEAN