I-74
TRAFFIC SIGNAL INTERCONNECT

NORFOLK SOUTHERN RAILROAD
DOT AAR 475 078 G
MILE POST 381.40

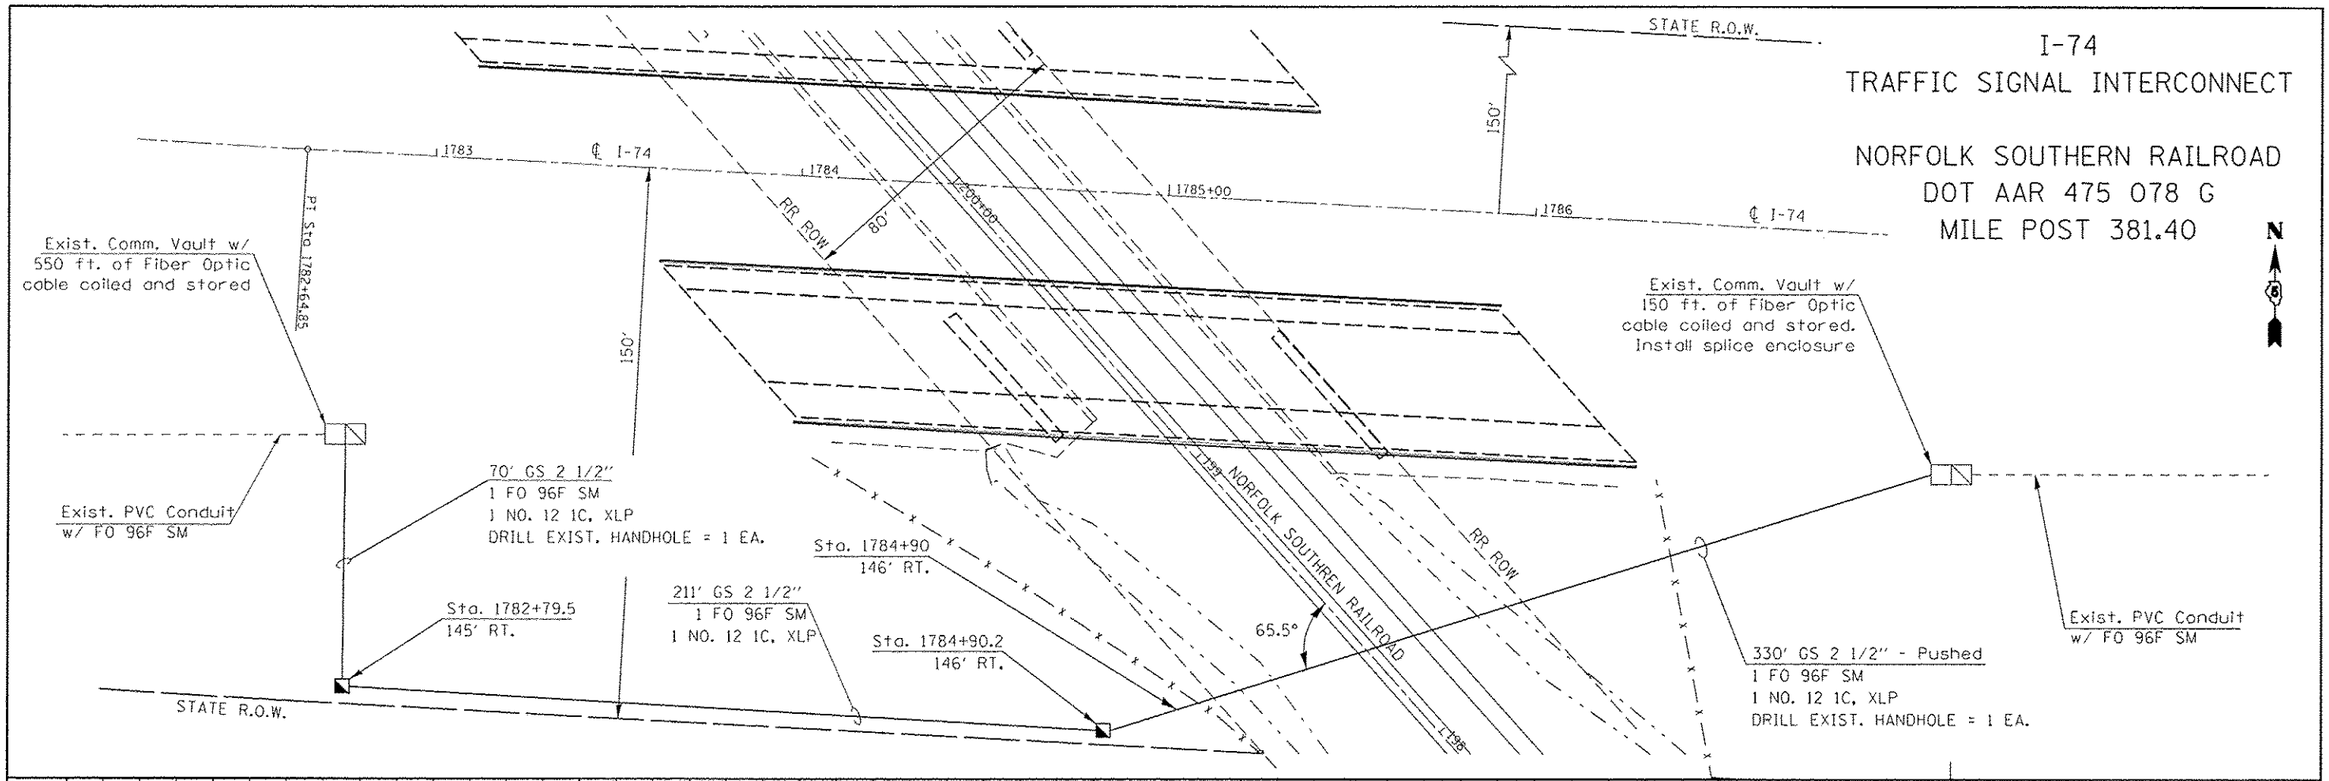

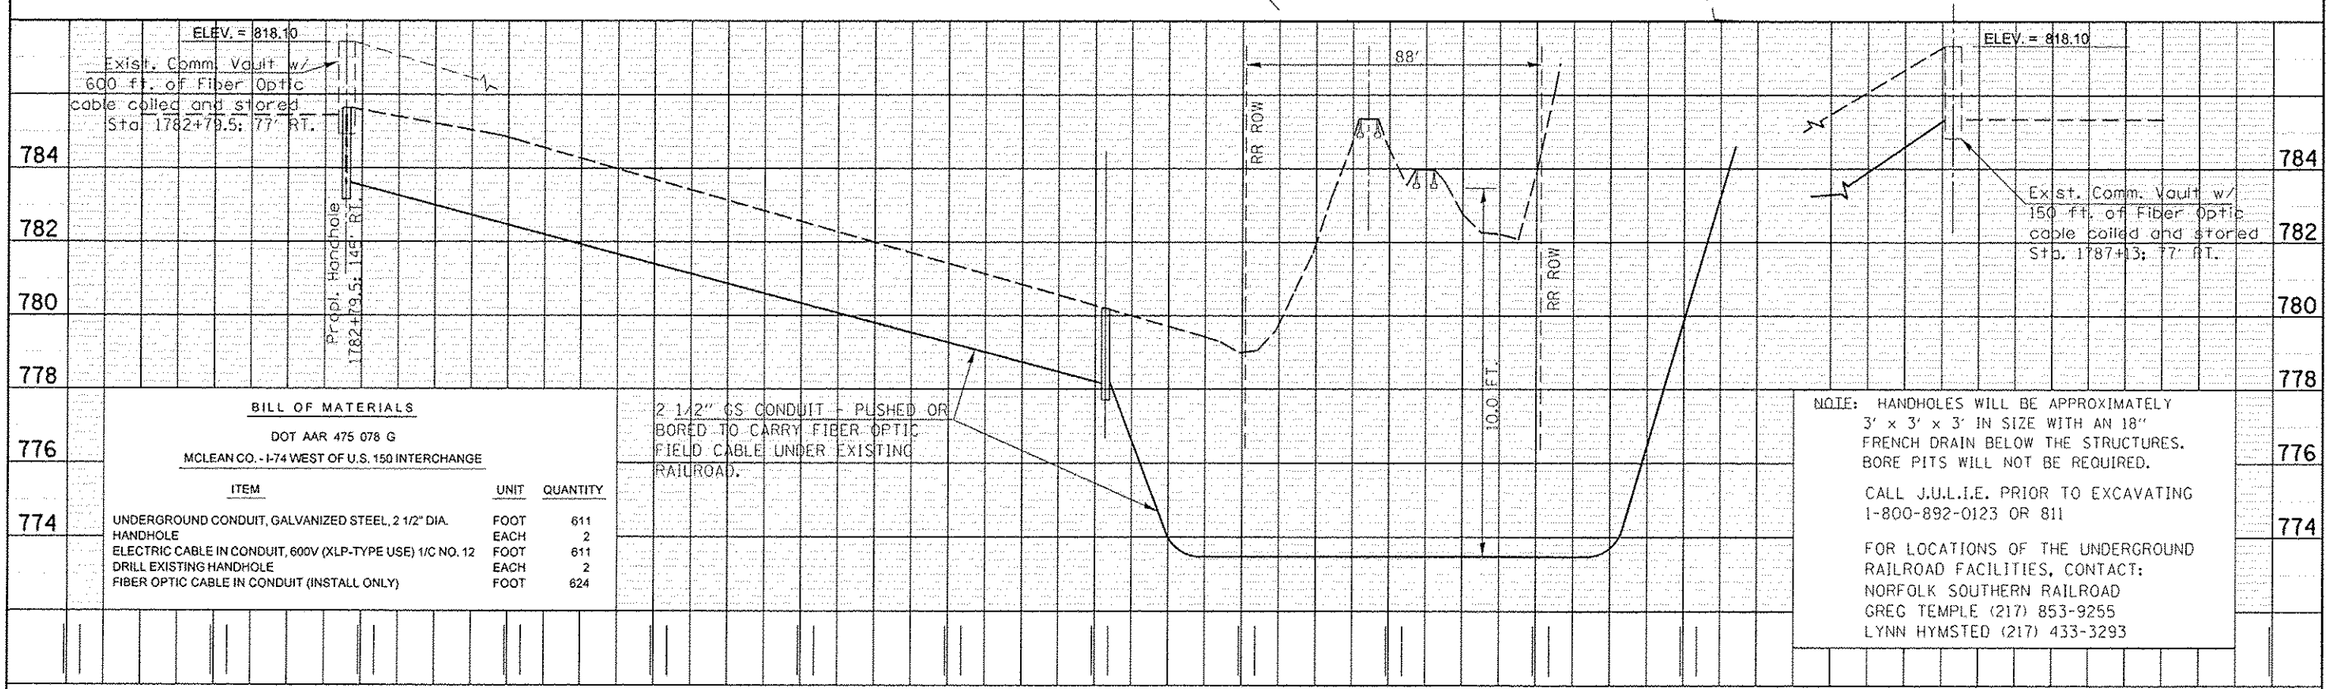

BILL OF MATERIALS

DOT AAR 475 078 G

MCLEAN CO. - I-74 WEST OF U.S. 150 INTERCHANGE

ITEM	UNIT	QUANTITY
UNDERGROUND CONDUIT, GALVANIZED STEEL, 2 1/2" DIA.	FOOT	611
HANDHOLE	EACH	2
ELECTRIC CABLE IN CONDUIT, 600V (XLP-TYPE USE) 1/C NO. 12	FOOT	611
DRILL EXISTING HANDHOLE	EACH	2
FIBER OPTIC CABLE IN CONDUIT (INSTALL ONLY)	FOOT	624

NOTE: HANDHOLES WILL BE APPROXIMATELY 3' x 3' x 3' IN SIZE WITH AN 18" FRENCH DRAIN BELOW THE STRUCTURES. BORE PITS WILL NOT BE REQUIRED.

CALL J.U.L.I.E. PRIOR TO EXCAVATING
1-800-892-0123 OR 811

FOR LOCATIONS OF THE UNDERGROUND RAILROAD FACILITIES, CONTACT:
NORFOLK SOUTHERN RAILROAD
GREG TEMPLE (217) 853-9255
LYNN HYMSTED (217) 433-3293

FILE NAME = c:\pw_work\pwidot\biggerd\d0272722\D578342-Design.dgn	USER NAME = biggerd	DESIGNED - RDB	REVISED -
		DRAWN - RDB	REVISED -
	PLOT SCALE = 40.0000 ' / in.	CHECKED - ___	REVISED -
	PLOT DATE = 4/23/2012	DATE - ___	REVISED -

STATE OF ILLINOIS
DEPARTMENT OF TRANSPORTATION

103+50
SCALE: ___ | SHEET NO. __ OF __ SHEETS | STA. ___ TO STA. ___

F.A.P. RTE.	SECTION	COUNTY	TOTAL SHEETS	SHEET NO.
*	DE MISC 2012-1	**	18	17
		CONTRACT NO. 70942		
	ILLINOIS FED. AID PROJECT			

* VARIOUS
** CHAMPAIGN, VERMILION, MCLEAN