SEC. 12, T19N, R14W, 2ND P.M.

SEC. 7, T19N, R13W, 2ND P.M.

N

0 50' 100'
SCALE IN FEET

STA. 1209+07.61
EXISTING MEDIAN INLET BOX
EXISTING 24" PIPE LT (RCCP)
USFL 0' LT. = 661.63
DSFL 62' LT. = 661.93
EXISTING 24" PIPE RT (RCCP)
USFL 1' RT. = 661.61
DSFL 63' RT. = 661.86

STA. 1209+07.61 4' RT
PR FLUSH INLET BOX
FOR MEDIAN (STD. 542546)
TOP ELEV. = 664.20
INVERT ELEV. = 661.60

MATCH LINE STA. 1200+00.00

1200+00

1205+00

1210+00

MATCH LINE STA. 1215+00.00

(19)

(20)

(21)

(22)

HIGH TENSION CABLE
MEDIAN BARRIER

EXTEND & CONNECT PIPE
UNDERDRAIN 4" (SPECIAL)
TO INLET BOX

EXTEND & CONNECT PIPE
UNDERDRAIN 4" (SPECIAL)
TO INLET BOX

EARTH MEDIAN DITCH CHECK
(STD. 202001)

℄ OF PROPOSED
MEDIAN DITCH

MEDIAN INLET BOX REMOVAL
STATION 1209+07.61 - 1 EACH
(SEE SCHEDULE)

(#) INDICATES PIPE UNDERDRAINS, 4" (SPECIAL)
SEE SCHEDULE

McDonough-Whitlow, P.C.
Consulting Engineers & Land Surveyors
138 East Wood Street
Hillsboro, IL 62049
Phone: 217.532.9233
Fax: 217.532.6300
PROFESSIONAL DESIGN No. 184-002754

PLAN	BY	DATE
SURVEYED		
PLOTTED		
ALIGNMENT CHECKED		
RT. OF WAY CHECKED		
CADD FILE NAME		
NOTE BOOK NO.		

PROFILE	BY	DATE
SURVEYED		
PLOTTED		
GRADES CHECKED		
B.M. NOTED		
STRUCTURE NOTATNS CHKD		
NOTE BOOK NO.		

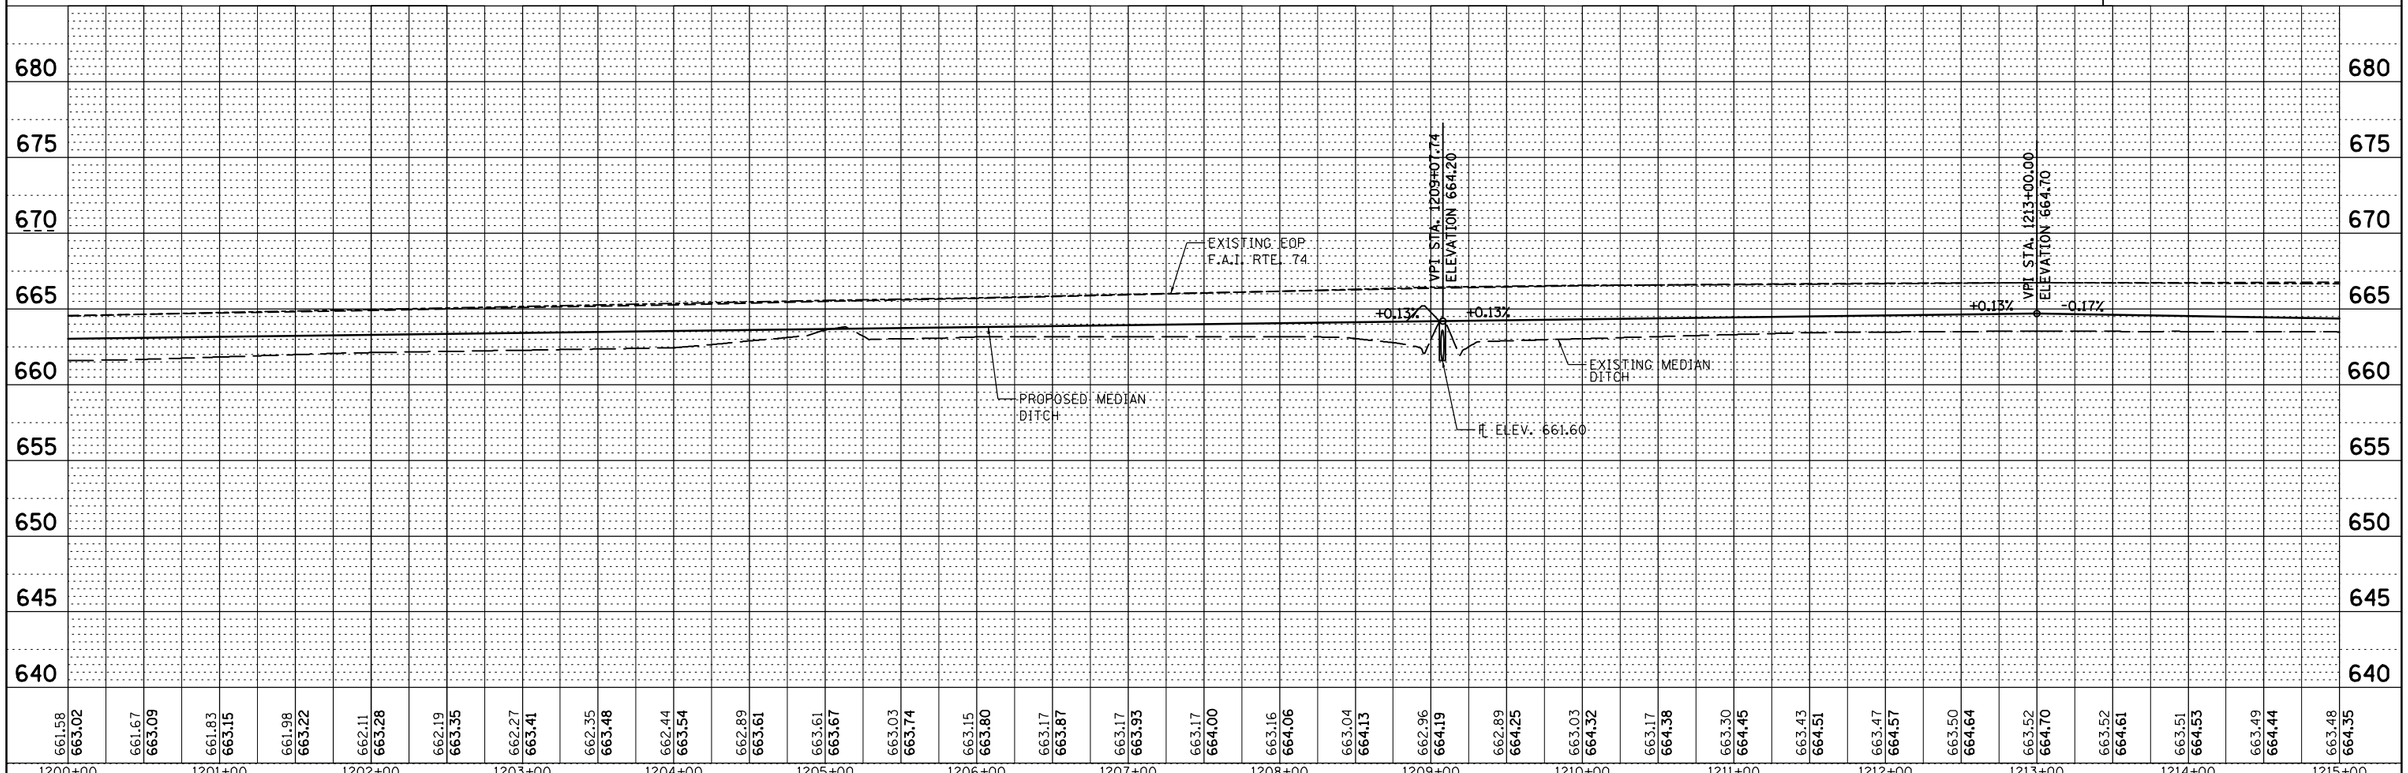

FILE NAME = D570967-XXX-PLNPRF4.dgn	USER NAME = RNH	DESIGNED - JAH	REVISED -
		DRAWN - RNH	REVISED -
	PLOT SCALE = 50	CHECKED - TMM	REVISED -
	PLOT DATE =	DATE -	REVISED -

STATE OF ILLINOIS
DEPARTMENT OF TRANSPORTATION

PLAN & PROFILE
F.A.I. 74

SCALE: 1"=50' | SHEET NO. 4 OF 28 SHEETS | STA. 1200+00.00 TO STA. 1215+00.00

F.A.I. RTE.	SECTION	COUNTY	TOTAL SHEETS	SHEET NO.
74	MEDIAN CABLE 2012-2	VERMILION	120	16
		CONTRACT NO. 70967		
		ILLINOIS FED. AID PROJECT		