SEC. 7, T19N, R13W, 2ND P.M.




MEDIAN INLET BOX REMOVAL
STATION 1224+94.54 - 1 EACH
(SEE SCHEDULE)

(#) INDICATES PIPE UNDERDRAINS, 4" (SPECIAL)
SEE SCHEDULE


McDonough-Whitlow, P.C.
*Consulting Engineers & Land Surveyors*
138 East Wood Street
Hillsboro, IL 62049
Phone: 217.532.9233
Fax: 217.532.6300
PROFESSIONAL DESIGN No. 184-002754


| PLAN | BY | DATE |
|---|---|---|
| SURVEYED | | |
| PLOTTED | | |
| ALIGNMENT CHECKED | | |
| RT. OF WAY CHECKED | | |
| CADD FILE NAME | | |
| NOTE BOOK NO. | | |

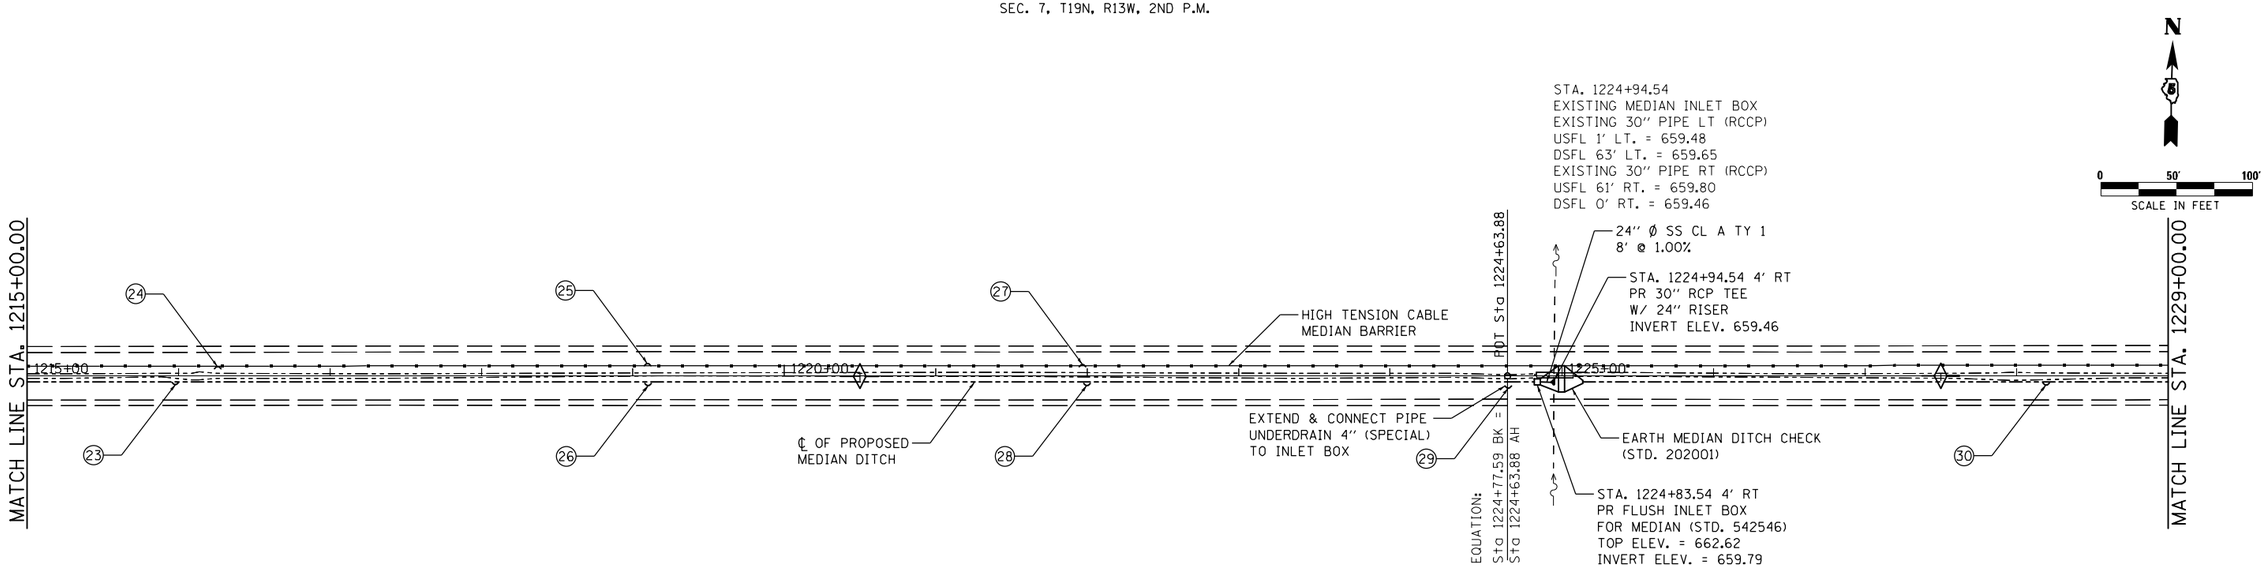


| PROFILE | BY | DATE |
|---|---|---|
| SURVEYED | | |
| PLOTTED | | |
| DRAWN / CHECKED | | |
| BM. NOTED | | |
| STRUCTURE NOTATNS CHKD | | |
| NOTE BOOK NO. | | |

| | | | |
|---|---|---|---|
| FILE NAME = D570967-XXX-PLNPRF5.dgn | USER NAME = RNH | DESIGNED - JAH | REVISED - |
| | | DRAWN - RNH | REVISED - |
| | PLOT SCALE = 50 | CHECKED - TMM | REVISED - |
| | PLOT DATE = | DATE - | REVISED - |

**STATE OF ILLINOIS**
**DEPARTMENT OF TRANSPORTATION**

**PLAN & PROFILE**
**F.A.I. 74**

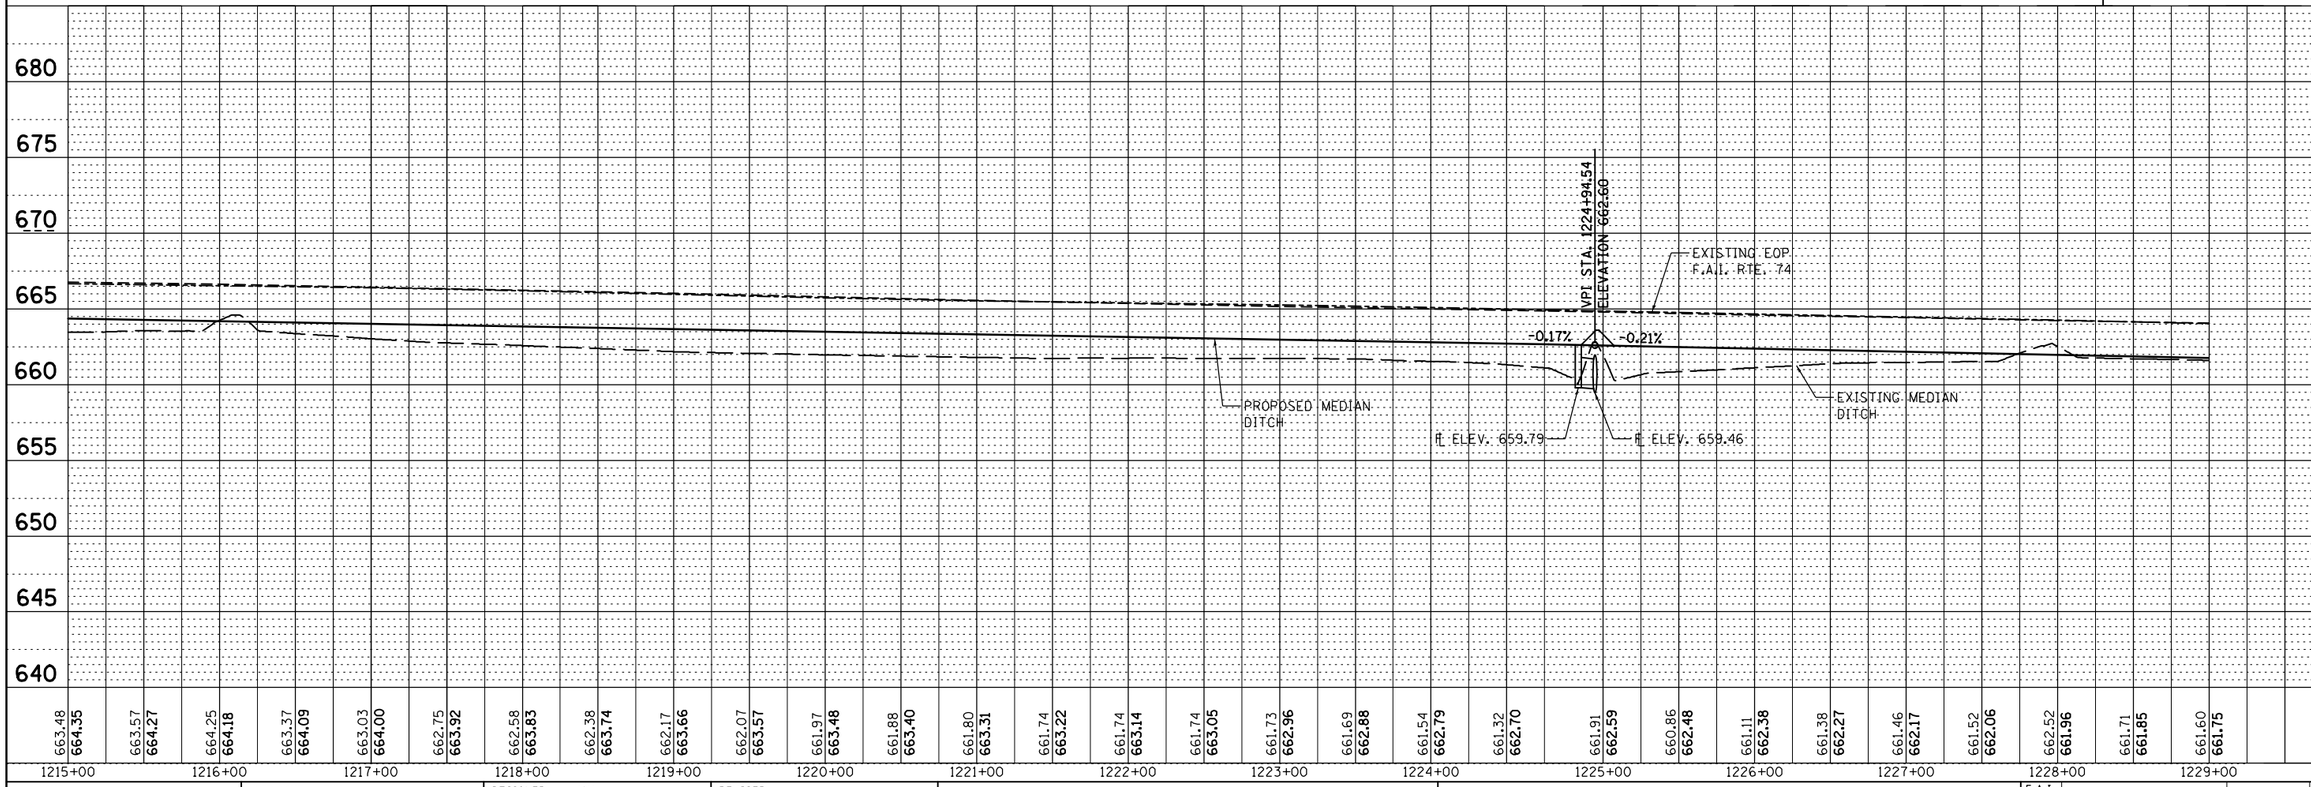SCALE: 1"=50' | SHEET NO. 5 OF 28 SHEETS | STA. 1215+00.00 TO STA. 1229+00.00

| F.A.I. RTE. | SECTION | COUNTY | TOTAL SHEETS | SHEET NO. |
|---|---|---|---|---|
| 74 | MEDIAN CABLE 2012-2 | VERMILION | 120 | 17 |
| | | CONTRACT NO. 70967 | | |
| | | ILLINOIS FED. AID PROJECT | | |