| FINAL SURVEY | | BY | DATE |
|---|---|---|---|
| | SURVEYED | | |
| | PLOTTED | | |
| NOTE BOOK | TEMPLATE | | |
| | AREAS | | |
| NO. | AREAS CHECKED | | |

| ORIGINAL SURVEY | | BY | DATE |
|---|---|---|---|
| | SURVEYED | | |
| | PLOTTED | | |
| NOTE BOOK | TEMPLATE | | |
| | AREAS | | |
| NO. | AREAS CHECKED | | |

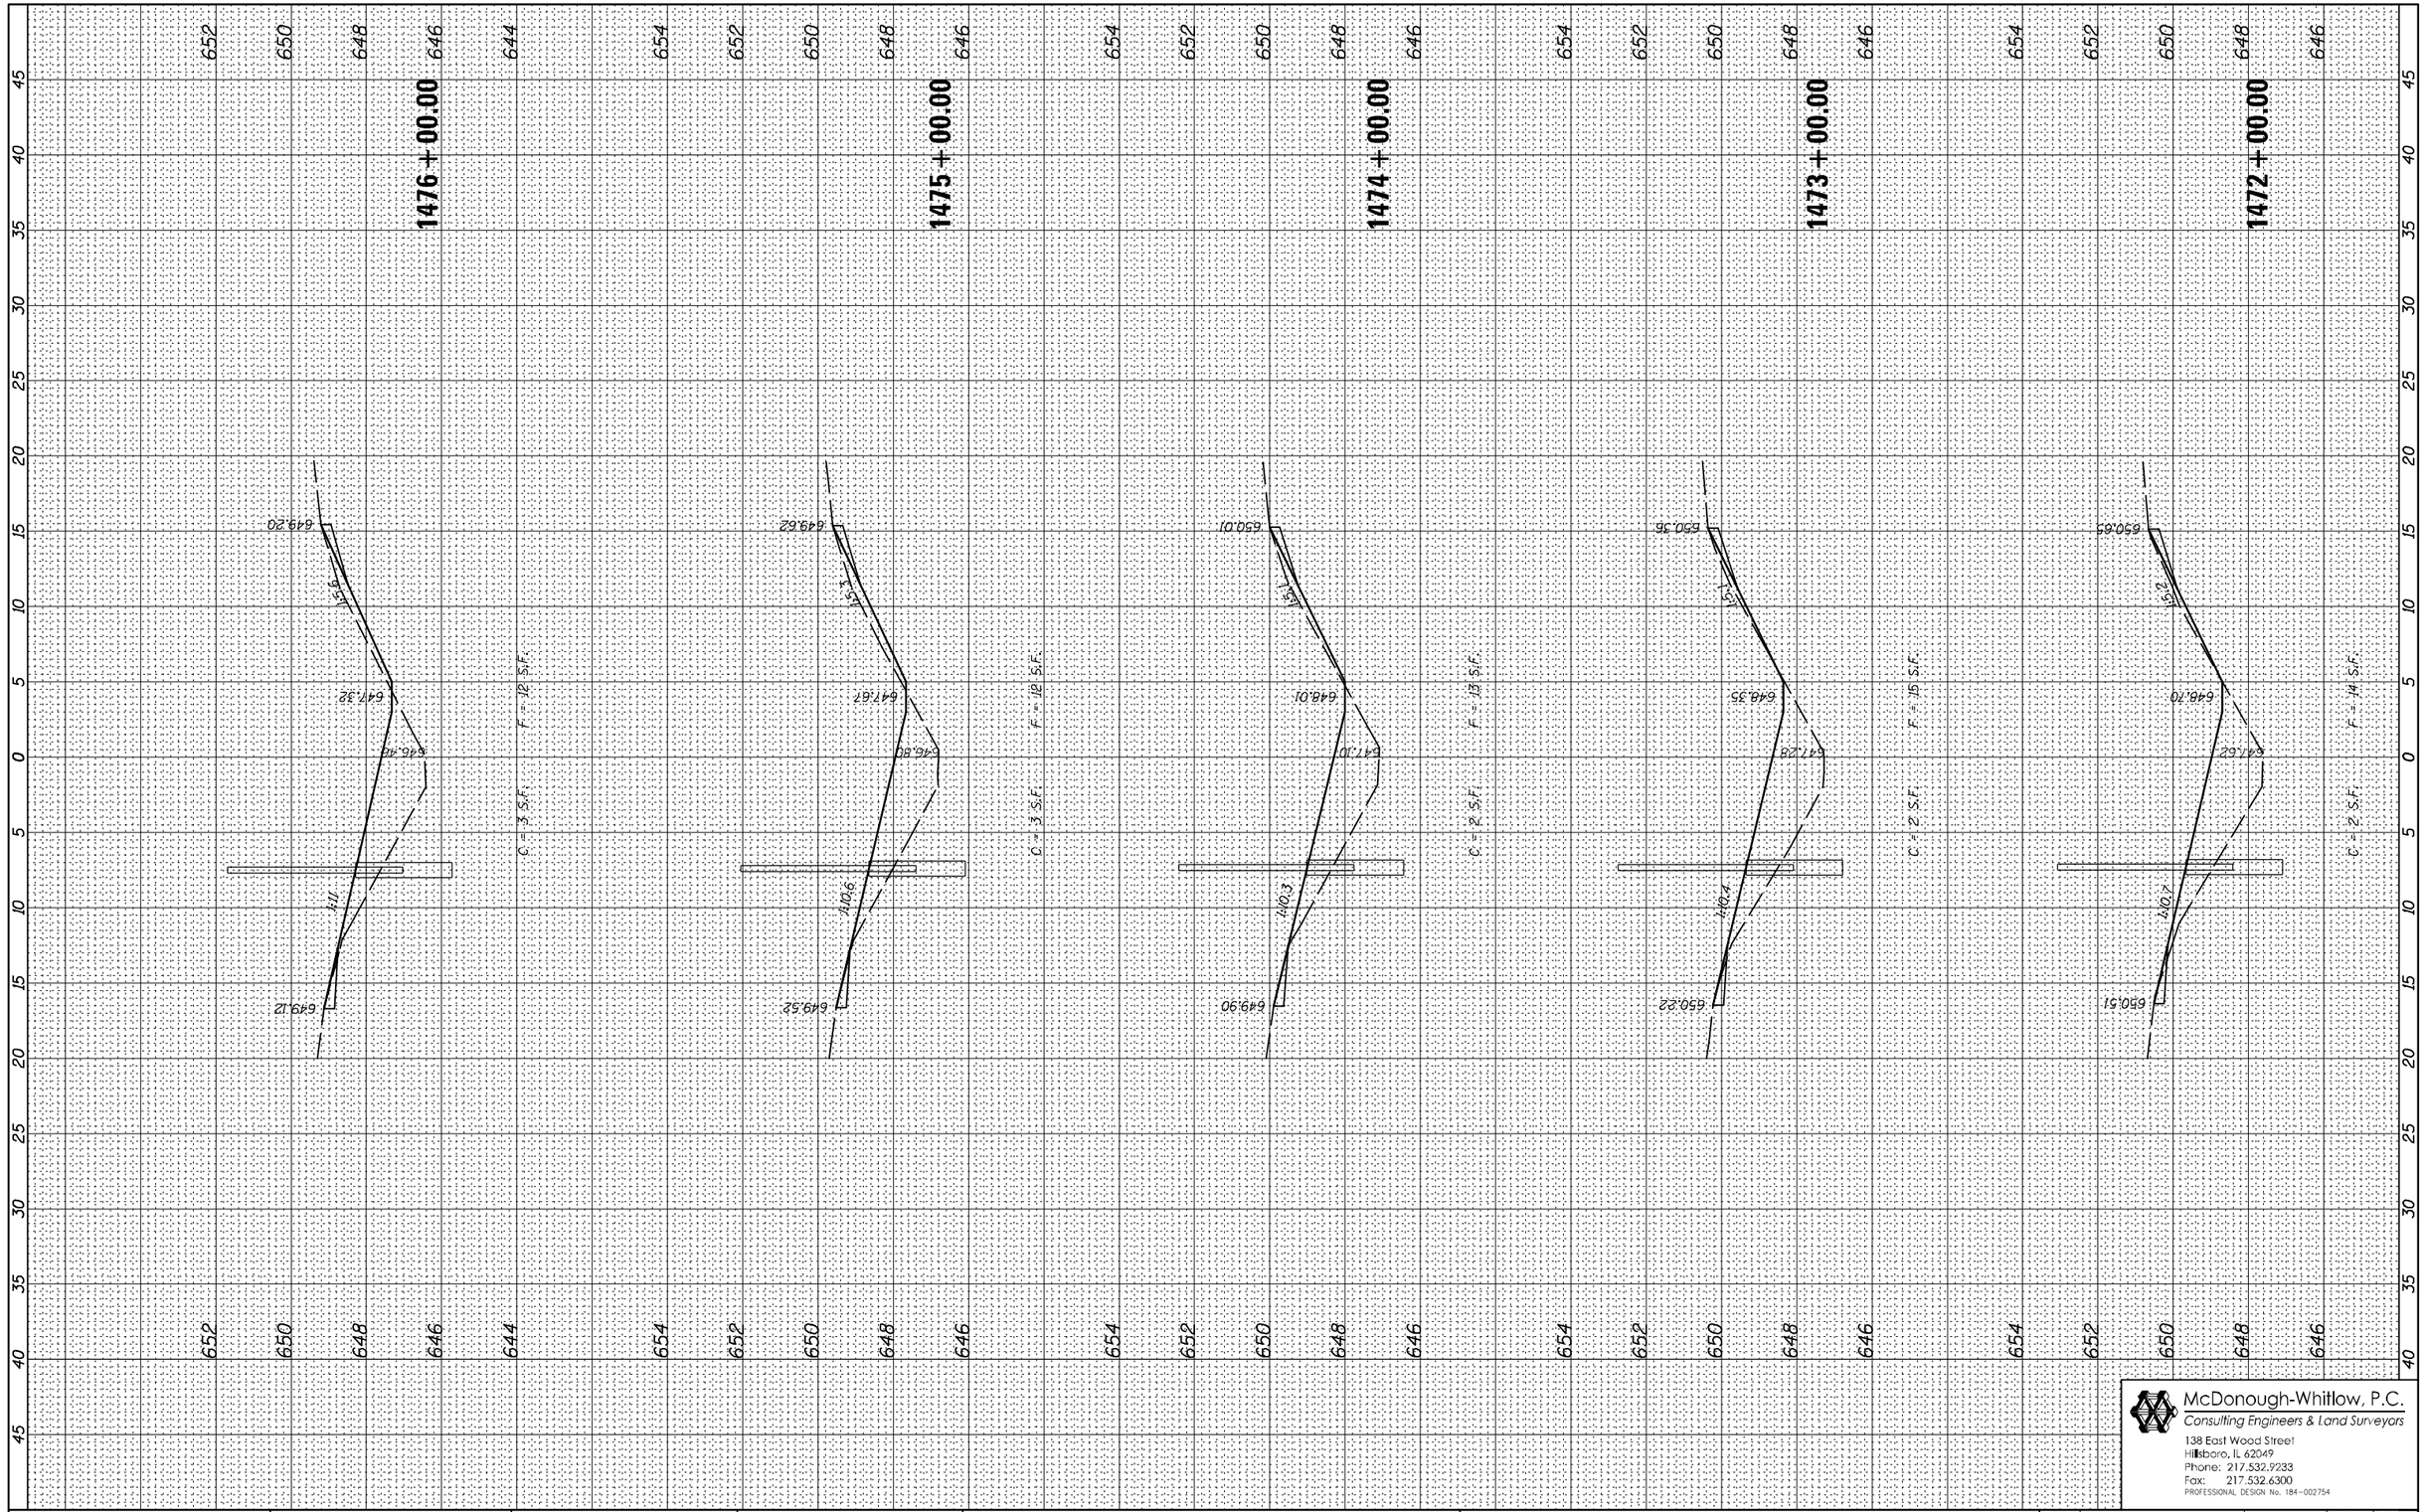


McDonough-Whitlow, P.C.
Consulting Engineers & Land Surveyors
138 East Wood Street
Hillsboro, IL 62049
Phone: 217.532.9233
Fax: 217.532.6300
PROFESSIONAL DESIGN No. 184-002754

| | | | |
|---|---|---|---|
| FILE NAME = D570967-XXX-XXX-XSSHT.dgn | USER NAME = RNH | DESIGNED - JAH | REVISED - |
| | | DRAWN - RNH | REVISED - |
| | PLOT SCALE = | CHECKED - TMM | REVISED - |
| | PLOT DATE = | DATE - | REVISED - |

**STATE OF ILLINOIS**
**DEPARTMENT OF TRANSPORTATION**

**CROSS SECTIONS**
**F.A.I. 74**

SCALE: | SHEET NO. 64 OF 71 SHEETS | STA. 1472+00.00 | TO STA. 1476+00.00

| F.A.I. RTE. | SECTION | COUNTY | TOTAL SHEETS | SHEET NO. |
|---|---|---|---|---|
| 74 | MEDIAN CABLE 2012-2 | VERMILION | 120 | 113 |
| | | CONTRACT NO. 70967 | | |
| | ILLINOIS | FED. AID PROJECT | | |