INFRASTRUCTURE ENGINEERING
33 West Monroe | Suite 1940 | Chicago, IL 60603
p 312.605.0611 | f 312.605.0616 | www.infrastructureeng.com

FINAL SURVEY	BY	DATE
SURVEYED		
PLOTTED		
TEMPLATE		
NOTE BOOK		
AREAS		
NO. AREAS CHECKED		

ORIGINAL SURVEY	BY	DATE
SURVEYED		
PLOTTED		
TEMPLATE		
NOTE BOOK		
AREAS		
NO. AREAS CHECKED		

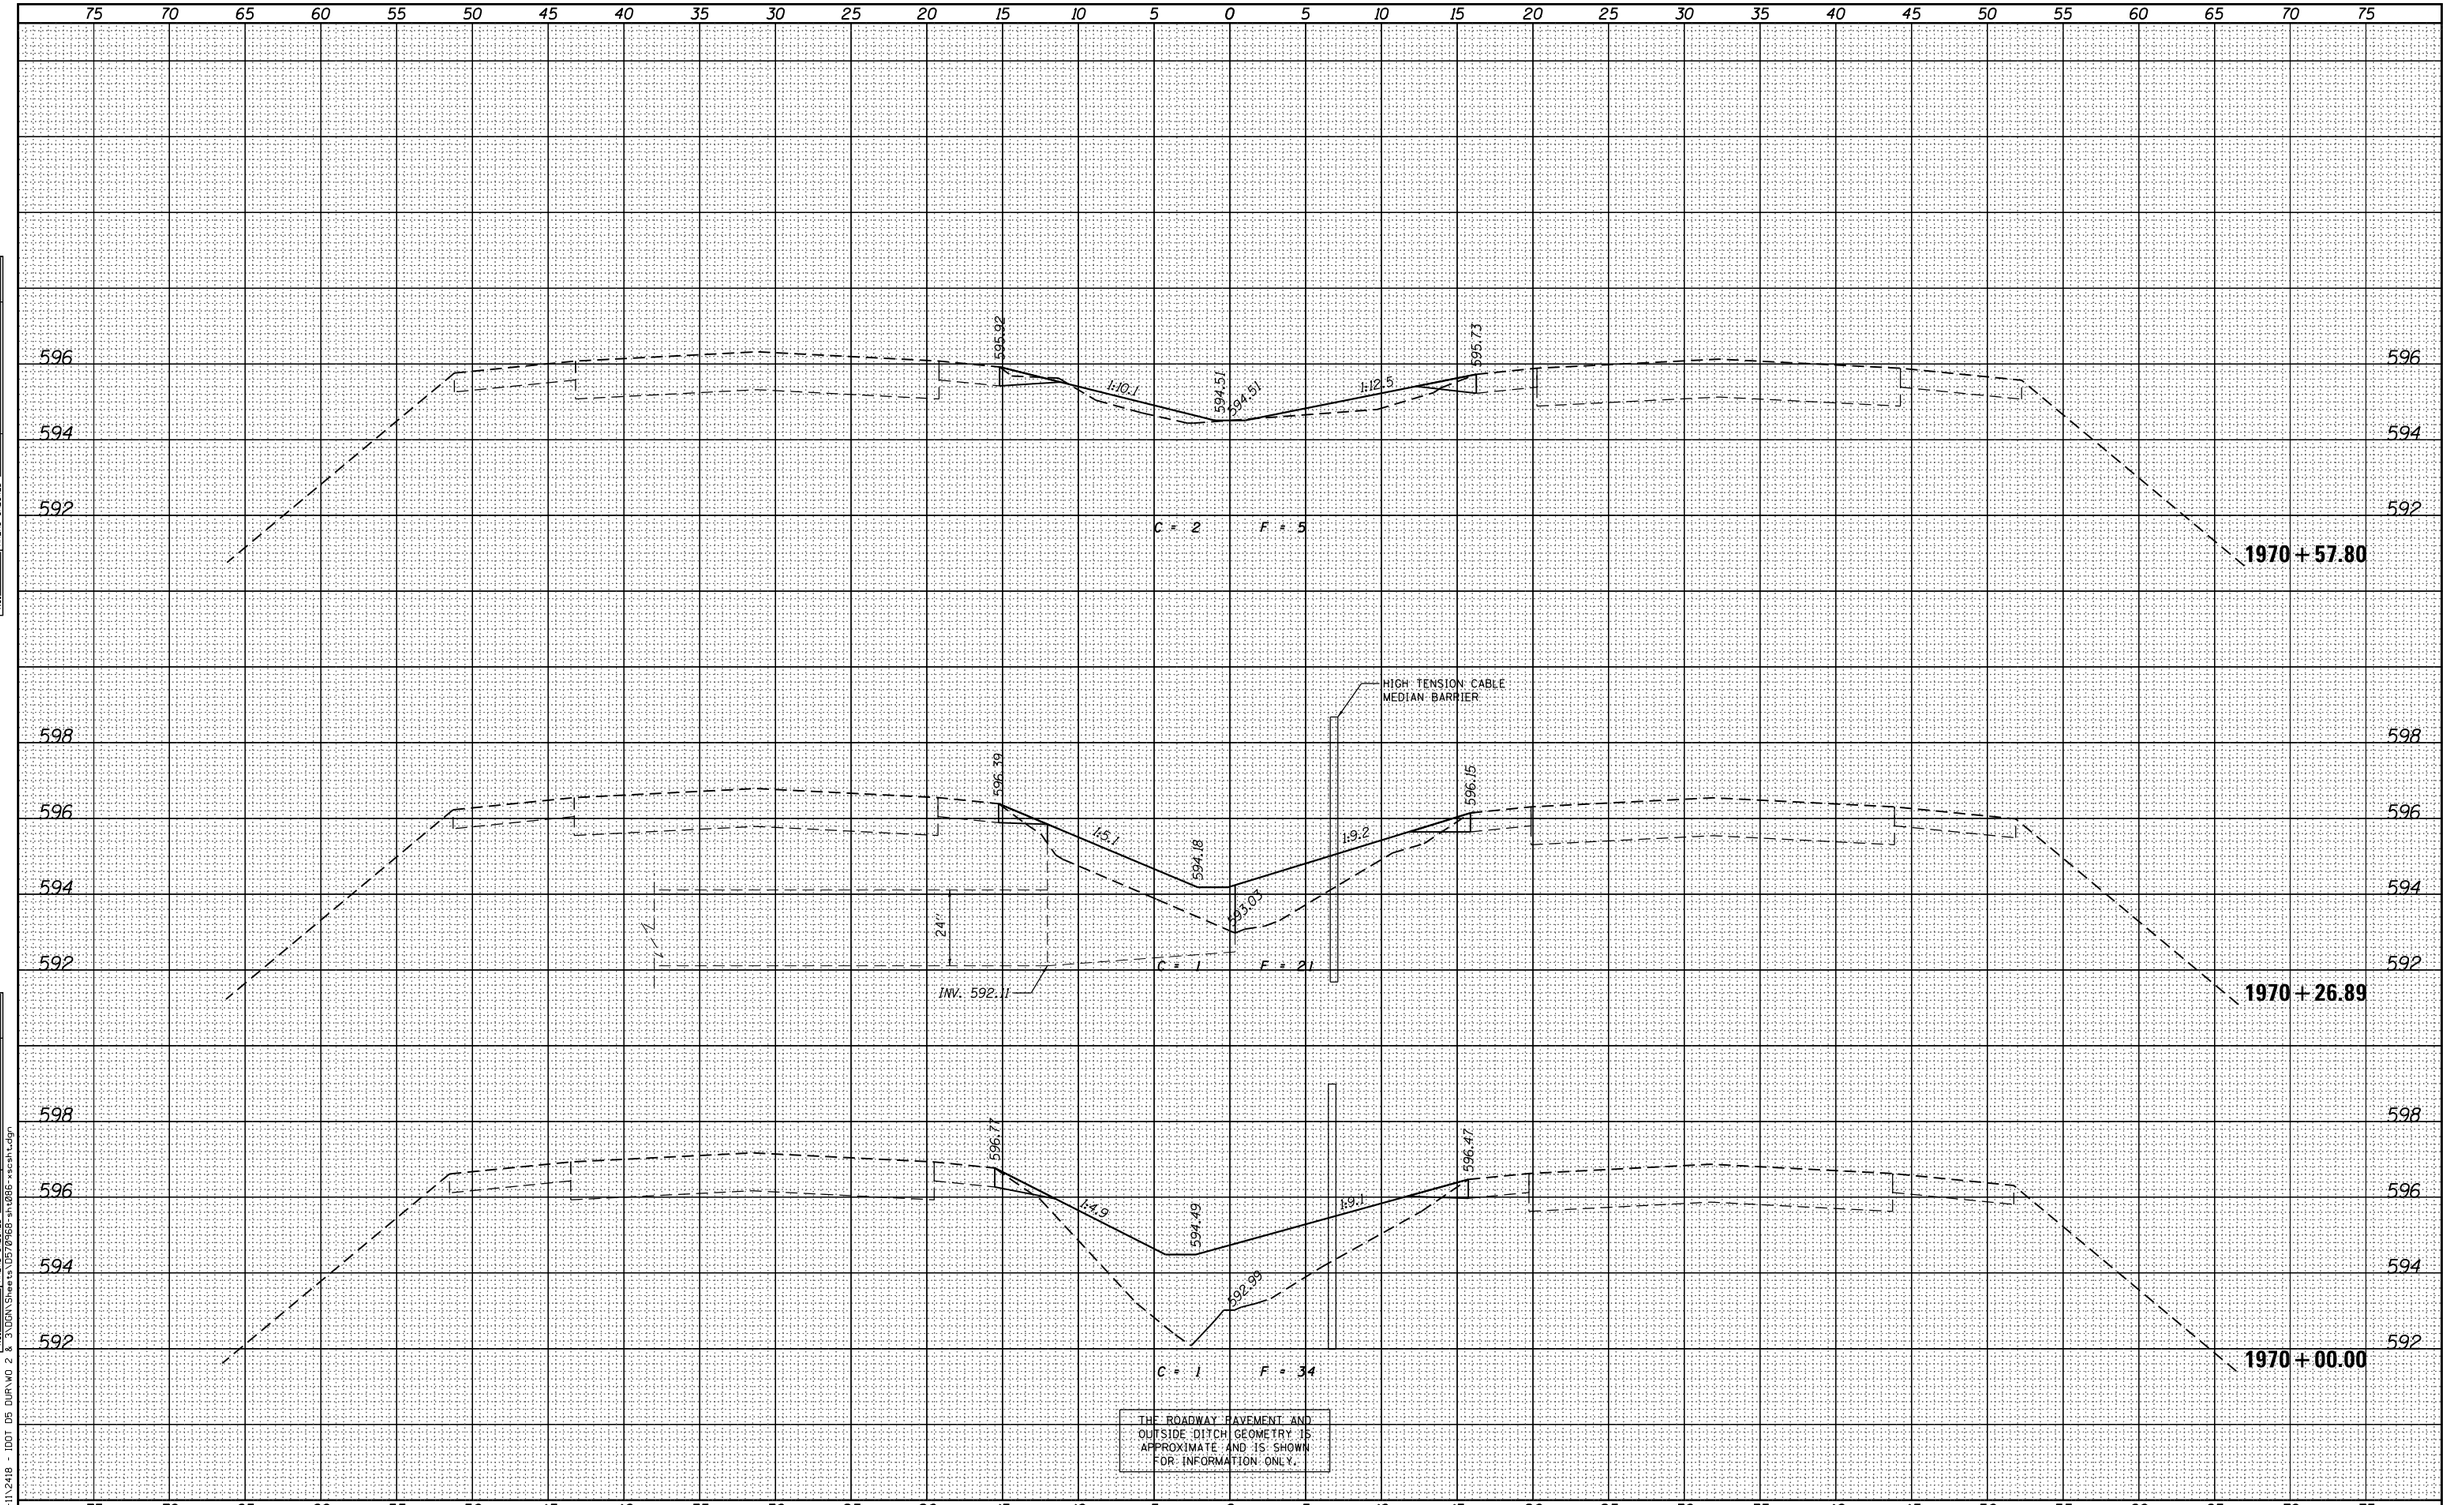

FILE NAME = P:\P-11\2418 - IDOT D5 DUR\WO 2 & 3\DGN\Sheets\D570968-sht086-xscsht.dgn

FILE NAME = P:\P-11\2418 - IDOT D5 DUR\WO 2 & 3\DGN\Sheets\D570968-sht086-xscsht.dgn	USER NAME = jcrocker	DESIGNED - DR/LC	REVISED -
		DRAWN - LC	REVISED -
	PLOT SCALE = 10.0000 ' / in.	CHECKED - RB/KK	REVISED -
	PLOT DATE = 7/31/2012	DATE - 08/02/2012	REVISED -

STATE OF ILLINOIS
DEPARTMENT OF TRANSPORTATION

FAI 74 CROSS SECTIONS

SCALE: 1"=5' (H) 1"=2' (V) | SHEET 72 OF 161 SHEETS | STA. 1970+00.00 TO STA. 1970+57.80

F.A.I. RTE.	SECTION	COUNTY	TOTAL SHEETS	SHEET NO.
74	MEDIAN CABLE 2012-3	VERMILION	232	143
		CONTRACT NO. 70968		
		ILLINOIS FED. AID PROJECT		