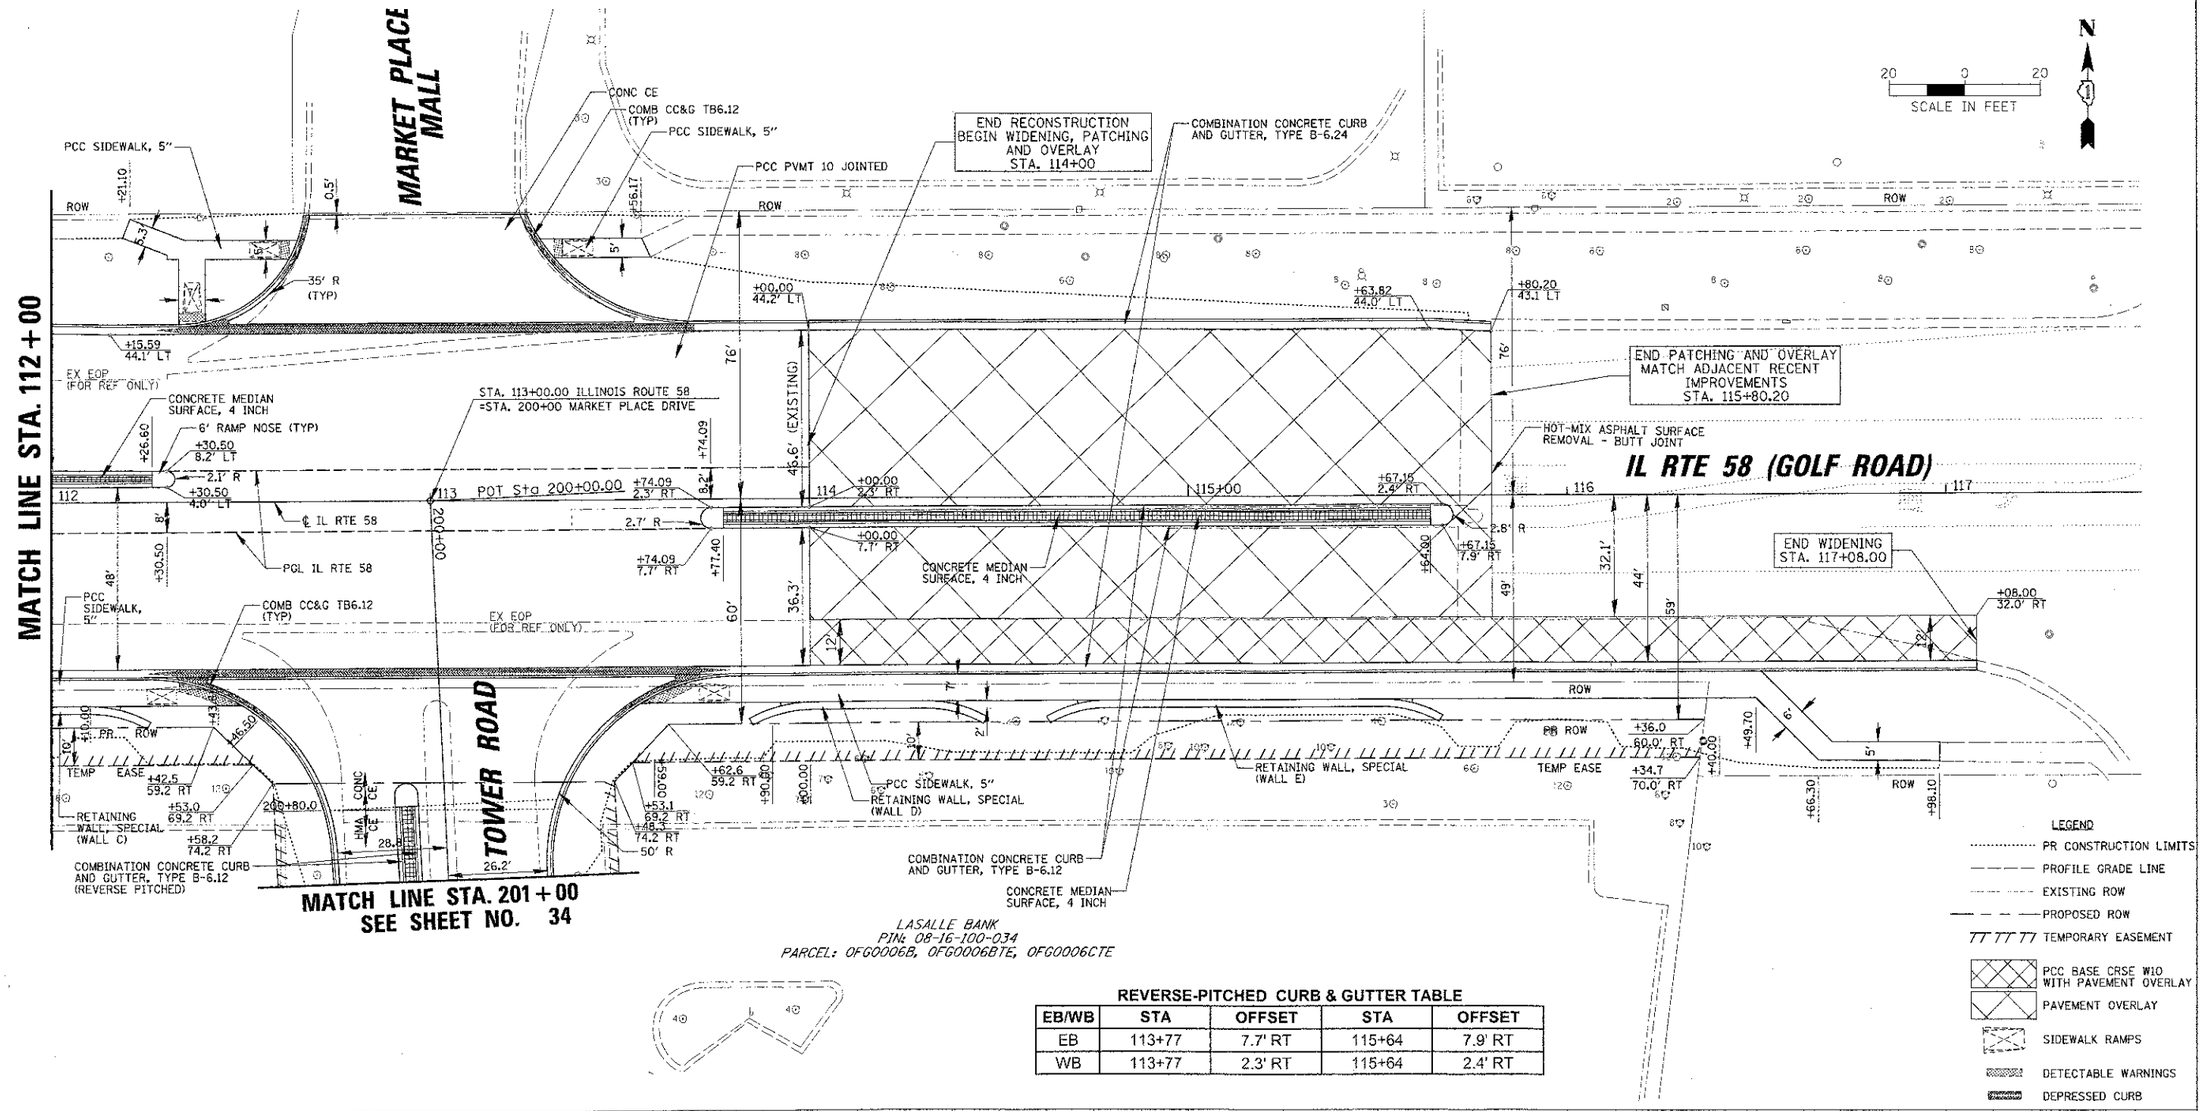

REVERSE-PITCHED CURB & GUTTER TABLE

EB/WB	STA	OFFSET	STA	OFFSET
EB	113+77	7.7' RT	115+64	7.9' RT
WB	113+77	2.3' RT	115+64	2.4' RT

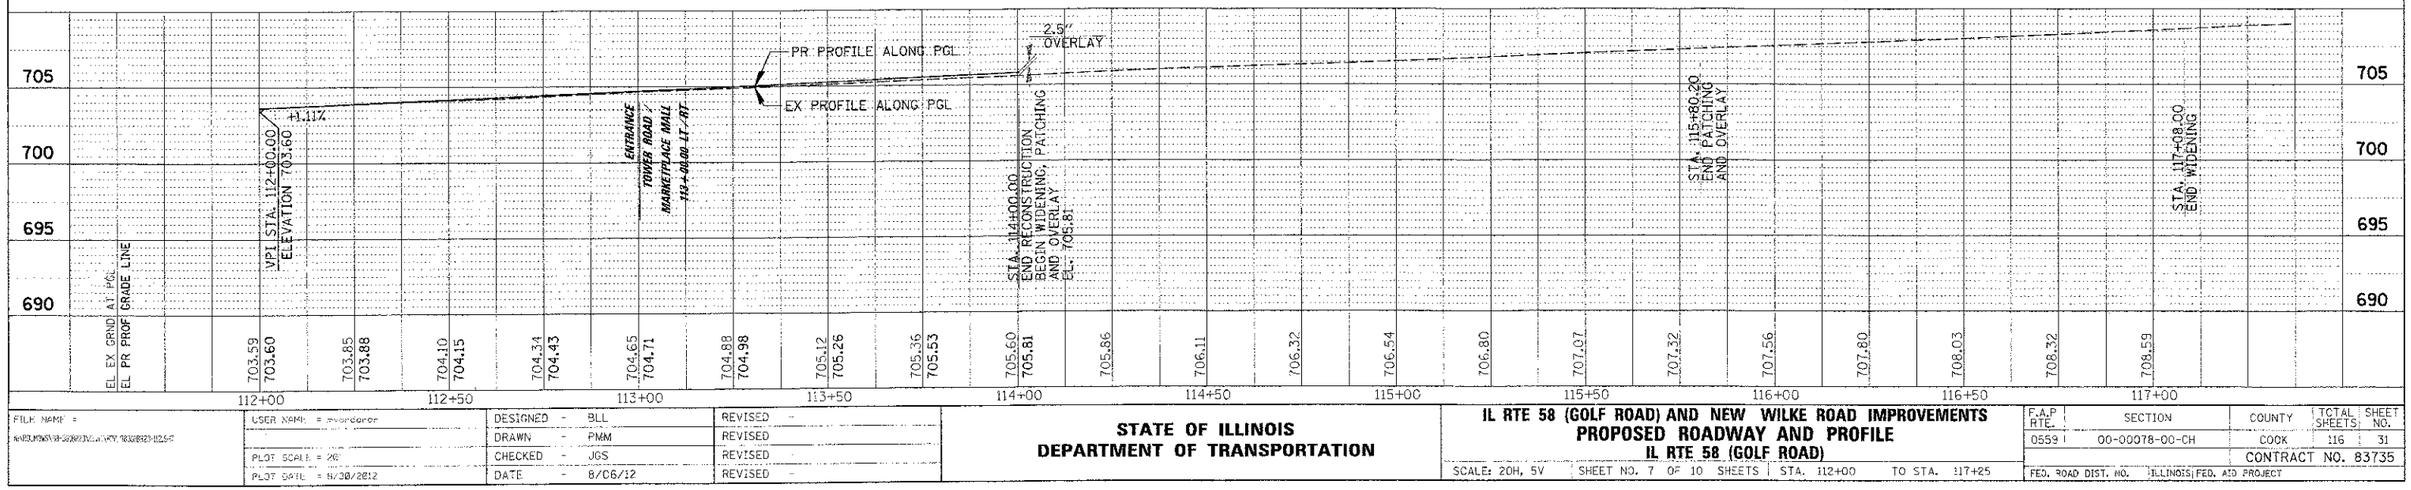

FILE NAME =	USER NAME: = mvorderer	DESIGNED - BLL	REVISED -
		DRAWN - PMM	REVISED
	PLOT SCALE = 20'	CHECKED - JGS	REVISED
	PLOT DATE = 11/30/2012	DATE - 8/06/12	REVISED -

STATE OF ILLINOIS
DEPARTMENT OF TRANSPORTATION

IL RTE 58 (GOLF ROAD) AND NEW WILKE ROAD IMPROVEMENTS
PROPOSED ROADWAY AND PROFILE
IL RTE 58 (GOLF ROAD)

SCALE: 20H, 5V | SHEET NO. 7 OF 10 SHEETS | STA. 112+00 | TO STA. 117+25

F.A.P RTE.	SECTION	COUNTY	TOTAL SHEETS	SHEET NO.
0559	00-00078-00-CH	COOK	116	31
		CONTRACT NO. 83735		
FED. ROAD DIST. NO.	ILLINOIS	FED. AID PROJECT		