SEE SHEET NO. 49
MATCH LINE STA. 501+25

GOLF PLACE

S702
CB TC 2'Ø SPECIAL F&G
STA 501+98.3, 30.0' LT
RIM ELEV 691.74
12" INV E 688.70

P701 70'-SS 1 WAT MN 12
@ 0.9%, 7 CY TBF

S710
INL TA SPECIAL F&G
STA 502+53.07, 30.0' LT
RIM ELEV 691.31
12" INV E 688.30

P702 60'-SS 1 WAT MN 12 @ 0.5%
(MATCH EX SLOPE) 7 CY TBF

S704
CB TA 4'Ø SPECIAL F&G
STA 503+29.0, 30.8' LT
RIM ELEV 691.07
12" INV N 688.30
12" INV E 688.30

P704 6'-SS 1 WAT MN 12
@ 1.7%, 1 CY TBF

S706
INL TA SPECIAL F&G
STA 503+37.2, 30.0' LT
RIM ELEV 691.07
12" INV S 688.40

P707 60'-SS 1 WAT MN 12
@ 0.5% (MATCH EX SLOPE)
5 CY TBF

S703
CB TA 4'Ø SPECIAL F&G
STA 503+23.2, 30.0' RT
RIM ELEV 691.07
12" INV N 688.00
12" INV W 688.00
12" INV SE 688.00

℄ PGL NEW WILKE ROAD

P705 11'-SS 1 WAT MN 12 @ 0.5%
(MATCH EX SLOPE), 1 CY TBF

S705
INL TA SPECIAL F&G
STA 503+36.5, 30.0' RT
RIM ELEV 691.07
12" INV S 688.05

S711
CB TA 4'Ø SPECIAL F&G
STA 502+49.0, 30.0' RT
RIM ELEV 691.33
12" INV W 688.00
12" INV E 688.00

P708 10'-SS CD A 1 12
@ 1.0%, 1 CY TBF
(CONNECT TO EX SS INV 687.90)

P703 14'-SS CL A 1 12
@ 0.7%, 1 CY TBF
(CONNECT TO EX MH INV 687.90)

S701
CB TC 2'Ø SPECIAL F&G
STA 501+96.1, 34.4' RT
RIM ELEV 691.68
12" INV W 689.20(EX)
12" INV E 689.20(EX)

END RECONSTRUCTION
STA. 504+70.00

IMPROVEMENTS TO NEW WILKE ROAD AS
PART OF COMPLETED MFT* 00-00078-01-CH
PROJECT BY CITY OF ROLLING MEADOWS

NEW WILKE ROAD

EX EOP
(FOR REF ONLY)

ROW

BIT. PARKING

STONE WALL

CONC. WALK

BIT. DRIVE

SCALE IN FEET
20 0 20

LEGEND
EX SUMMIT / PR SUMMIT
EX SWALE / PR SWALE
EX FLOW / PR FLOW
PR PIPE UNDERDRAINS 4

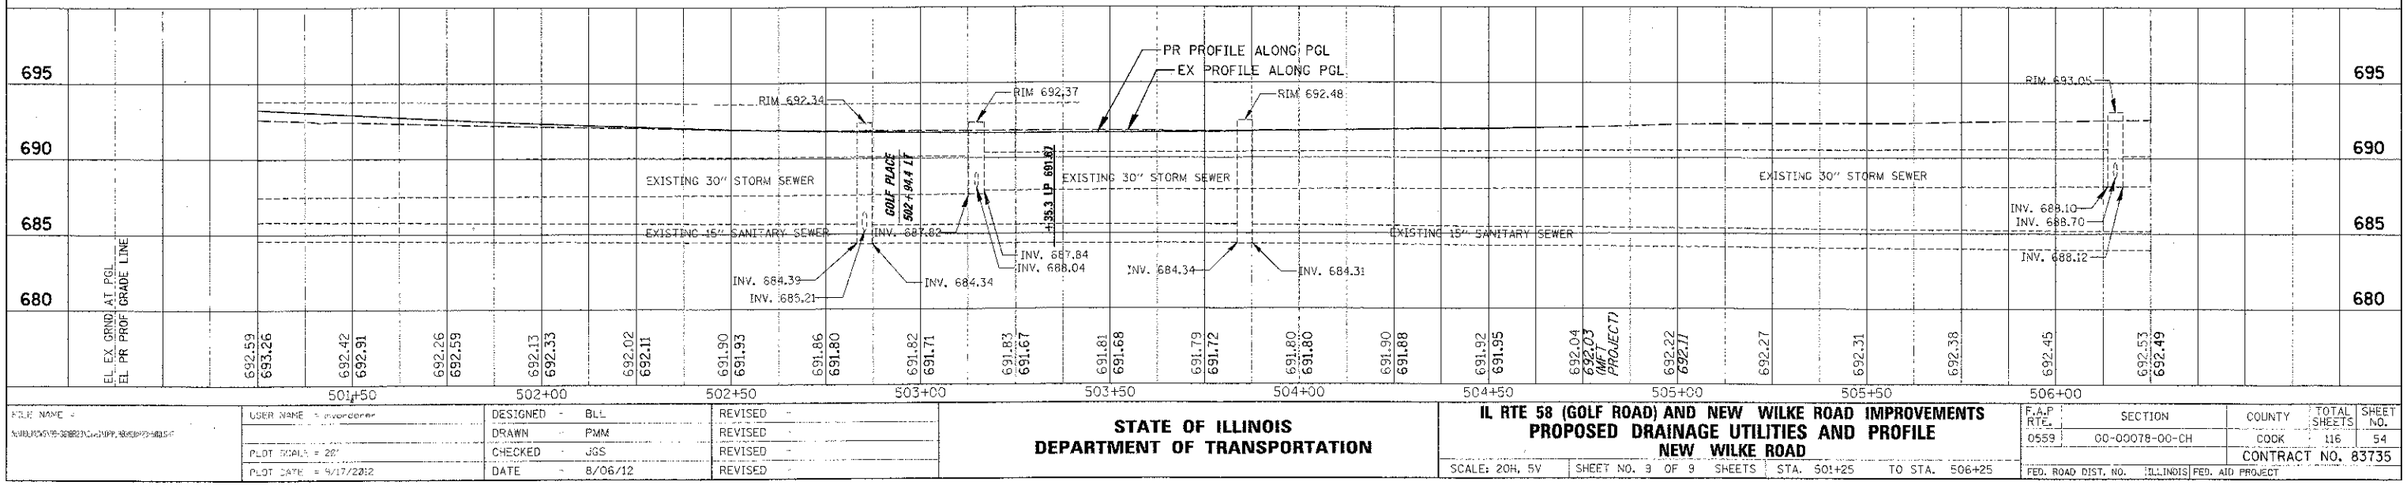

FILE NAME =	USER NAME = mvergara	DESIGNED - BLL	REVISED -
		DRAWN - PMM	REVISED -
	PLOT SCALE = 20'	CHECKED - JGS	REVISED -
	PLOT DATE = 9/17/2012	DATE - 8/06/12	REVISED -

STATE OF ILLINOIS
DEPARTMENT OF TRANSPORTATION

IL RTE 58 (GOLF ROAD) AND NEW WILKE ROAD IMPROVEMENTS
PROPOSED DRAINAGE UTILITIES AND PROFILE
NEW WILKE ROAD

SCALE: 20H, 5V | SHEET NO. 9 OF 9 SHEETS | STA. 501+25 TO STA. 506+25

F.A.P RTE.	SECTION	COUNTY	TOTAL SHEETS	SHEET NO.
0559	00-00078-00-CH	COOK	116	54
		CONTRACT NO. 83735		
FED. ROAD DIST. NO.	ILLINOIS	FED. AID PROJECT		